
© Design Copyright reserved. Written consent must be obtained before copying or reproducing this drawing. Do not scale this drawing, use figured dimensions only. Contractors are responsible for taking and checking site dimensions. Any discrepancy must be reported to the Architectural Technologist immediately.

LEGEND / NOTES COLUMN :
REV. A Glazing bars to Annexe windows amended and drawing prepared for planning application(s) 07/12/07 AF
REV. B Annexe windows amended 18/12/07 AF
REV. C Annexe floor level raised in accordance with EA comments 04/02/08 AF

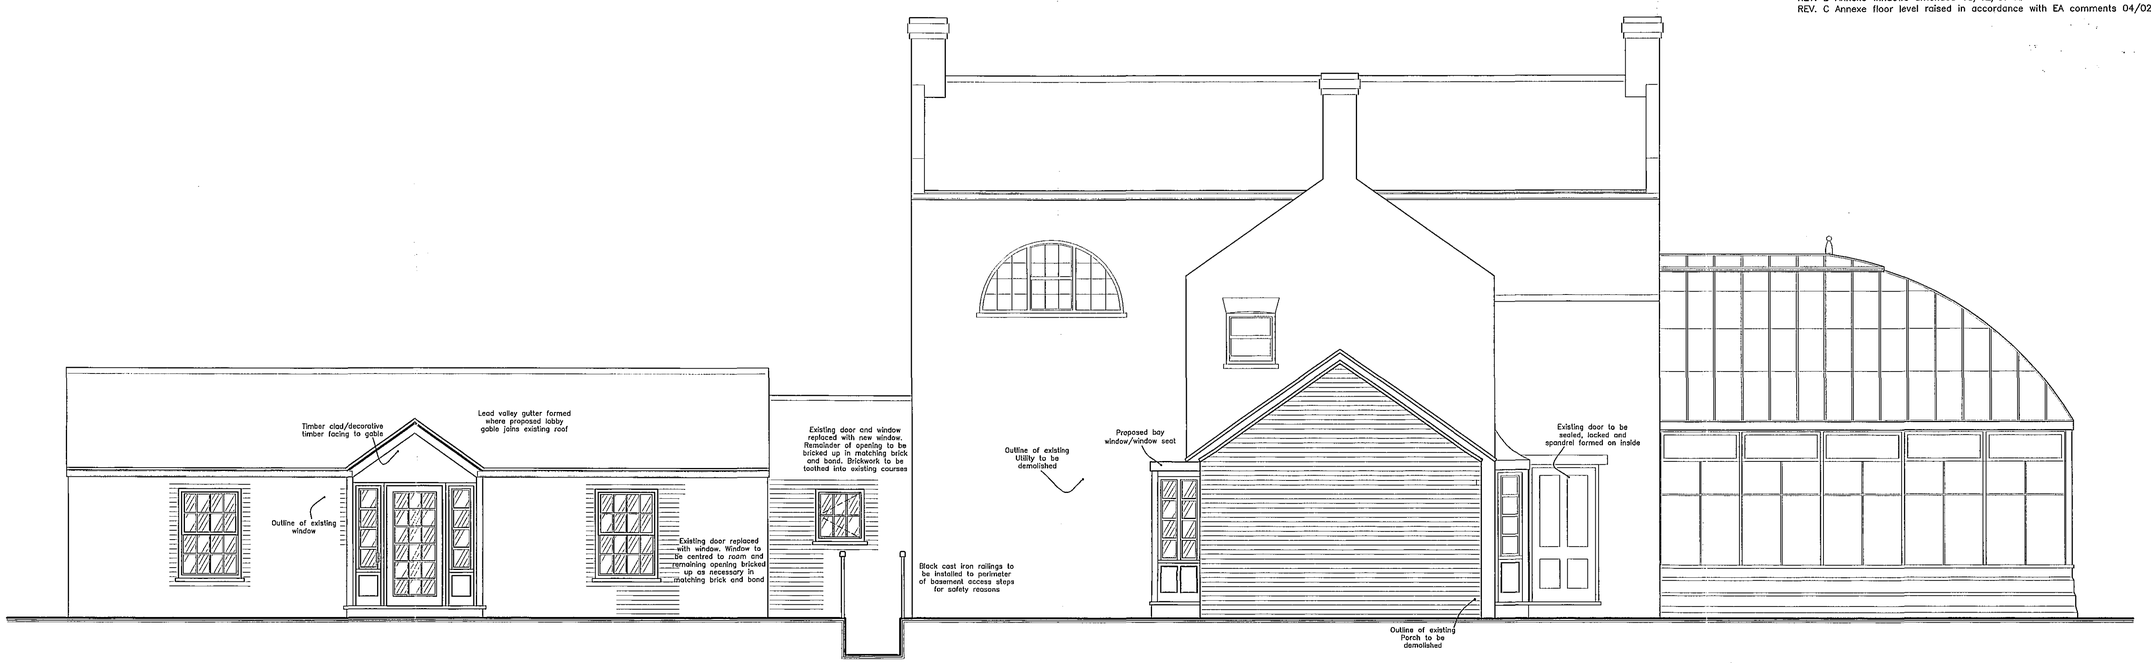

SOUTH-WEST ELEVATION

SCALE 1:50



SOUTH-EAST ELEVATION

SCALE 1:50

NEIL DOWLMAN | Architecture

ALFORD | BOSTON | LOUTH | GRANTHAM | SKEGNESS

Neil Dowlman Architecture Ltd
14 Main Ridge West Boston Lincs PE21 6QQ
T:01205 357272 F:01205 351115
E:boston@neildowlman-architecture.co.uk

Chartered Architects | Chartered Architectural Technologist
Designers | Building Engineers | Planning Supervisors
Project Managers | Party Wall Surveyors | Access Consultants

www.neildowlman-architecture.co.uk

SHDC
Planning & Development
- 8 FEB 2008
Ref: 0168/08

Client Mr Sheppard & Mr. O'Hegarty	**Scale** 1:50
Project Proposed Alterations & Extension to Roman Lodge, Tydd St. Mary, Spalding, Lincolnshire PE13 5SB	**Date** Oct '07'
	Drawn By AF
	Checked By GR
	Drawing No. B2043/10
Title Proposed Elevations .	**Revision** C

A1