
© Design Copyright reserved. Written consent must be obtained before copying or reproducing this drawing. Do not scale this drawing, use figured dimensions only. Contractors are responsible for taking and checking site dimensions. Any discrepancy must be reported to the Architectural Technologist immediately.

LEGEND / NOTES COLUMN :
REV. A Basement floor plan added and drawing prepared for planning application(s) 07/12/07 AF
REV. B Basement access door swing amended 18/12/07 AF

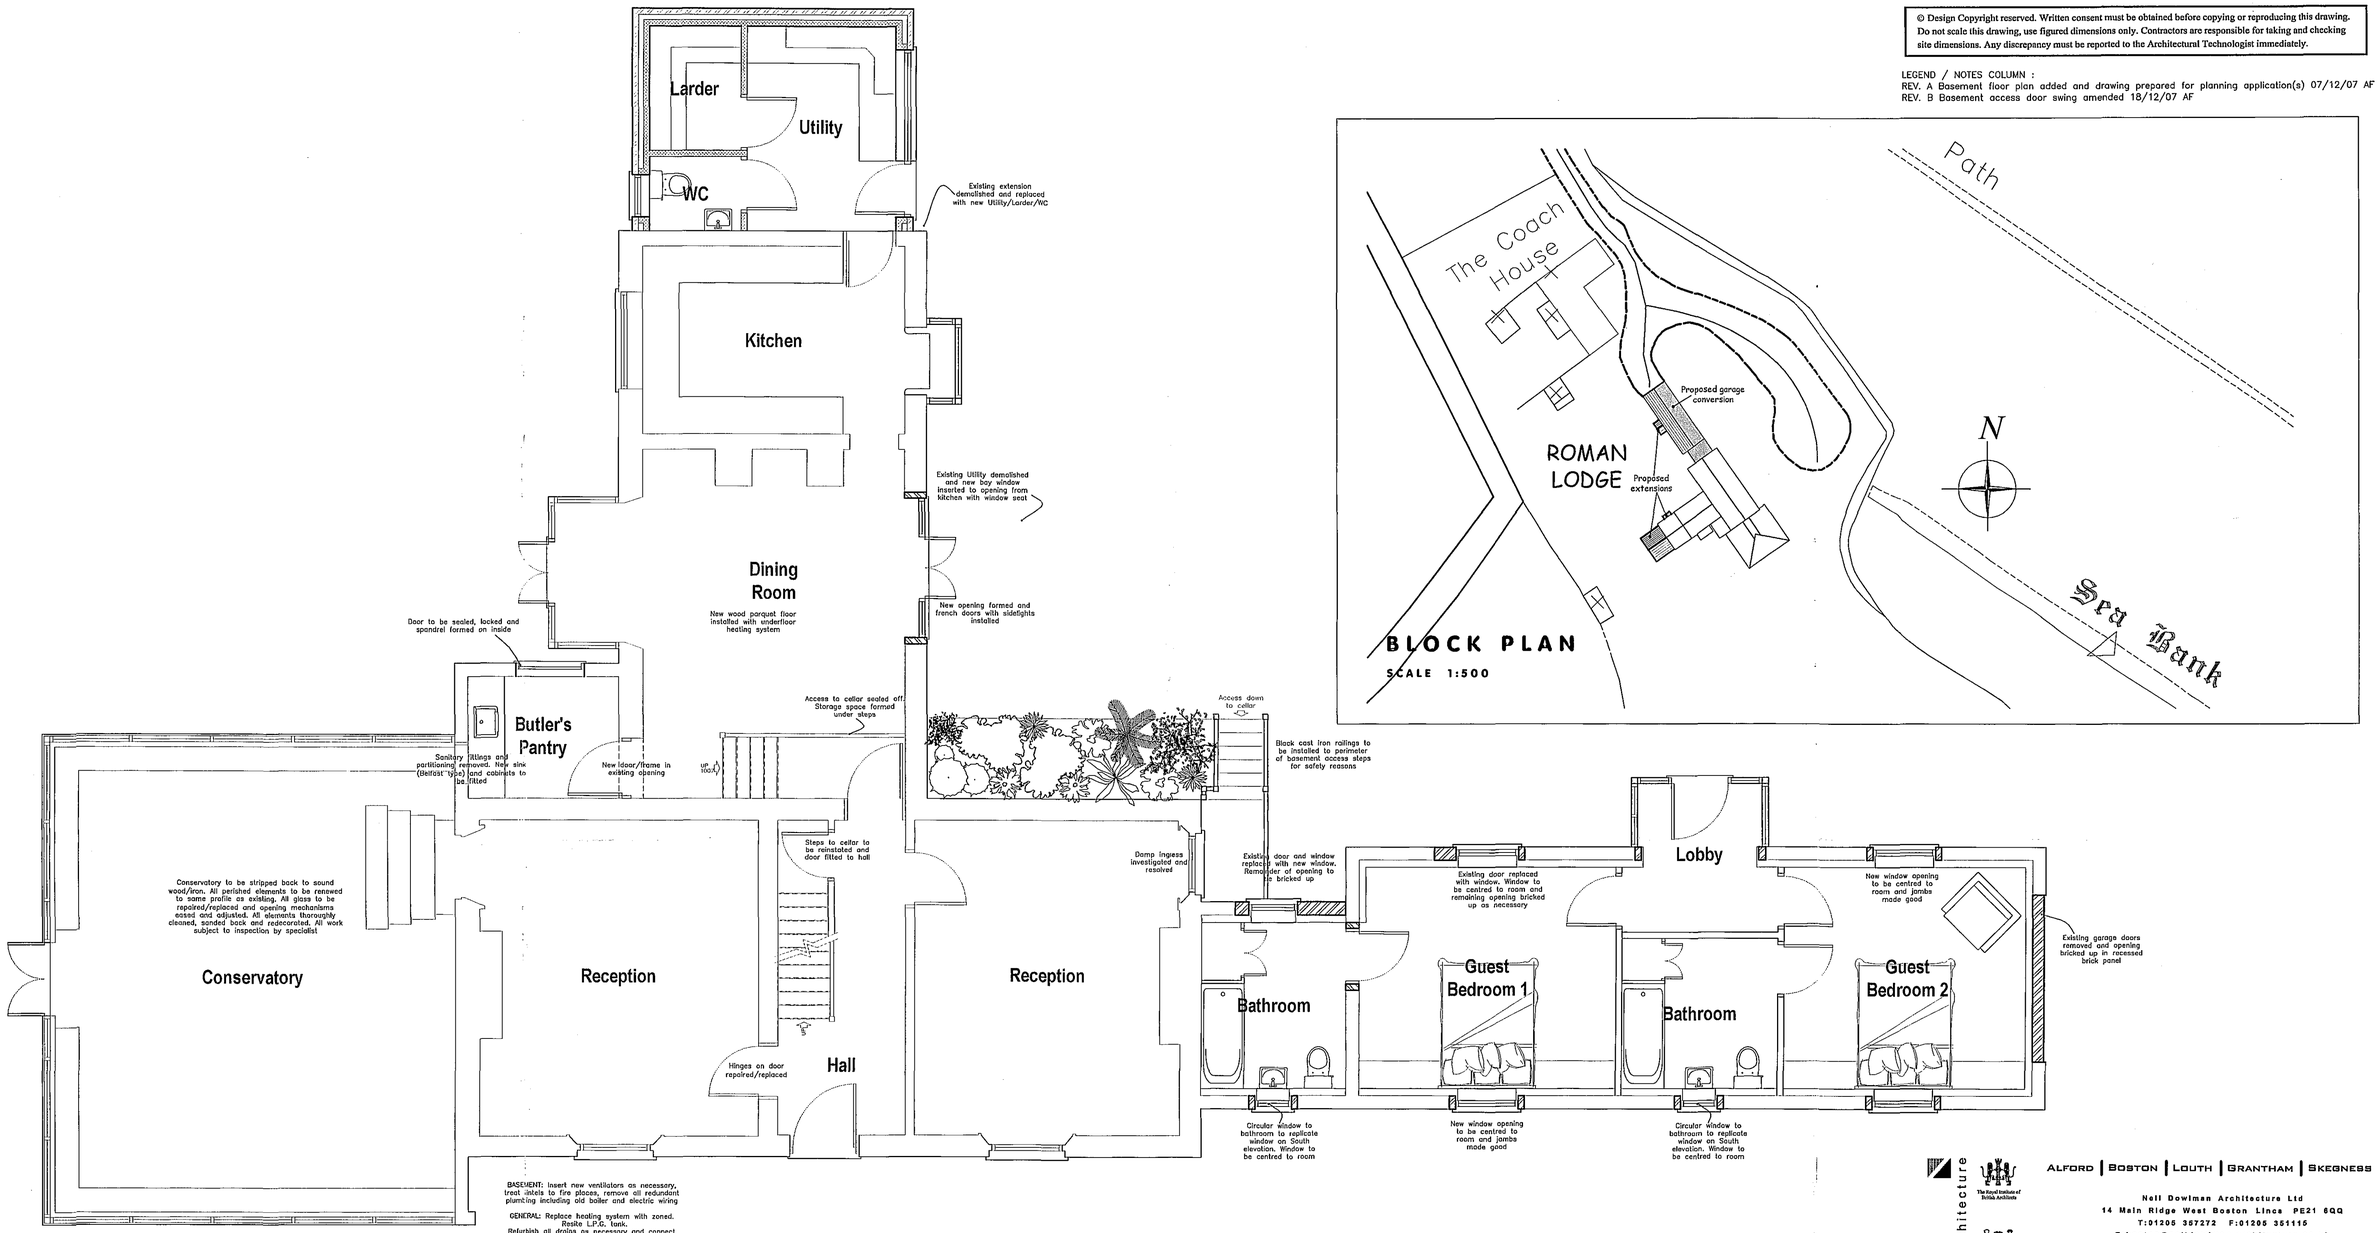


GROUND FLOOR PLAN

SCALE 1:50

BLOCK PLAN

SCALE 1:500

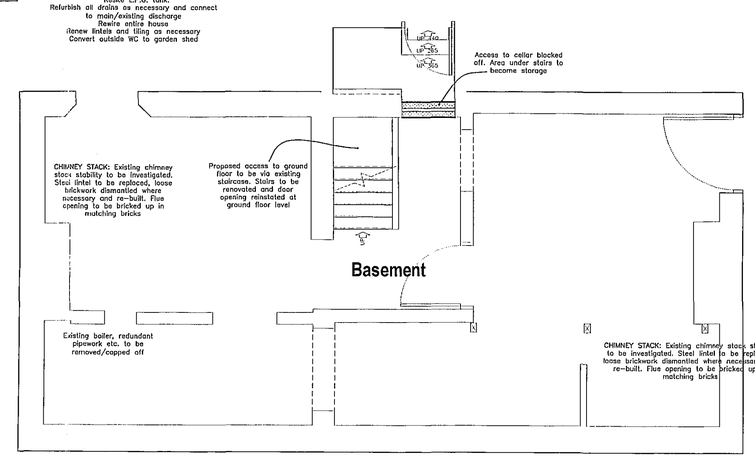

BASEMENT PLAN

SCALE 1:50

A1

NEIL DOWLMAN | Architecture
ALFORD | BOSTON | LOUTH | GRANTHAM | SKEGNESS
Neil Dowlman Architecture Ltd
14 Main Ridge West Boston Lincs PE21 6QQ
T:01205 357272 F:01205 351116
E:boston@neildowlman-architecture.co.uk
Chartered Architects | Chartered Architectural Technologist
Designers | Building Engineers | Planning Supervisors
Project Managers | Party Wall Surveyors | Access Consultants
www.neildowlman-architecture.co.uk

SHDC
Planning & Development
- 8 FEB 2008
Ref: 0169/08

nda

Client Mr Sheppard & Mr. O'Hegarty	**Scale** 1:50 1:500
Project Proposed Alterations & Extension to Roman Lodge Tydd St. Mary Spalding Lincolnshire PE13 5SB	**Date** Oct '07'
	Drawn By AF
	Checked By GR
	Drawing No. B2043/07
Title Proposed Ground Floor Plan .	**Revision** B