
notes


- Contractors are responsible for checking dimensions, tolerances and references. Any discrepancy to be verified with Peter Humphrey Associates Limited before proceeding with the works.

- Where a detail is covered by drawings to different scales the larger scale drawing is to be worked to.


- Figured dimensions to be worked to in all cases.

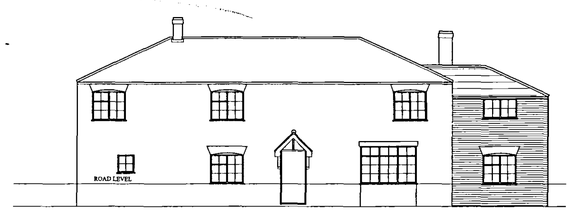

FRONT ELEVATION
SCALE 1:100

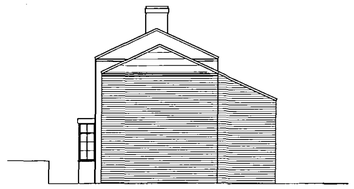


SIDE ELEVATION
SCALE 1:100

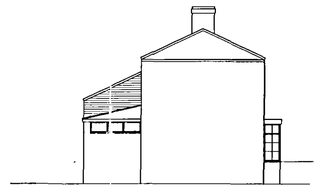



SIDE ELEVATION
SCALE 1:100




REAR ELEVATION
SCALE 1:100

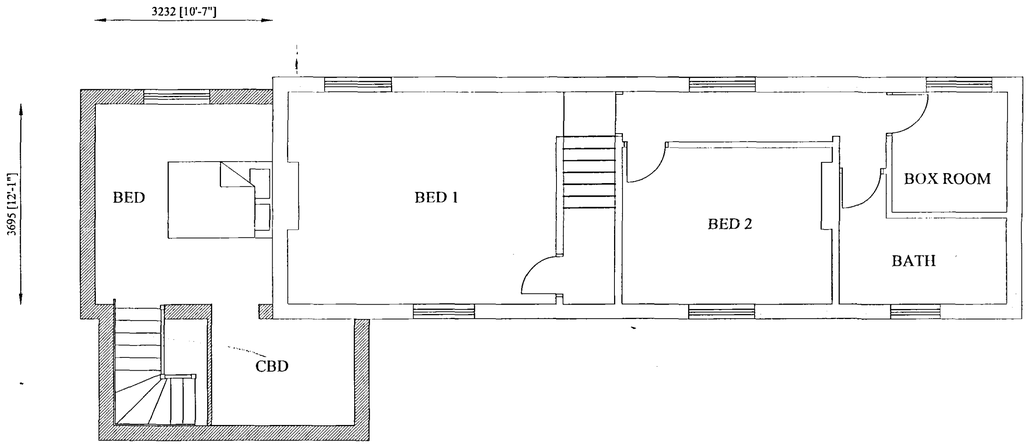


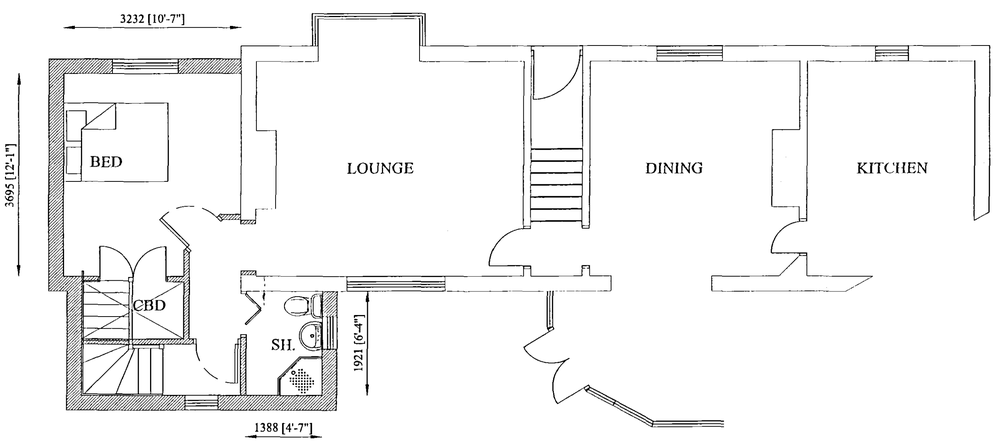

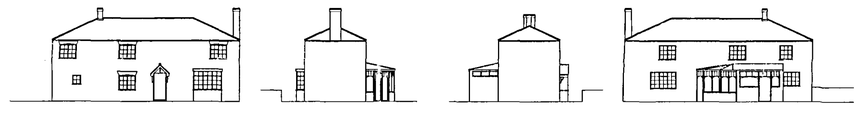


AS EXISTING

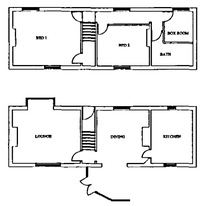

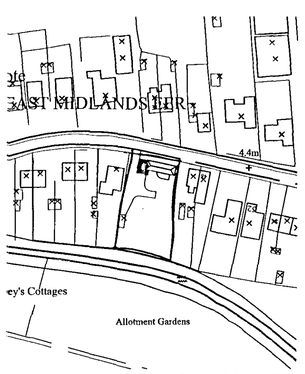

LOCATION PLAN 1:1250

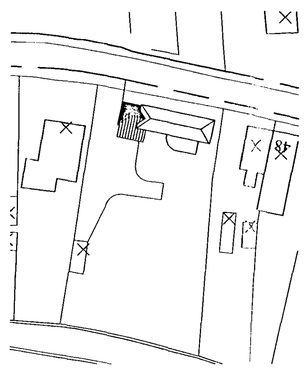

SITE PLAN 1:500

SHDC
PLANNING & DEVELOPMENT
- 7 FEB 2006
Ref. 0173/06

PLOT AT OVERSIZE A1

Rev	Date	Description	Initials

Peter Humphrey Associates LTD
ARCHITECTURAL DESIGN AND BUILDING

PROJECT
PROPOSED EXTENSION

ADDRESS
ROWAN HOUSE
STATION ROAD
TYDD GOTE

CLIENT
MR.PORTER

DATE	SCALE		DRAWN BY
JAN 2006	1:50	1:100	
JOB NO 3747-PL02			REVISION

DO NOT SCALE FROM THIS DRAWING

COPYRIGHT: THIS DRAWING MUST NOT BE ISSUED, LOANED OR COPIED WITHOUT THE CONSENT OF PETER HUMPHREY ASSOCIATES LIMITED

Architectural
Peter Humphrey Associates LTD
ARCHITECTURAL DESIGN AND BUILDING
TELEPHONE 01945 466 966
FAX 01945 466 433
E-MAIL: info@peterhumphrey.co.uk
30 OLD MARKET WISBECH CAMBS PE13 1NB
British Institute of Architectural Technologists

DETERMINED
PLAN