
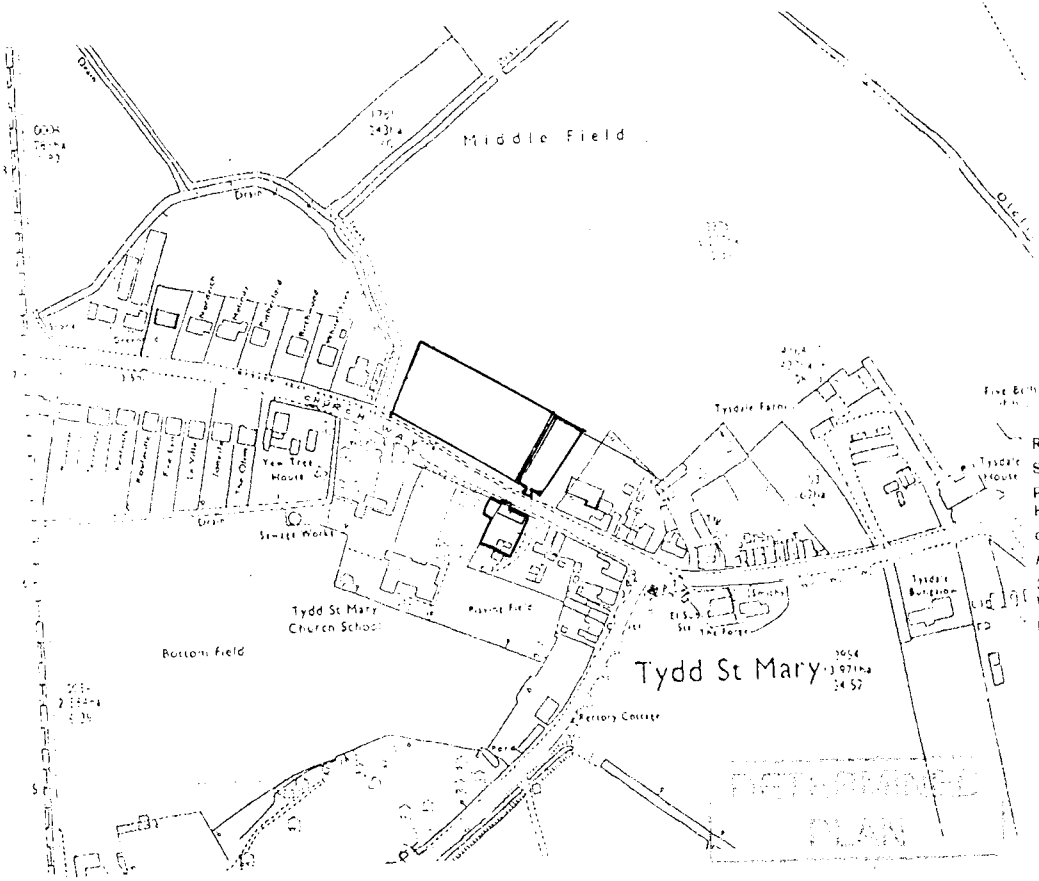


Reproduced from..... Ordnance Survey 1:2500 map with the Permission of The Controller of Her Majesty's Stationery Office.

© Crown Copyright.

ARCHITECTURAL DESIGN SERVICES
3 Newgate Road, Tydd St.Giles
Wisbech, Cambs, PE13 5LH.
Licence No. AR35449R0001.

F/YR 0200/98

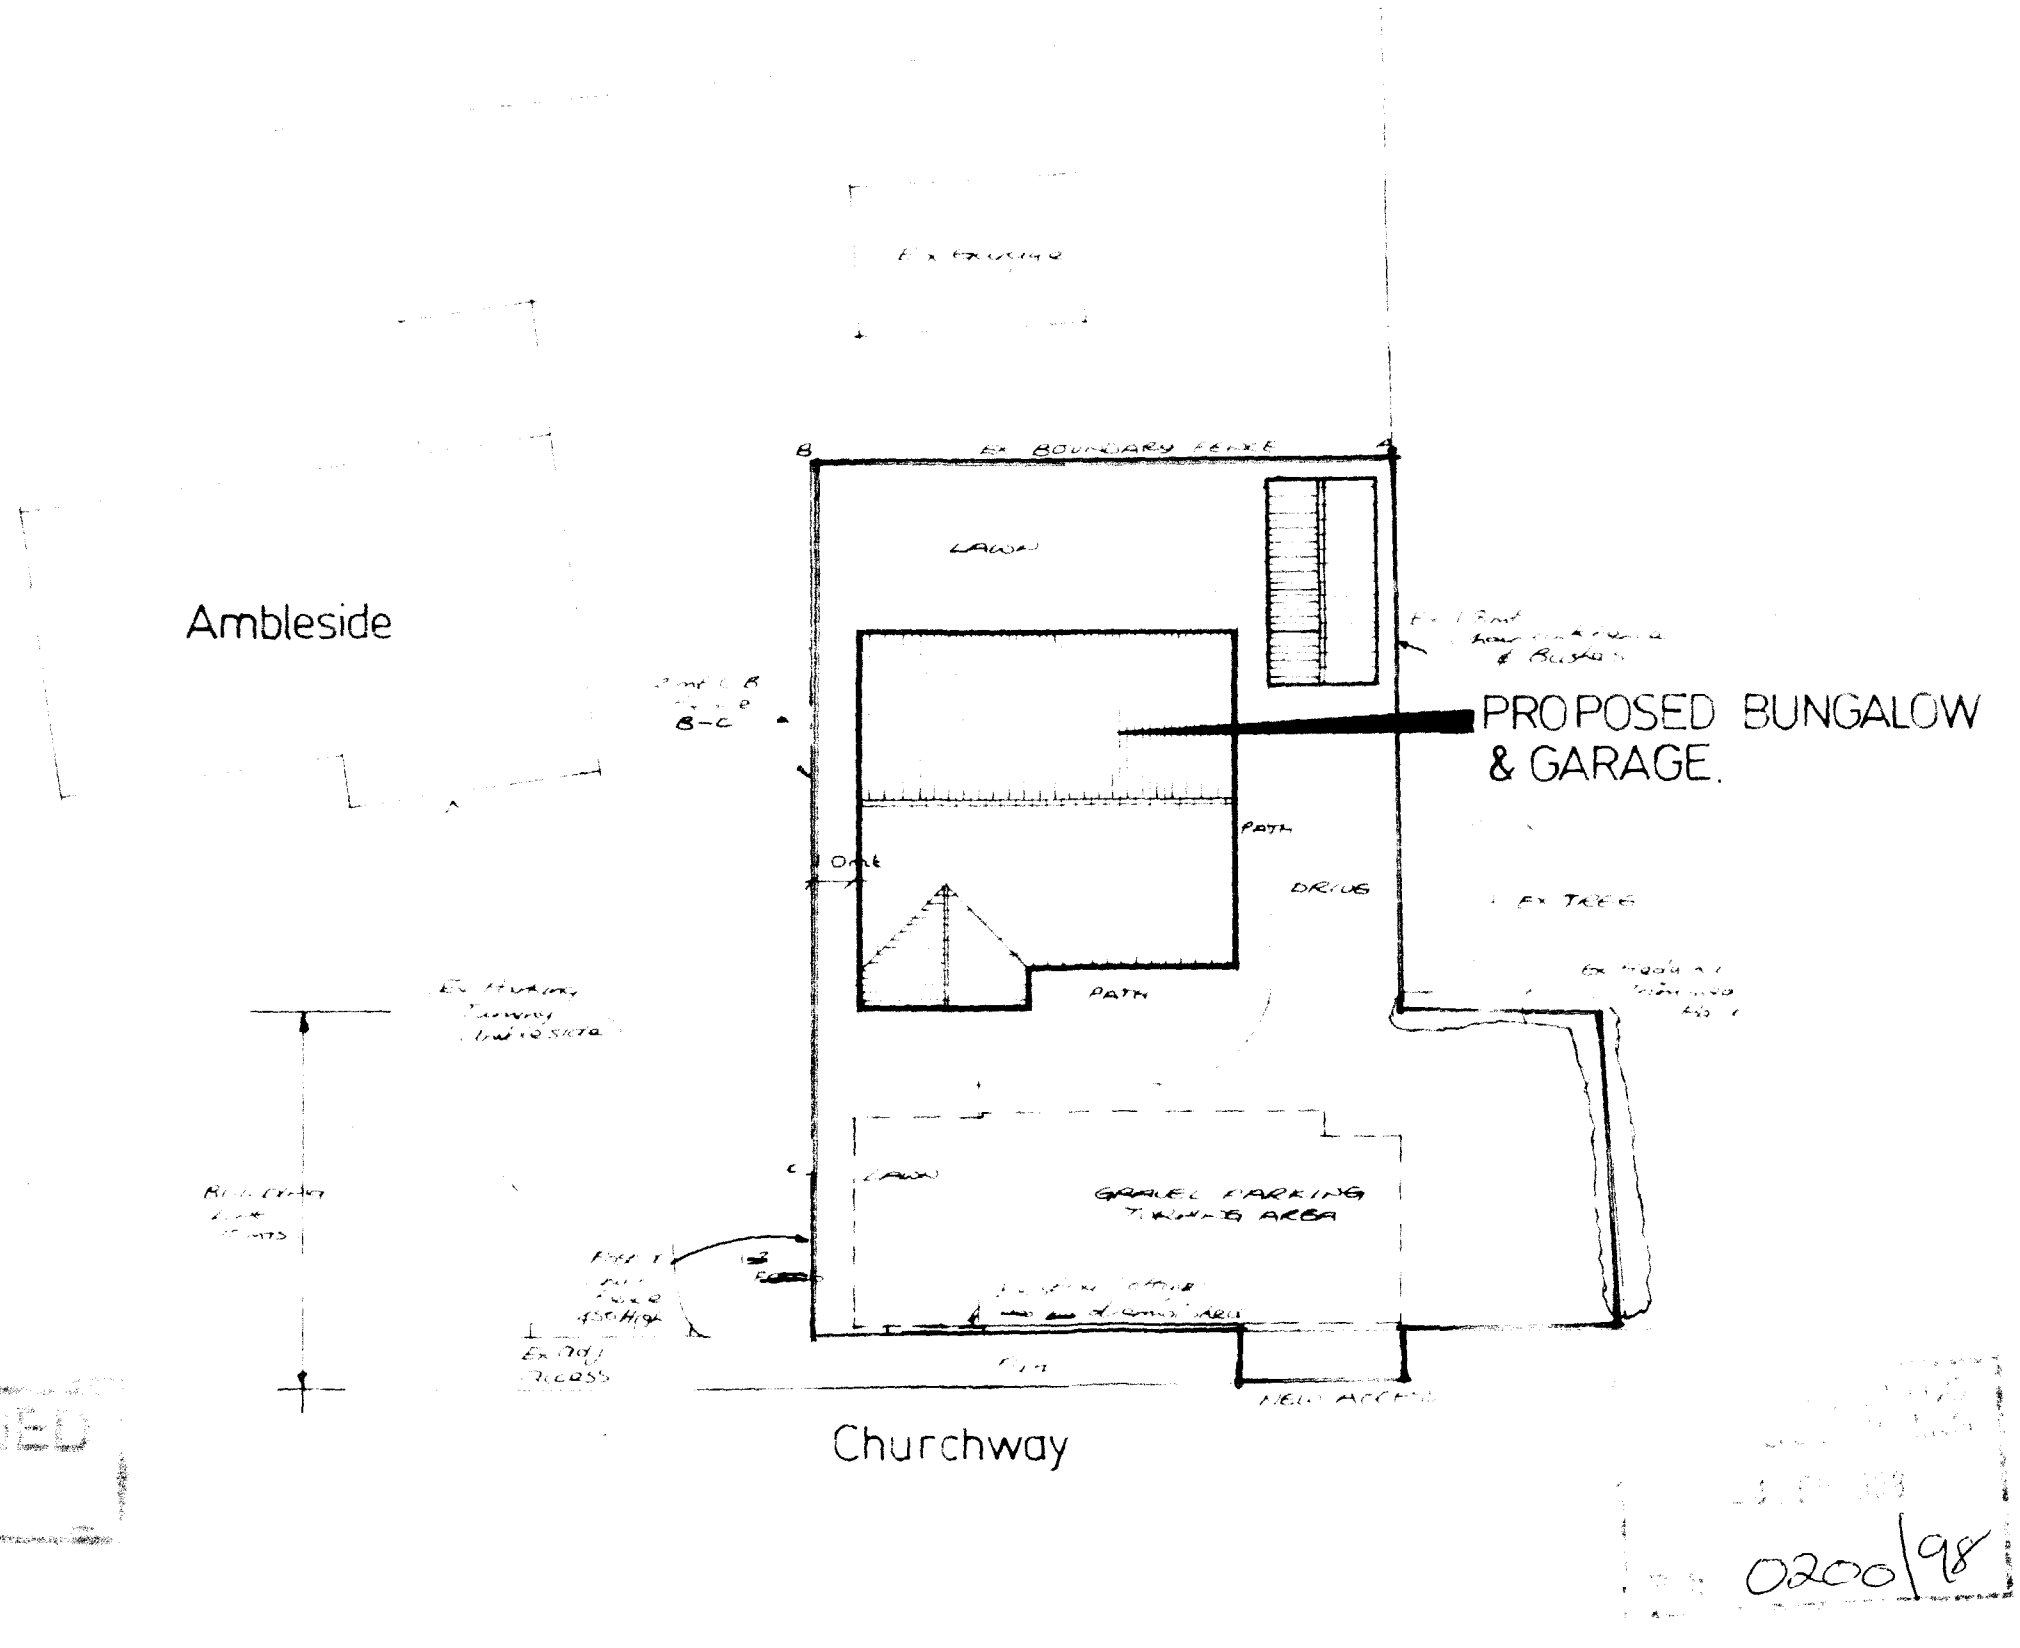

DETERMINED PLAN

0200/98

NOTES

All dimensions must be checked on site and not scaled from this drawing.

A		
	Date	Revisions

© copyright

Architectural Design Services
S J Thrower
1 Newgate Road
Tydd St Giles
Wisbech
Cambridgeshire
PE13 5LH
Telephone
01945 870033

Client
Mr & Mrs K Flatt

Job Title
PROPOSED TWO BEDROOMED BUNGALOW WITH DETACHED GARAGE, ADJACENT TO AMBLESIDE, CHURCHWAY, TYDD ST MARY

Drawing Title
SITE PLAN
Planning Purposes Only

Scale 1-200

Date Sept 97 | Drawn by S J T

Drg No. SH/359/97/2 | Rev.

420 x 297mm A3