




South East Elevation

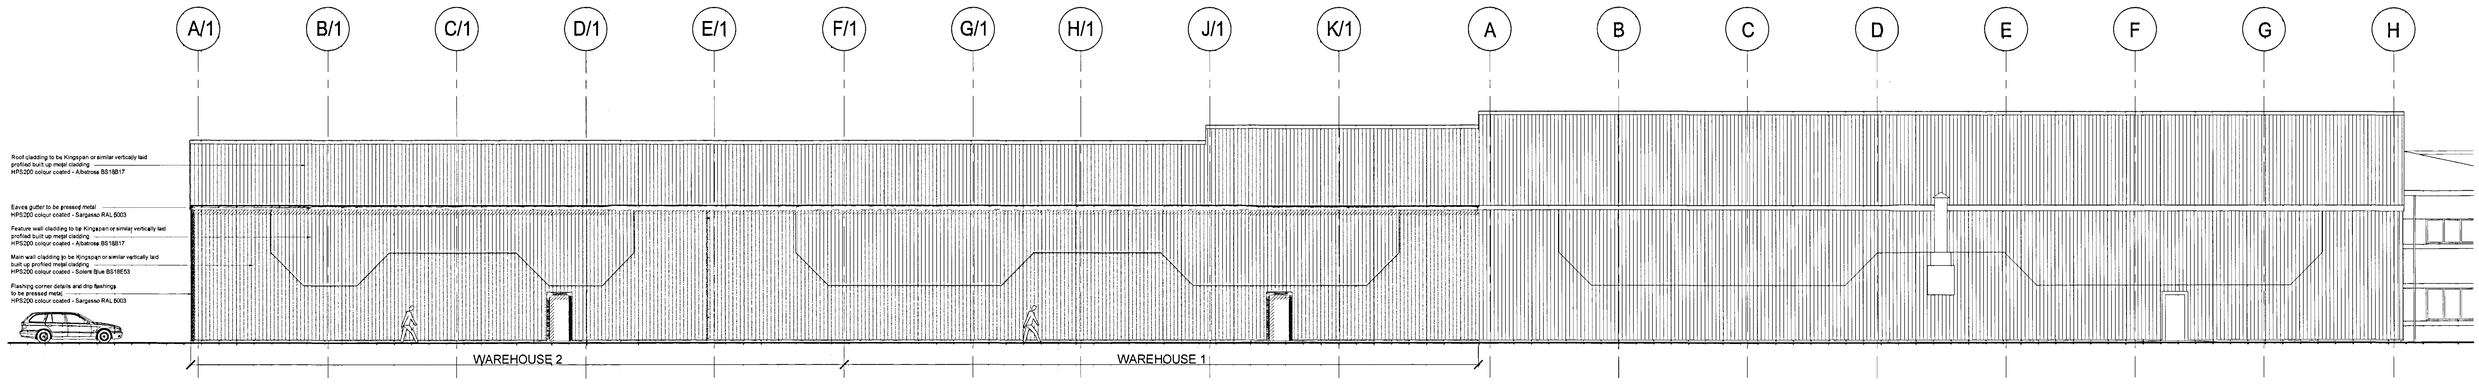


North West Elevation

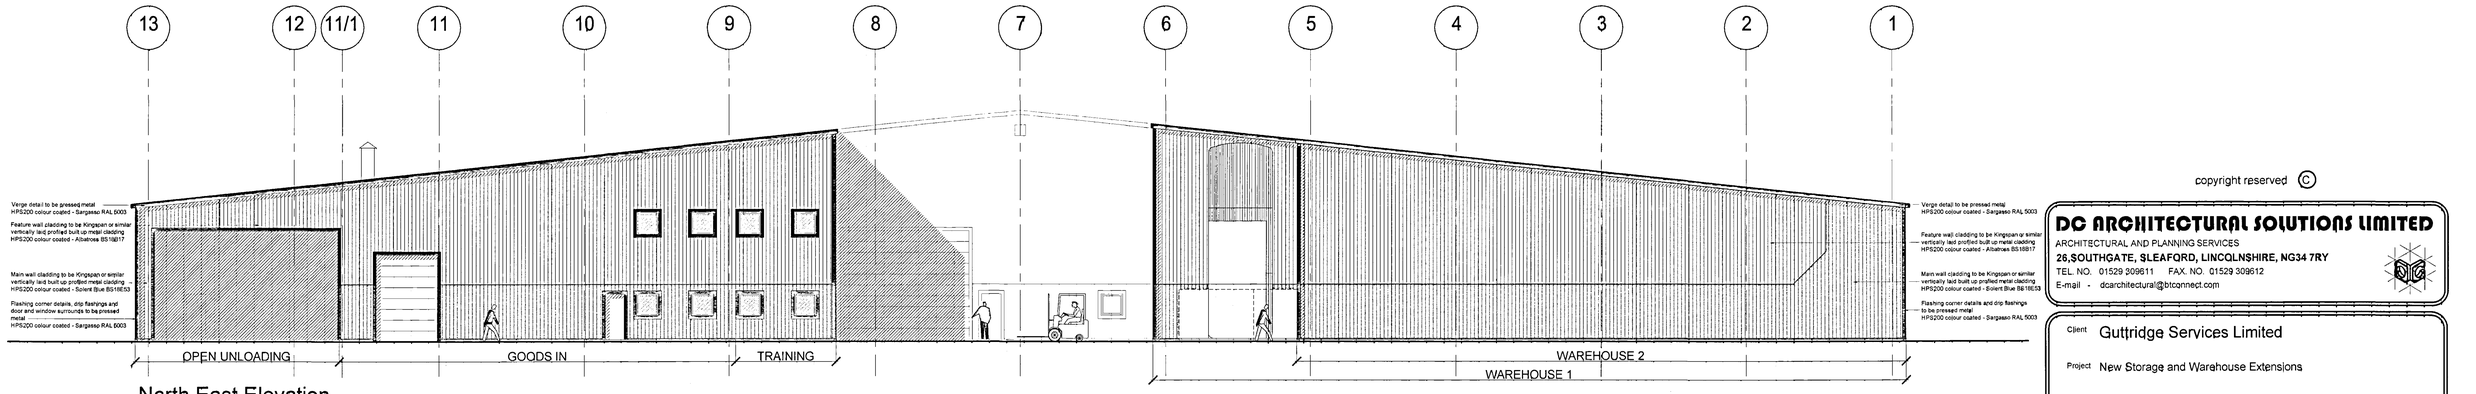


North East Elevation

copyright reserved ©

**DC ARCHITECTURAL SOLUTIONS LIMITED**
ARCHITECTURAL AND PLANNING SERVICES
**26,SOUTHGATE, SLEAFORD, LINCOLNSHIRE, NG34 7RY**
TEL. NO. 01529 309611 FAX. NO. 01529 309612
E-mail - dcarchitectural@btconnect.com

Client: Guttridge Services Limited

Project: New Storage and Warehouse Extensions

Drawing Title: Proposed New Elevations

Drawing Number: dc:128:G:02

Scale: 1:100 Drawn: GDM

Date: Feb 07 Checked:

Revision:

SHDC Planning & Development - 2 MAR 2007 Ref: 0276/07

Revisions - - - -