

© Design Copyright reserved. Written consent must be obtained before copying or reproducing this drawing. Do not scale this drawing, use figured dimensions only. Contractors are responsible for taking and checking site dimensions. Any discrepancy must be reported to the Architectural Technologist immediately.

LEGEND / NOTES COLUMN :

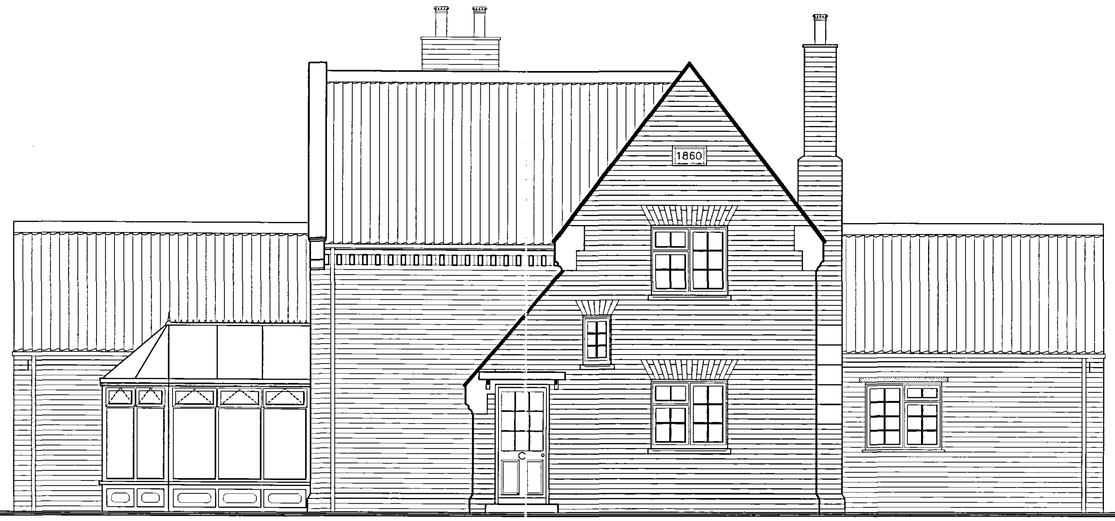


SOUTH EAST ELEVATION

SCALE 1:50

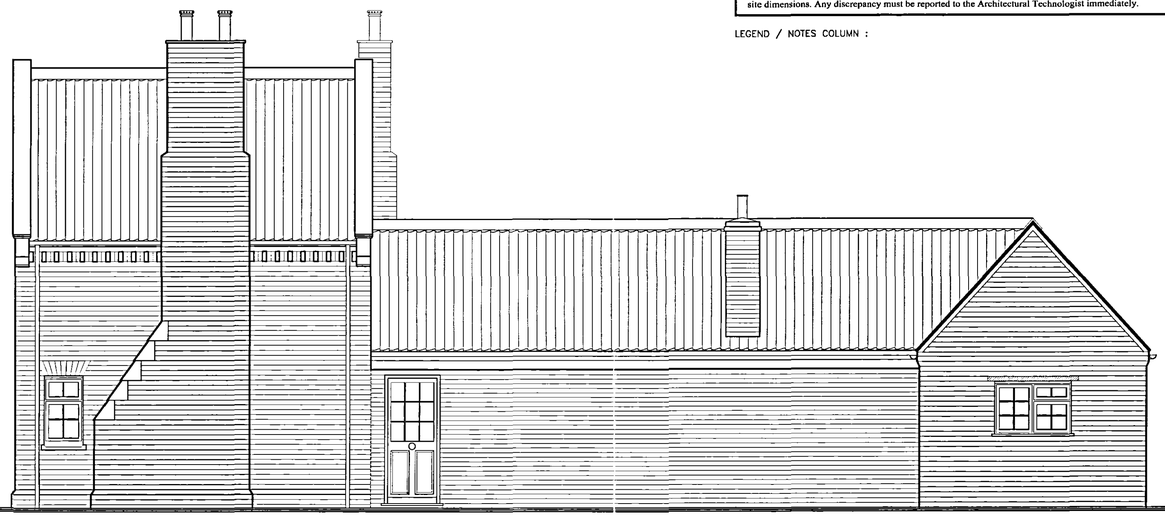


NORTH EAST ELEVATION

SCALE 1:50

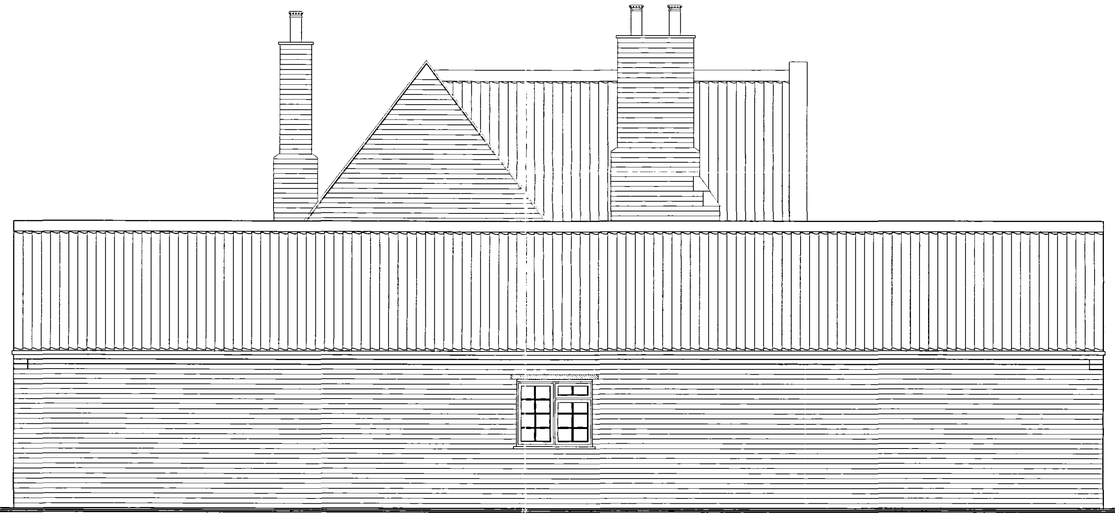

NORTH WEST ELEVATION

SCALE 1:50

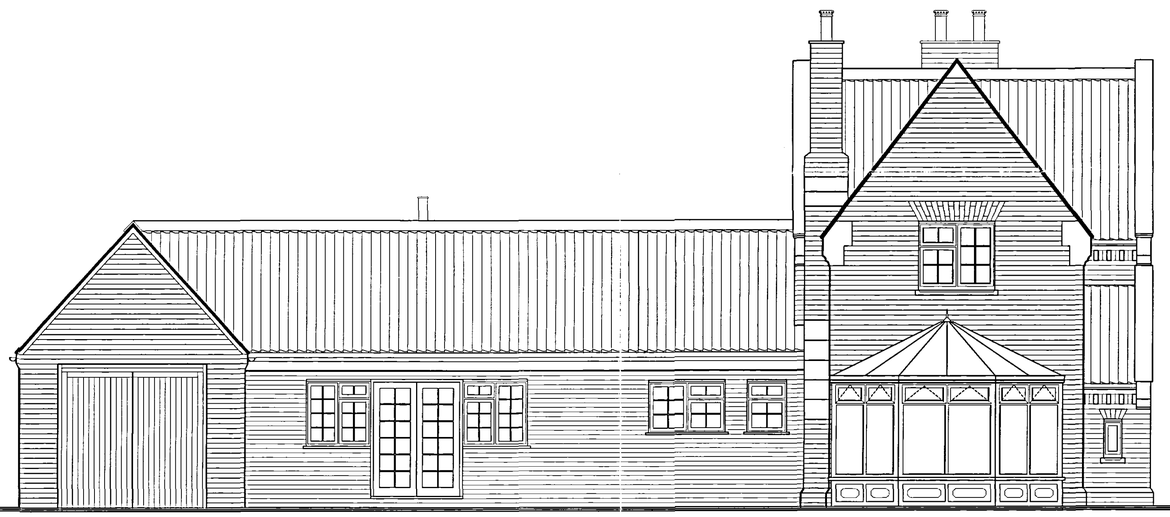

SOUTH WEST ELEVATION

SCALE 1:50

NEIL DOWLMAN
Architecture
Neil Dowlman Architecture Ltd
14 Main Ridge West
Boston, Lincs PE21 6QQ
Tel: 01205 357272 Fax: 01205 351115
Email: boston@neildowlman-architecture.co.uk
Offices also at Alford & Grantham
www.neildowlman-architecture.co.uk
Members of The Royal Institute of British Architects
Members of Chartered Institute of Architectural Technologists
Corporate Building Engineer
Chartered Architects * Architectural Technologists
Designers * Building Engineers * Project Managers
Planning Supervisors * Party wall Surveyors * Access Consultants

DEVELOPMENT
20 FEB
DETAILED
PLANNING

Client
Mr & Mrs P Walker

Scale
1:50

Project
Proposed Extension & Garage
Sluice Cottage, Foul Anchor.
Tydd. Wisbech.
Lincolnshire.

Date
Nov '05

Drawn by:
MD

Drawing No.
B1748 – 03

Title
Existing Elevations

Revision

A1