

© Design Copyright reserved. Written consent must be obtained before copying or reproducing this drawing. Do not scale this drawing, use figured dimensions only. Contractors are responsible for taking and checking site dimensions. Any discrepancy must be reported to the Architectural Technologist immediately.

LEGEND / NOTES COLUMN :


Rev A: Scheme reduced in size, mainly roof angle and length. MD 31.01.06

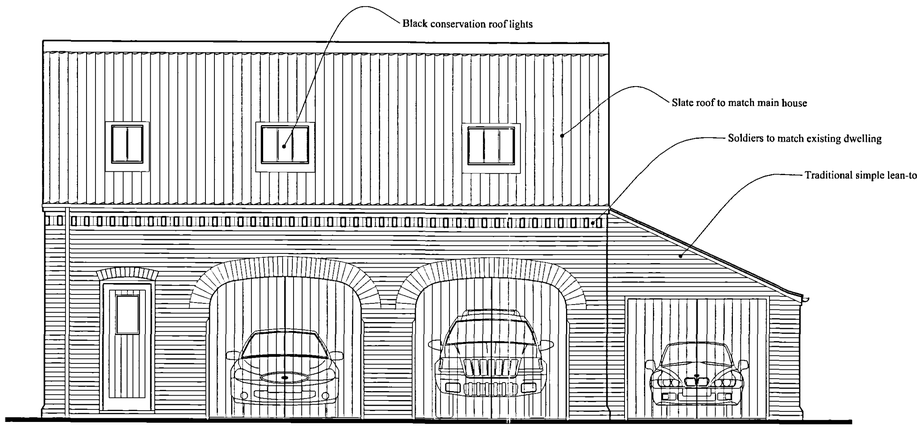


SOUTH WEST ELEVATION
SCALE 1:50

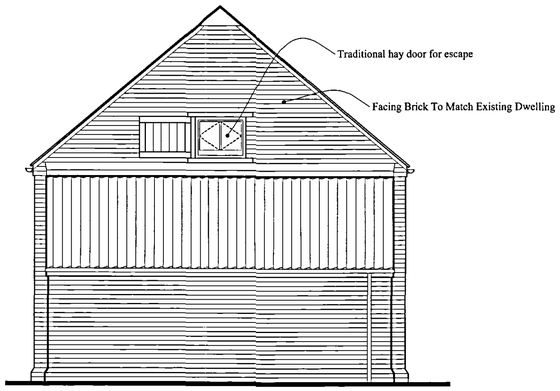


SOUTH EAST ELEVATION
SCALE 1:50

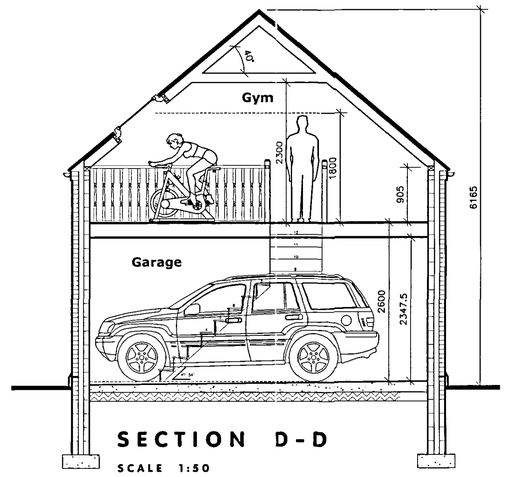


SECTION D-D
SCALE 1:50

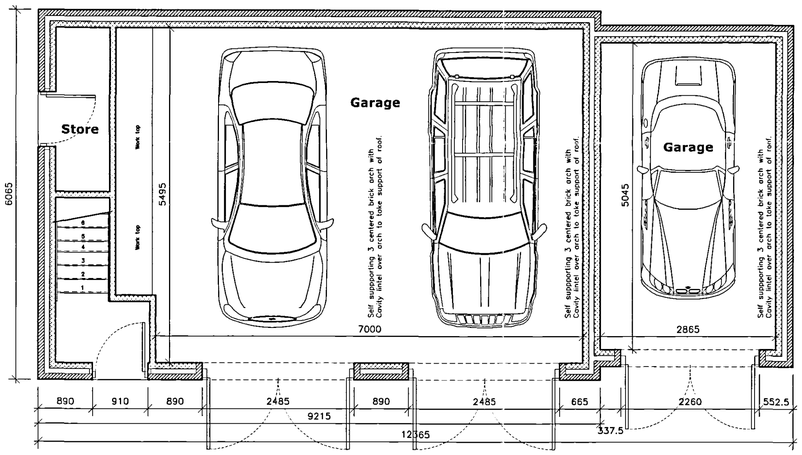


GROUND FLOOR LAYOUT
SCALE 1:50

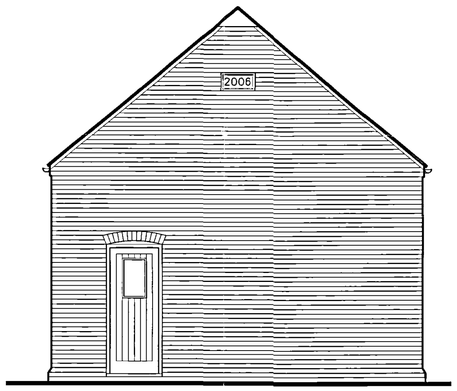

NORTH WEST ELEVATION
SCALE 1:50

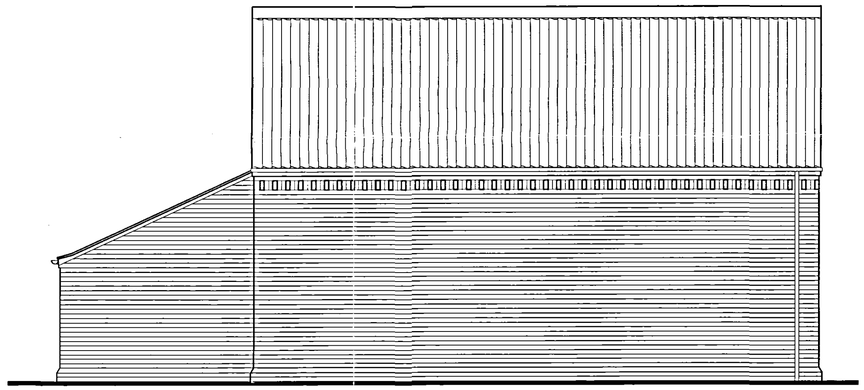

NORTH EAST ELEVATION
SCALE 1:50

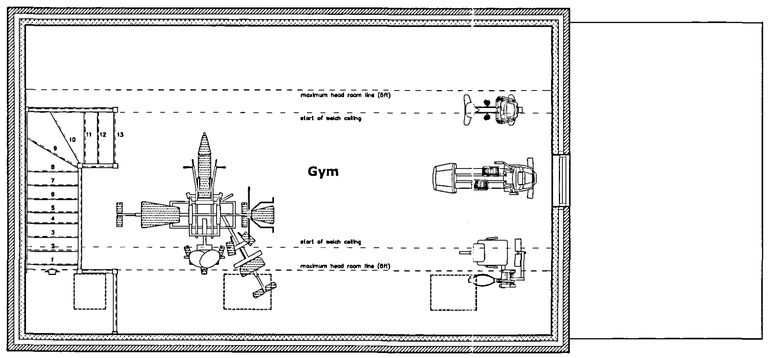

ATTIC FLOOR LAYOUT
SCALE 1:50

DETERMINED PLAN

RECEIVED PLANNING DEPARTMENT 28 FEB [illegible] Ref. 0280/06

NEIL DOWLMAN Architecture
Neil Dowlman Architecture Ltd
14 Main Ridge West
Boston, Lincs PE21 6QQ
Tel: 01205 357272 Fax: 01205 351115
Email: boston@neildowlman-architecture.co.uk
Offices also at Alford & Grantham
www.neildowlman-architecture.co.uk
Members of The Royal Institute of British Architects
Members of Chartered Institute of Architectural Technologists
Corporate Building Engineer
Chartered Architects * Architectural Technologists
Designers * Building Engineers * Project Managers
Planning Supervisors * Party wall Surveyors * Access Consultants

Client: Mr & Mrs P Walker	Scale: 1:50
Project: Proposed Extension & Garage, Sluice Cottage, Foul Anchor, Tydd. Wisbech, Lincolnshire.	Date: Dec '05
	Drawn by: MD
	Drawing No.: B1748 – 07
Title: Proposed Garage	Revision: A

A1