




S. EAST

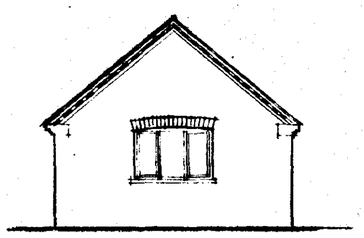


S. WEST

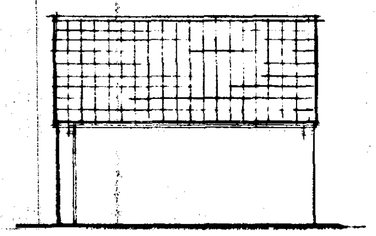


N. WEST

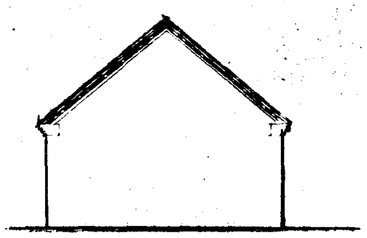

N. EAST

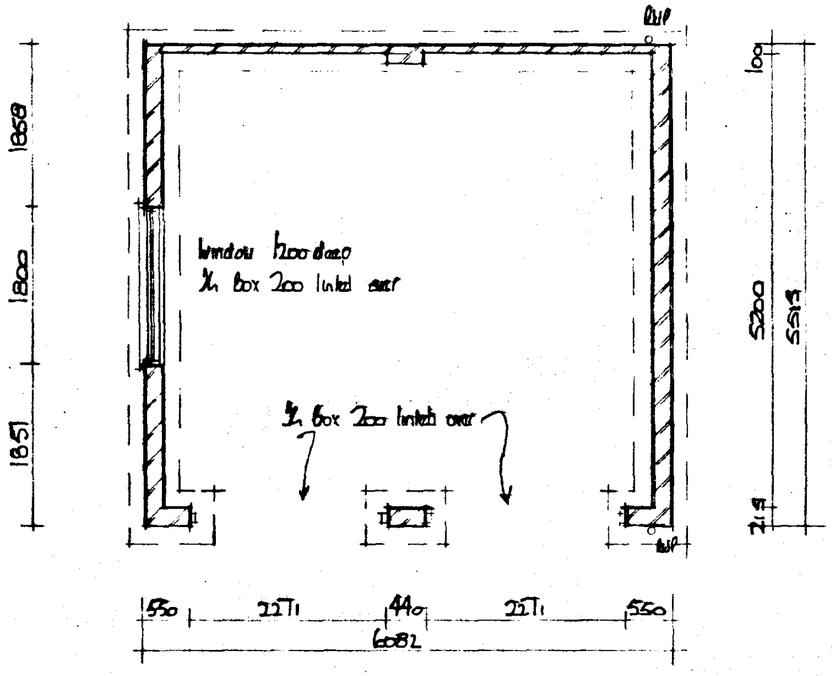

FLOOR PLAN

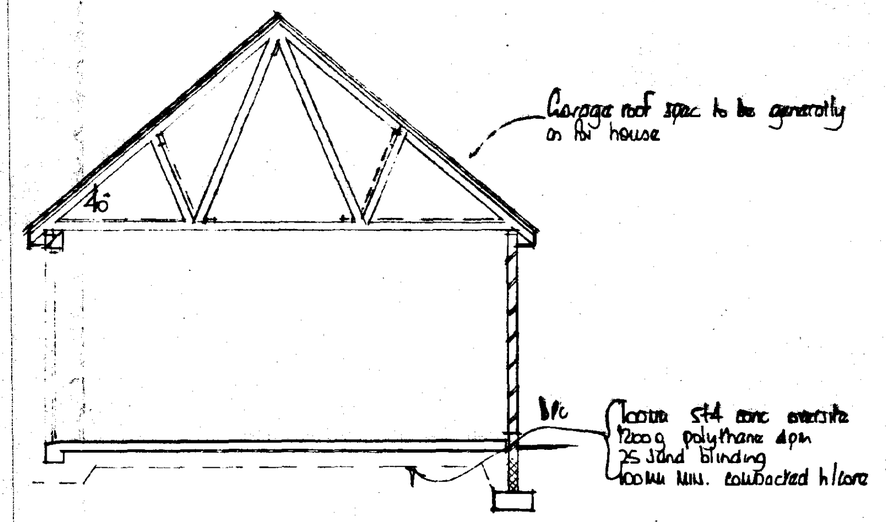

SECTION

SOUTH HOLLAND DC
HOUSING & PLANNING
23 MAR 1999
Ref: 0288/99

A		
	Date	Revisions

© copyright

East
Midlands
Design
Associates

"Willow Lodge",
Horseshoe Road,
Spalding,
Lincs. PE11 3JR
Tel: Spalding (0775) 767968

Client
Mr Mills & Bertoni

Job Title
Proposed replacement bungalow at
Bolton House
Common Lane
Moss St Mary, Lincolnshire

Drawing Title
Plan, Elevations & Section


Scale 1:50 & 1:100

Date March 99 | Drawn by


Drg. No. 99/16/02 | Rev




SOUTH

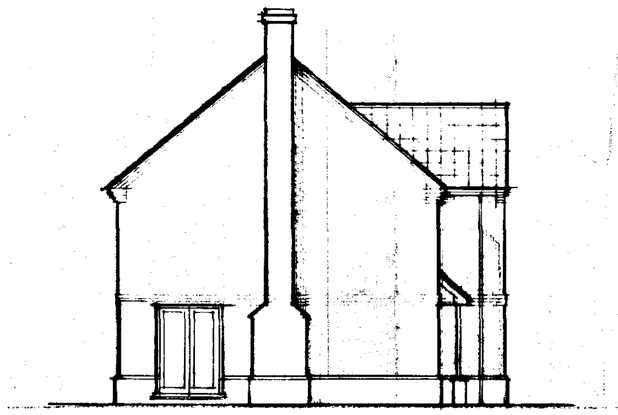

WEST

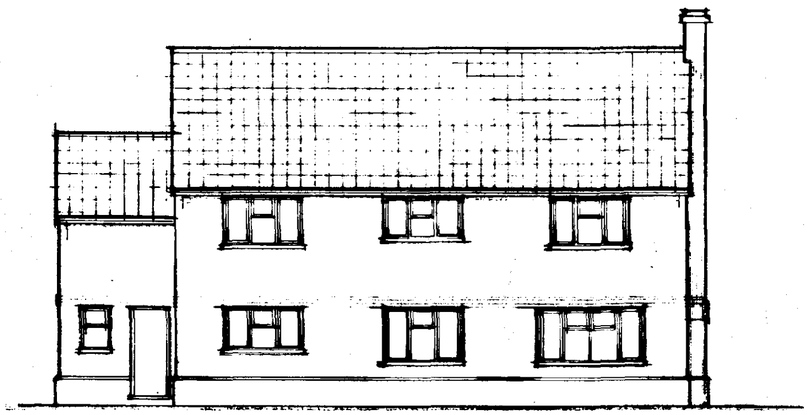


NORTH

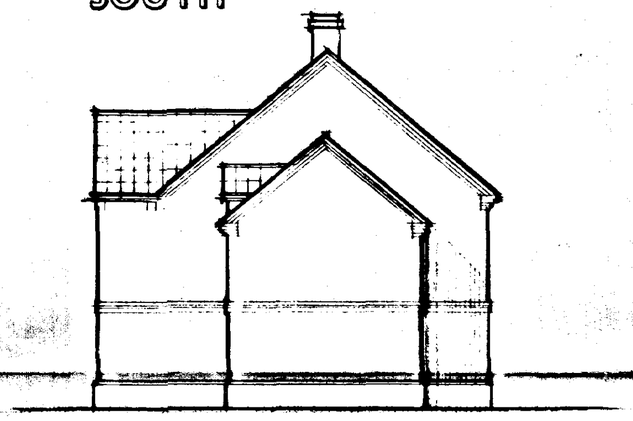


EAST

BRICKS - OLD ENGLISH STOCK

TILES - MARLEY OLD ENGLISH DARK RED

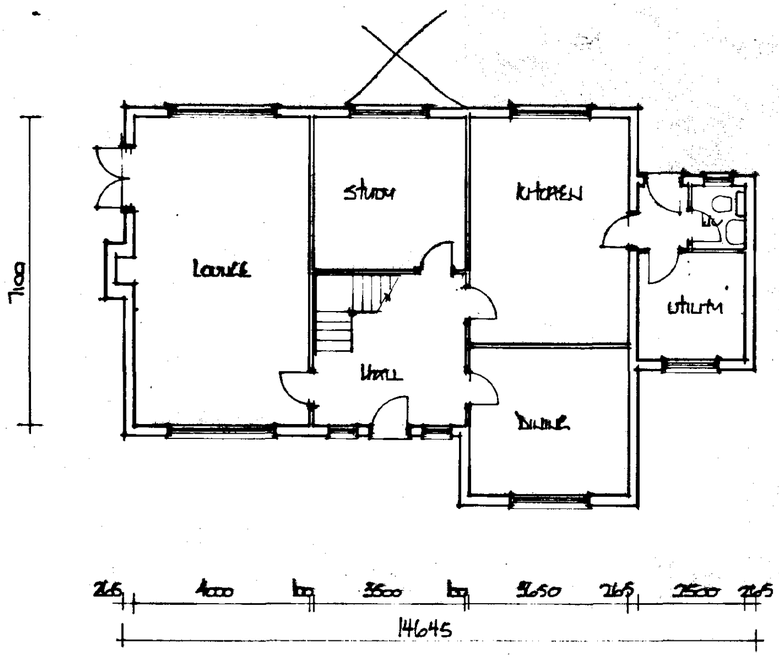

GROUND FLOOR PLAN

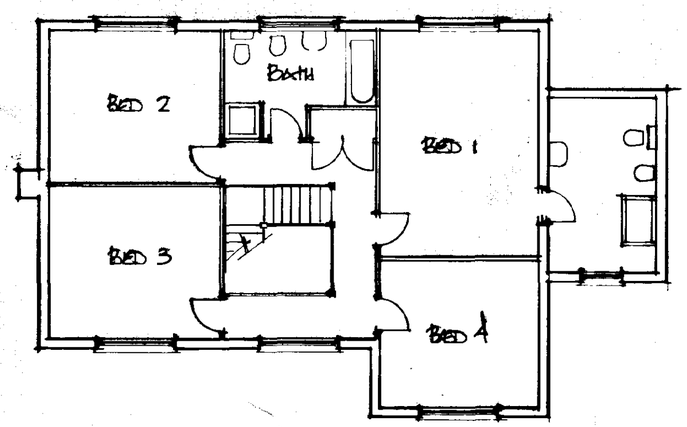

FIRST FLOOR PLAN

SOUTH HOLLAND DC
HOUSING & PLANNING
23 MAR 1999
Ref: 0288/99

A		
	Date	Revisions

© copyright

East Midlands Design Associates
"Willow Lodge",
Horseshoe Road,
Spalding,
Lincs. PE11 3JA
Tel: Spalding (0775) 767988

Client
MR. MRS J WATSON

Job Title
PROPOSED REPLACEMENT DWELLING AT
ROWAN HOUSE
COMMON BANK
TYDD ST MARY. WISBECH

Drawing Title
PLANS . ELEVATIONS

Scale 1:100

Date MARCH 99

Drawn by

Drg No. 99/16/01

Rev