


PROPOSALS

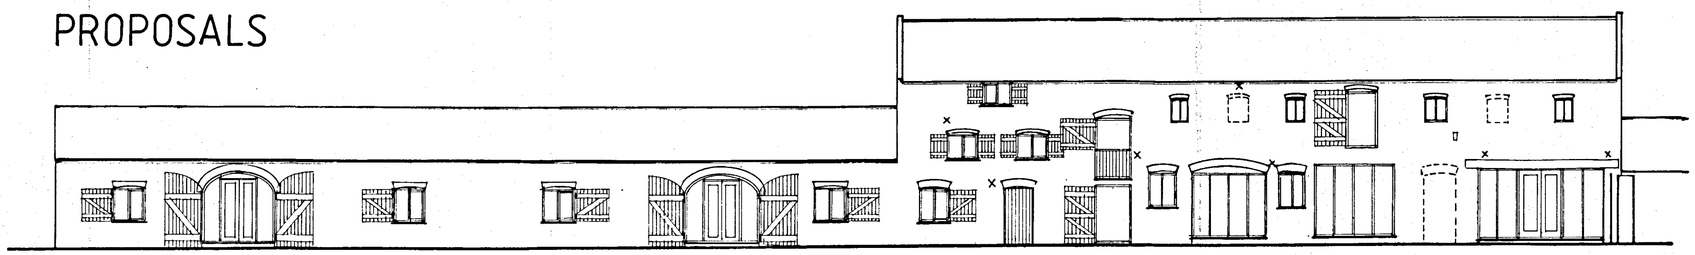


West elevation

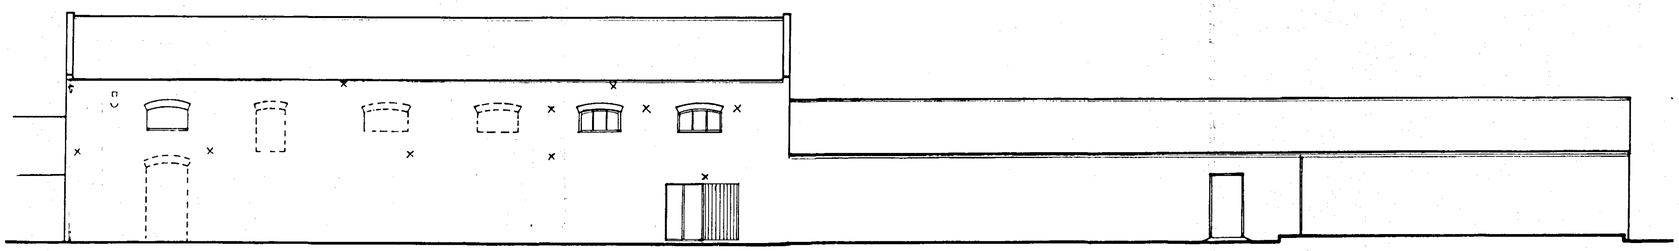


East elevation

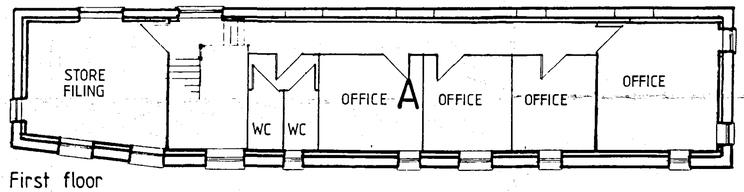


First floor

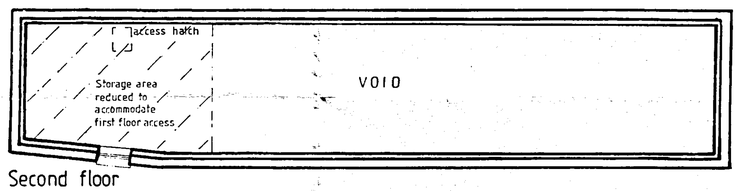

Second floor

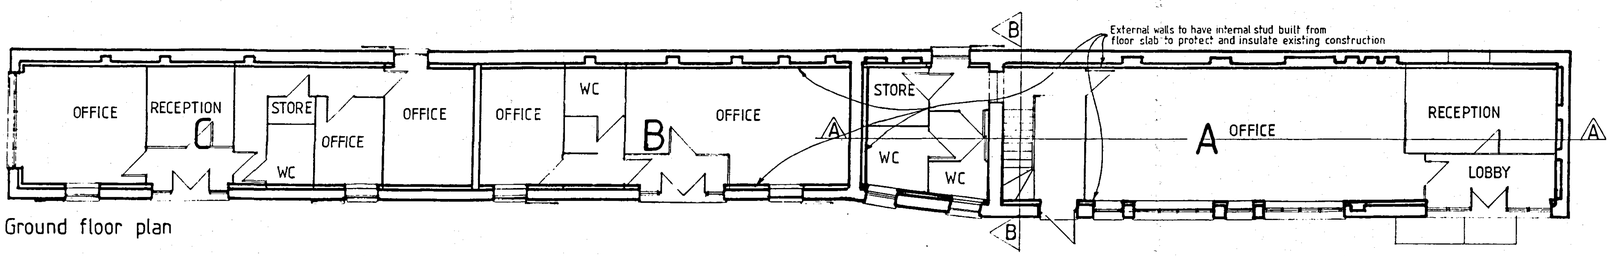


Ground floor plan

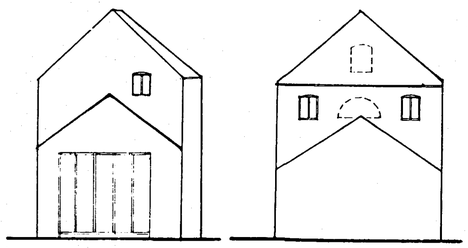


North elevation


South elevation

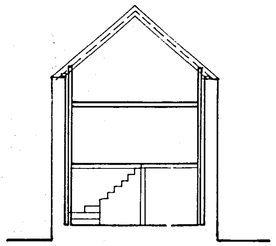

Section B-B

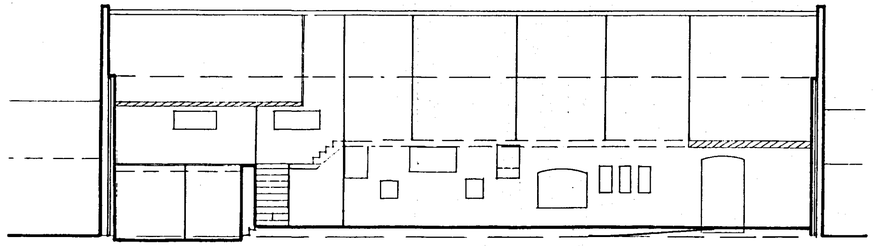

Section A-A

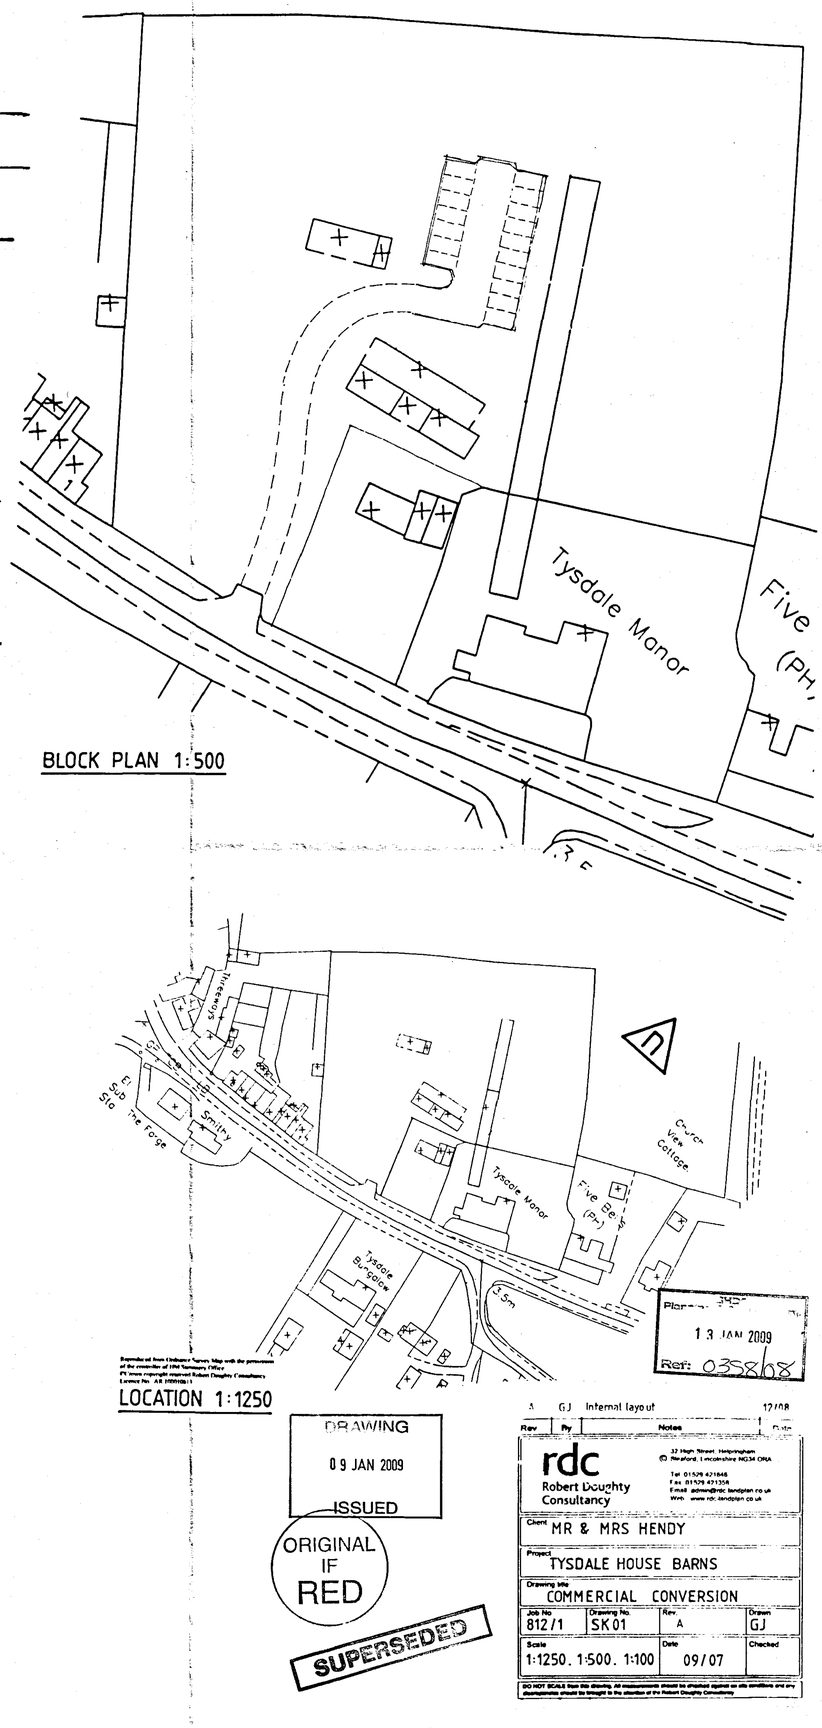

BLOCK PLAN 1:500

LOCATION 1:1250

DRAWING
09 JAN 2009
ISSUED

ORIGINAL IF RED

SUPERSEDED

Rev	By	Notes	Date
A	GJ	Internal layout	12/08

rdc Robert Doughty Consultancy
27 High Street, Hampton-in-Arden, Solihull, West Midlands B92 0EA
Tel: 01675 442211 Fax: 01675 442212 Email: admin@rdc-landplan.co.uk Web: www.rdc-landplan.co.uk

Client: MR & MRS HENDY

Project: TYSDALE HOUSE BARNS

Drawing title: COMMERCIAL CONVERSION

Job No	Drawing No.	Rev.	Drawn
812/1	SK01	A	GJ
Scale: 1:1250, 1:500, 1:100	Date: 09/07		Checked

DO NOT SCALE from this drawing. All measurements should be checked against on site dimensions and any discrepancies should be brought to the attention of the Robert Doughty Consultancy