


EXISTING

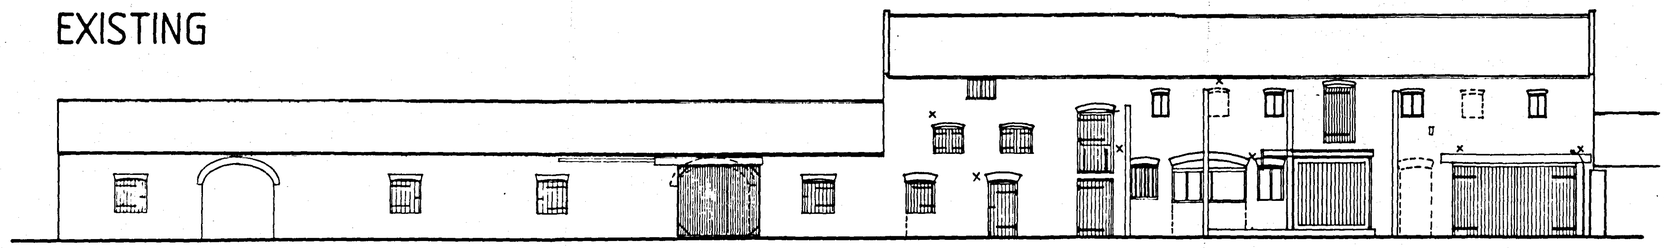


West elevation

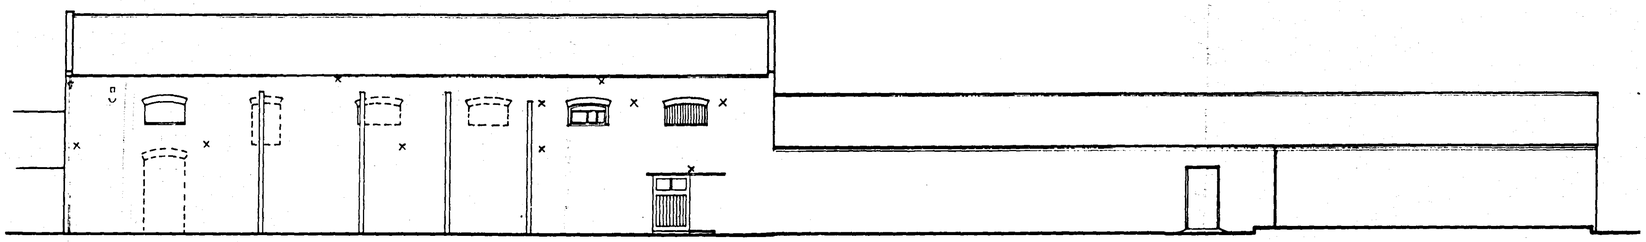

East elevation

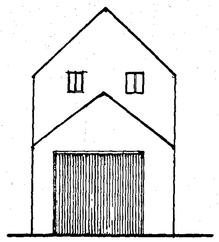


North elevation

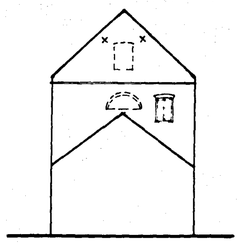


South elevation


Second floor

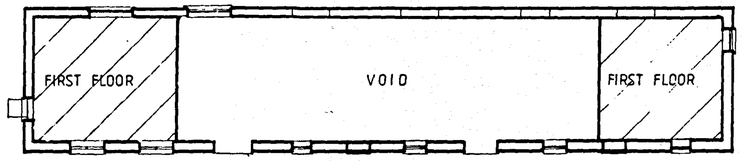


First floor

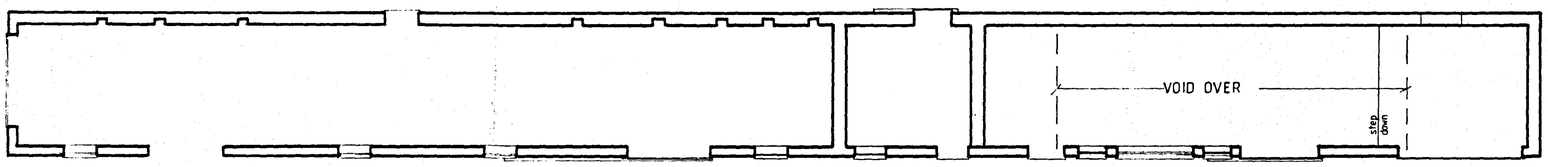

Ground floor plan

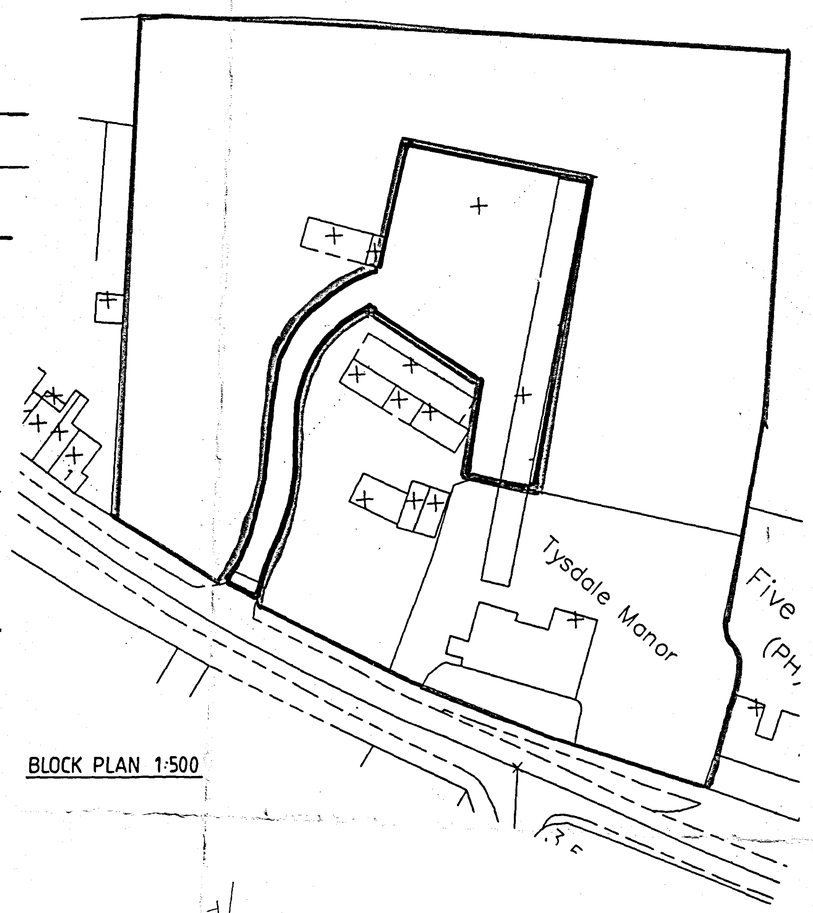

BLOCK PLAN 1:500

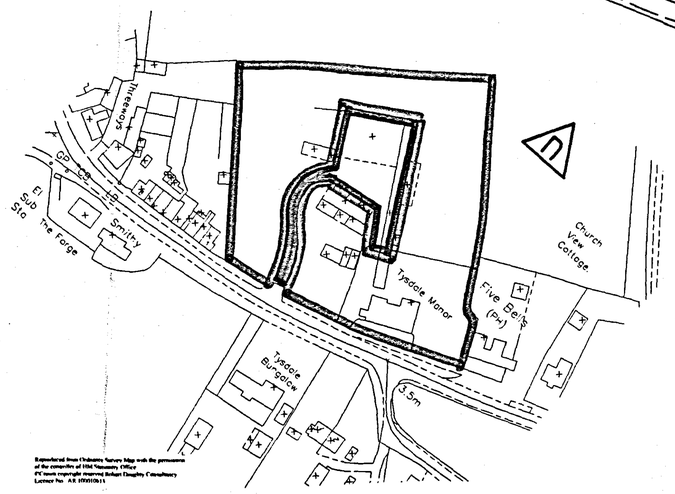

LOCATION 1:1250

SUPERSEDED

DRAWING
10 MAR 2008
ISSUED

SHDC
Planning & Development
19 MAR 2008
Ref. 0358/08

Rev.	By	Notes	Date

rdc Robert Doughty Consultancy
37 High Street, Helpringham
(D Sleaford, Lincolnshire NG34 0RA
Tel 01529 471846
Fax 01529 471358
Email admin@rdc-landplan.co.uk
Web www.rdc-landplan.co.uk

Client: MR & MRS HENDY

Project: TYSDALE HOUSE BARNS

Drawing title: EXISTING PLANS & ELEVATIONS

Job No.	Drawing No.	Rev.	Drawn
812/1	01		GJ
Scale: 1:1250. 1:500. 1:100	Date: 09/07		Checked

DO NOT SCALE from this drawing. All measurements should be checked against on site conditions and any discrepancies should be brought to the attention of the Robert Doughty Consultancy