


PROPOSALS

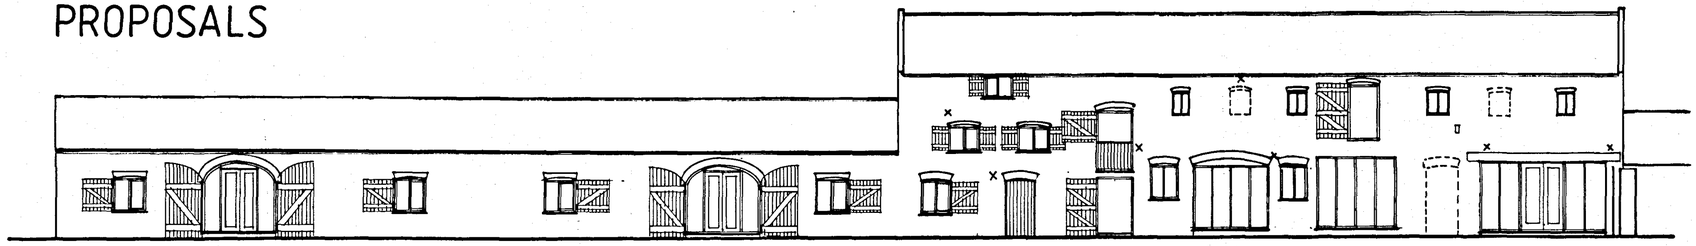


West elevation

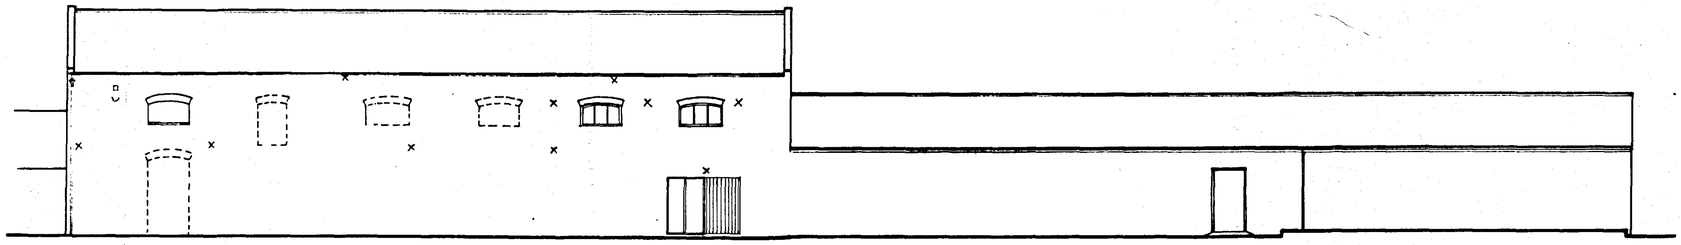


East elevation

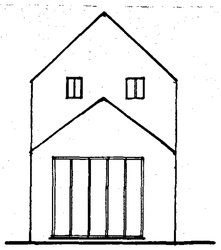


North elevation

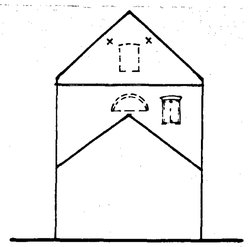


South elevation

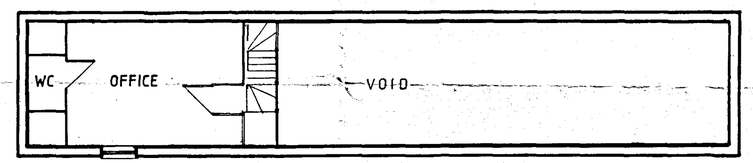


Second floor

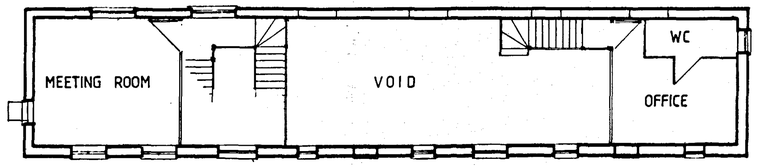


First floor

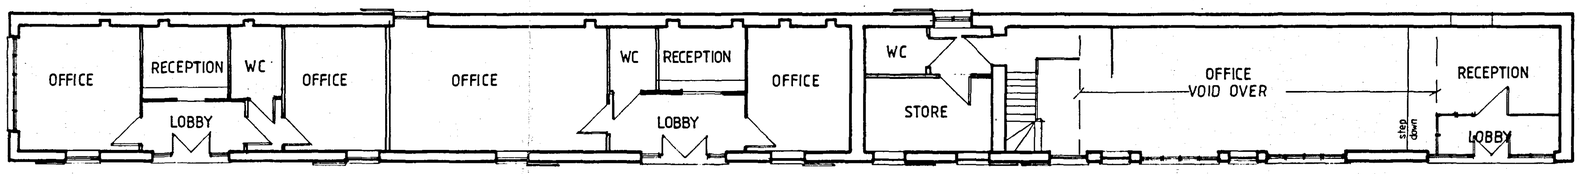

Ground floor plan

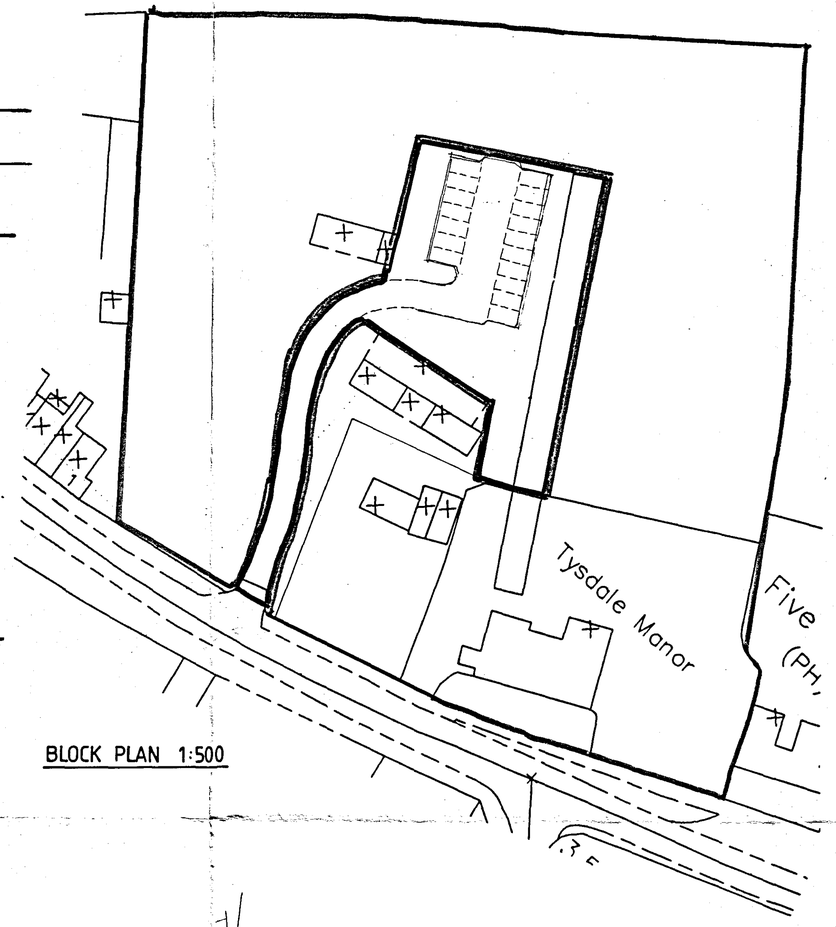

BLOCK PLAN 1:500

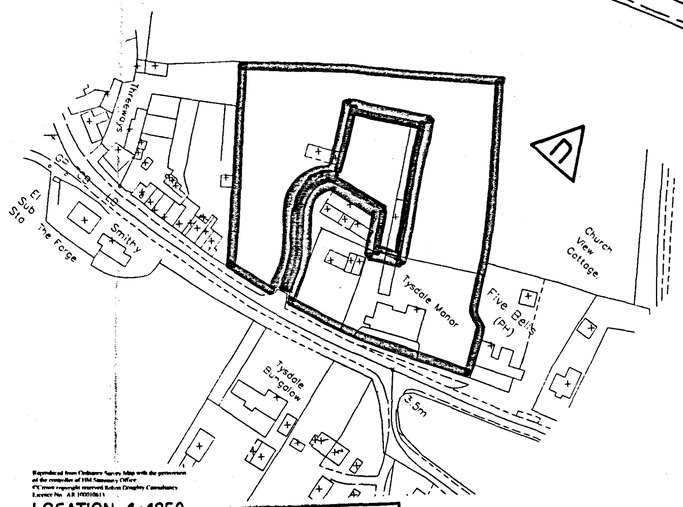

LOCATION 1:1250

SHDC
Planning & Development
19 MAR 2008
Ref: 0358/08

DRAWING
10 MAR 2008
ISSUED

SUPERSEDED

Rev	By	Notes	Date

rdc
Robert Doughty Consultancy
37 High Street, Helpringham
Sleaford, Lincolnshire NG34 0RA
Tel 01529 421848
Fax 01529 421358
E-mail admin@rdc.landplan.co.uk
Web www.rdc.landplan.co.uk

Client: MR & MRS HENDY

Project: TYSDALE HOUSE BARNS

Drawing title: COMMERCIAL CONVERSION

Job No.	Drawing No.	Rev.	Drawn
812/1	SK01		GJ
Scale: 1:1250. 1:500. 1:100	Date: 09/07		Checked

DO NOT SCALE from this drawing. All dimensions should be checked against on site conditions and any discrepancies should be brought to the attention of the Robert Doughty Consultancy