


PROPOSALS

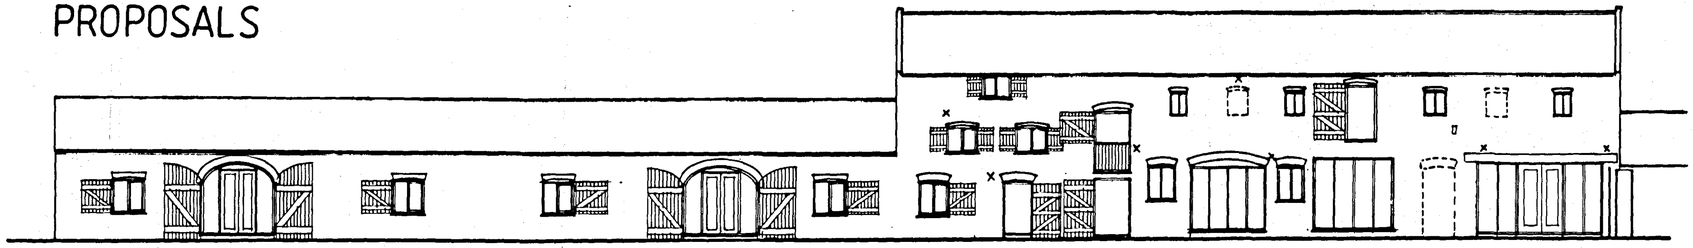


West elevation

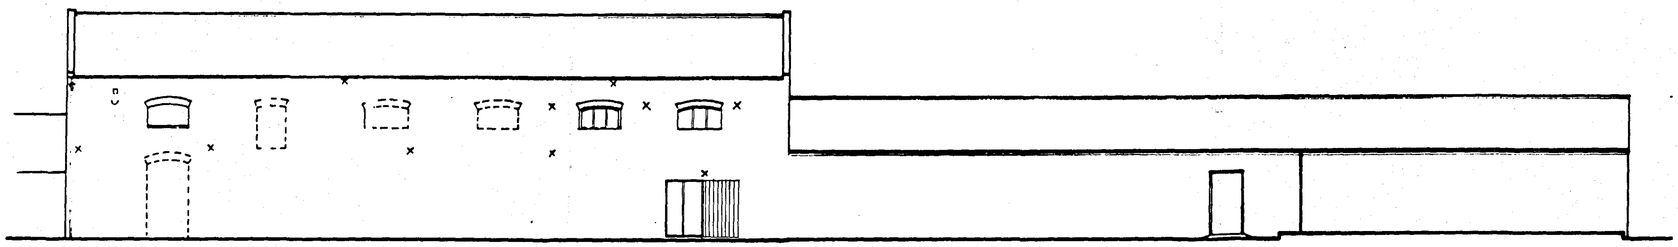


East elevation

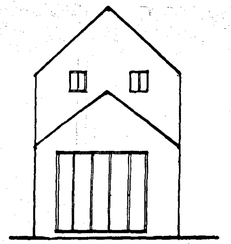


North elevation

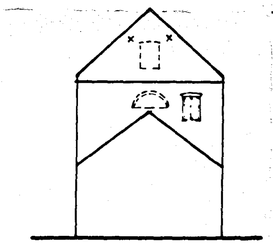


South elevation

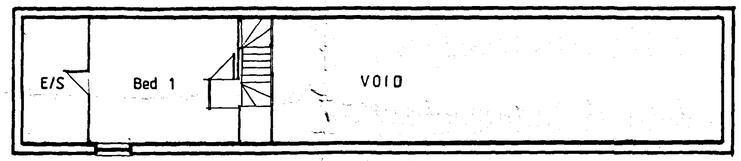


Second floor

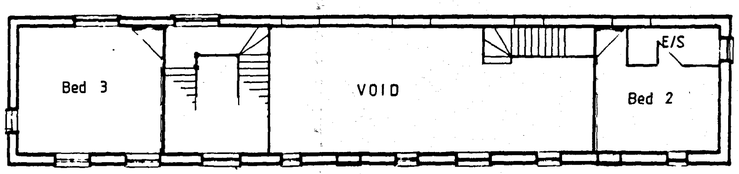


First floor

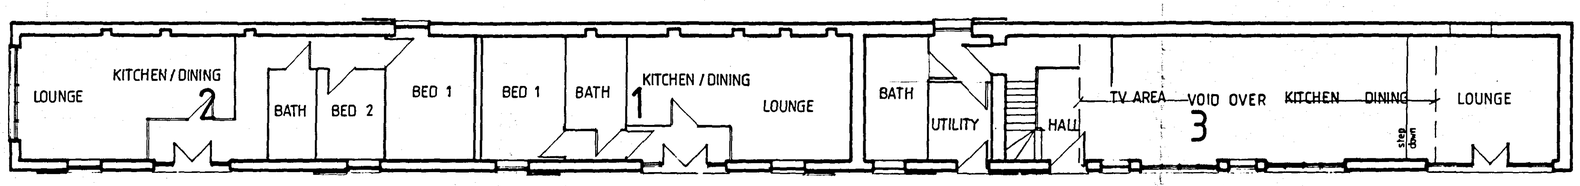

Ground floor plan

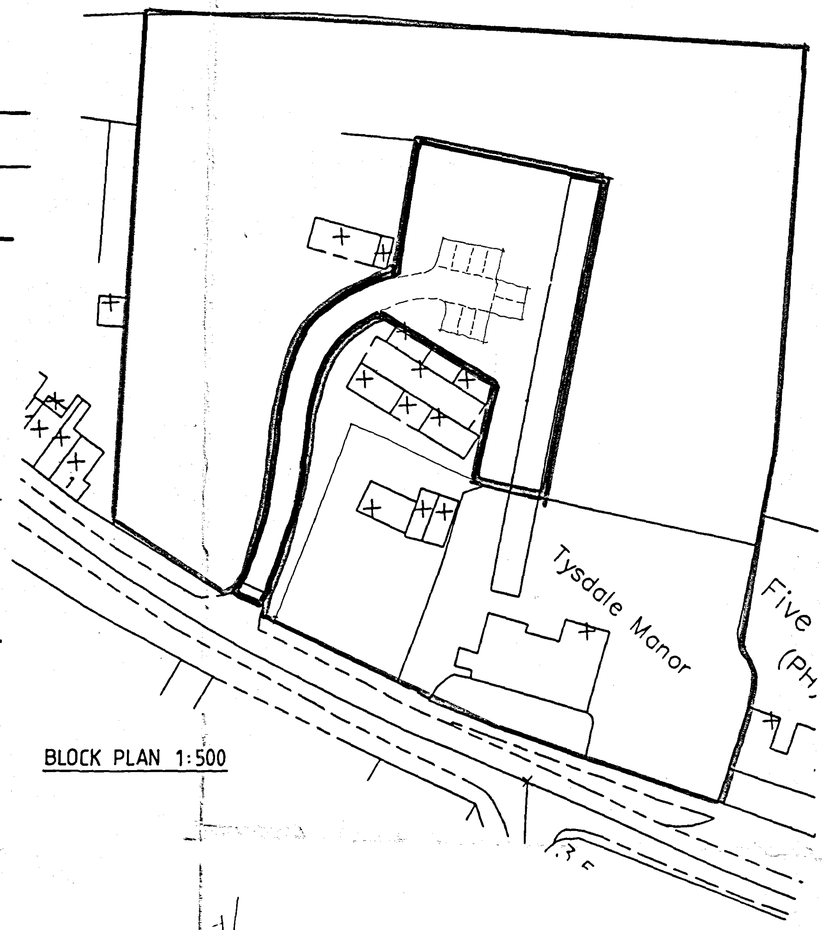

BLOCK PLAN 1:500

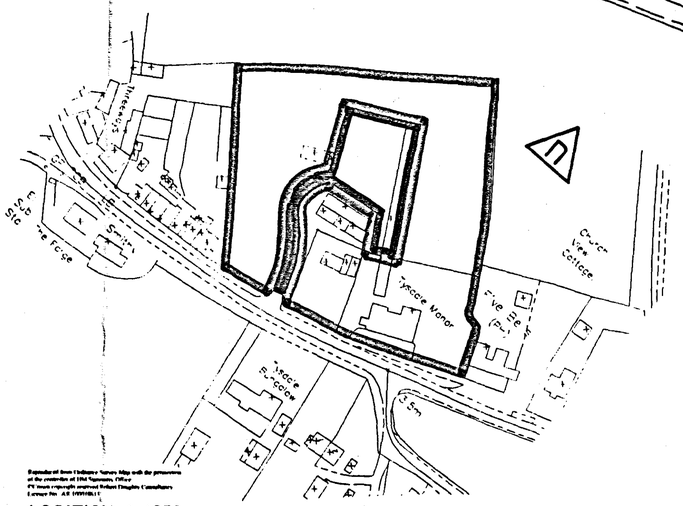

LOCATION 1:1250

SHDC
Planning & Development
19 MAR 2008
Ref: 0358/07

DRAWING
10 MAR 2008
ISSUED

SUPERSEDED

Rev	By	Notes	Date

rdc
Robert Doughty Consultancy

Client	MR & MRS HENDY
Project	TYSDALE HOUSE BARNS
Drawing title	HOLIDAY ACCOMMODATION
Job No: 812/1	Drawing No: SK 02
Rev:	Drawn: GJ
Scale: 1:1250. 1:500. 1:100	Date: 09/07
	Checked:

DO NOT SCALE from this drawing. All measurements should be checked against on site conditions and any discrepancies should be brought to the attention of the Robert Doughty Consultancy