


PROPOSALS

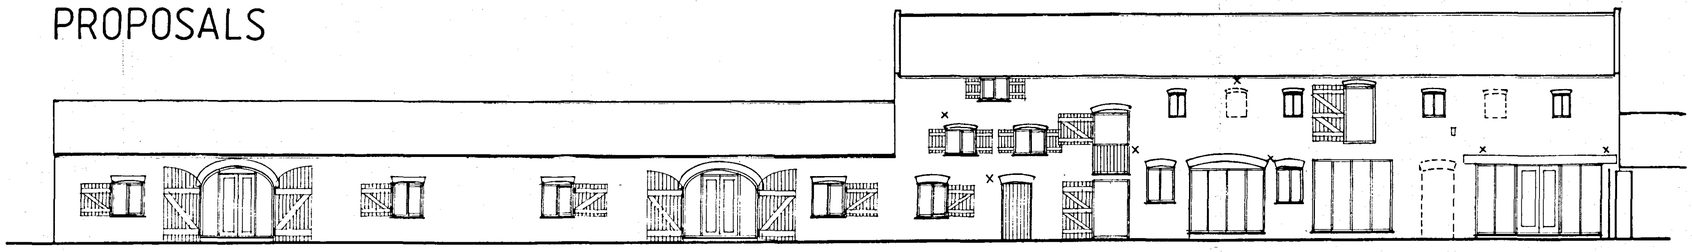


West elevation

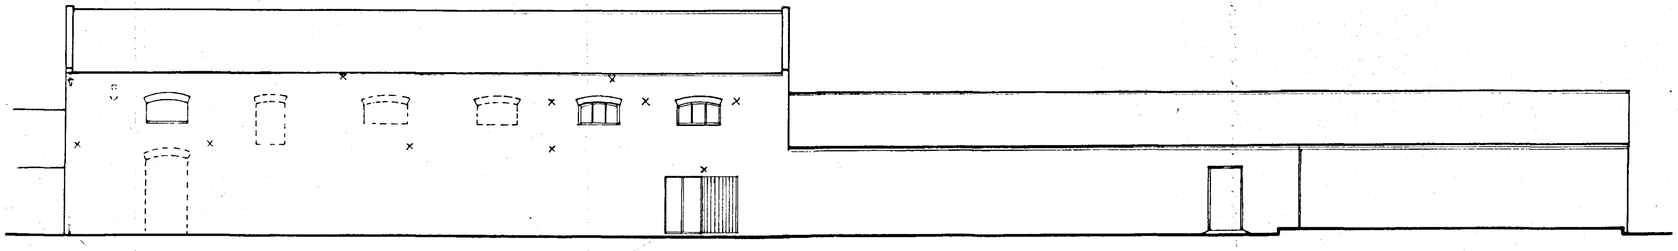


East elevation

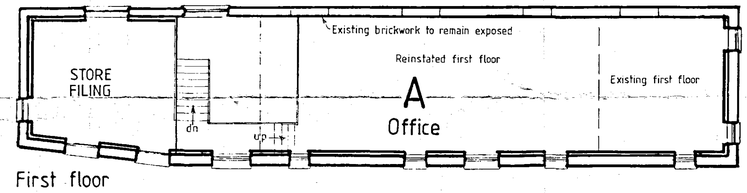


First floor

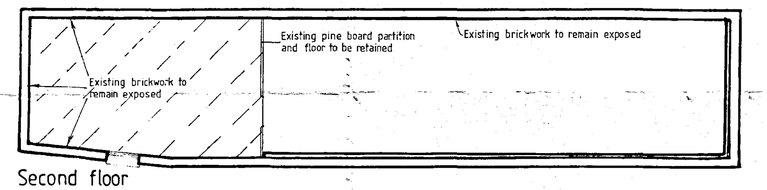


Second floor

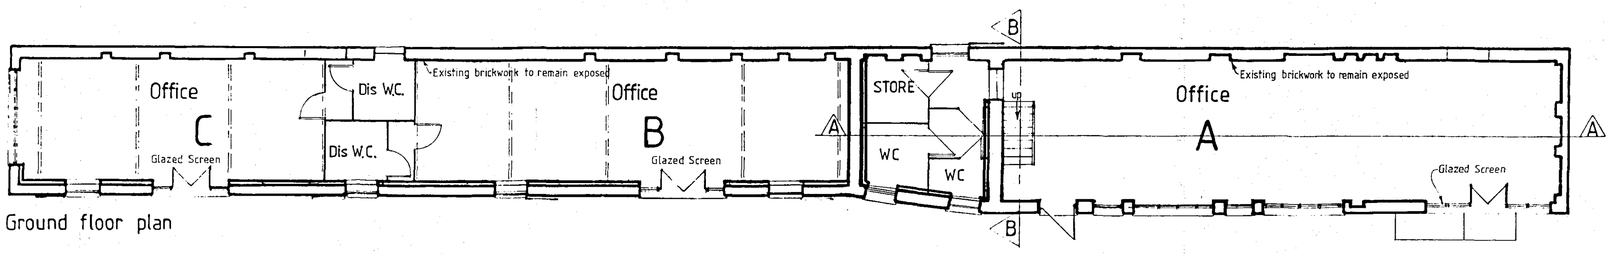


Ground floor plan

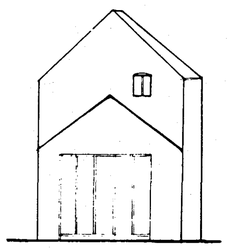


North elevation

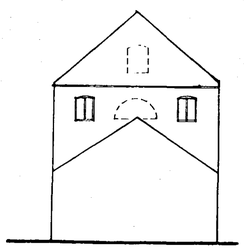


South elevation

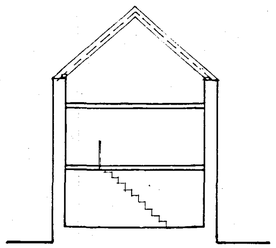


Section B-B

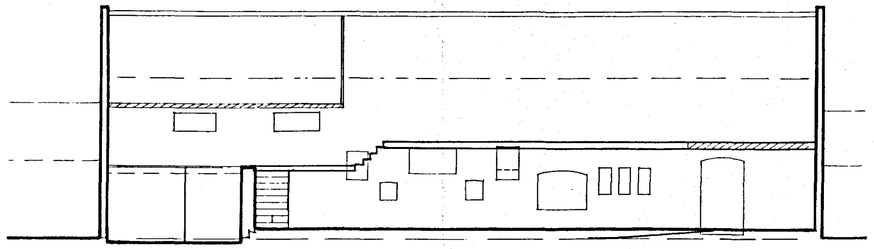

Section A-A

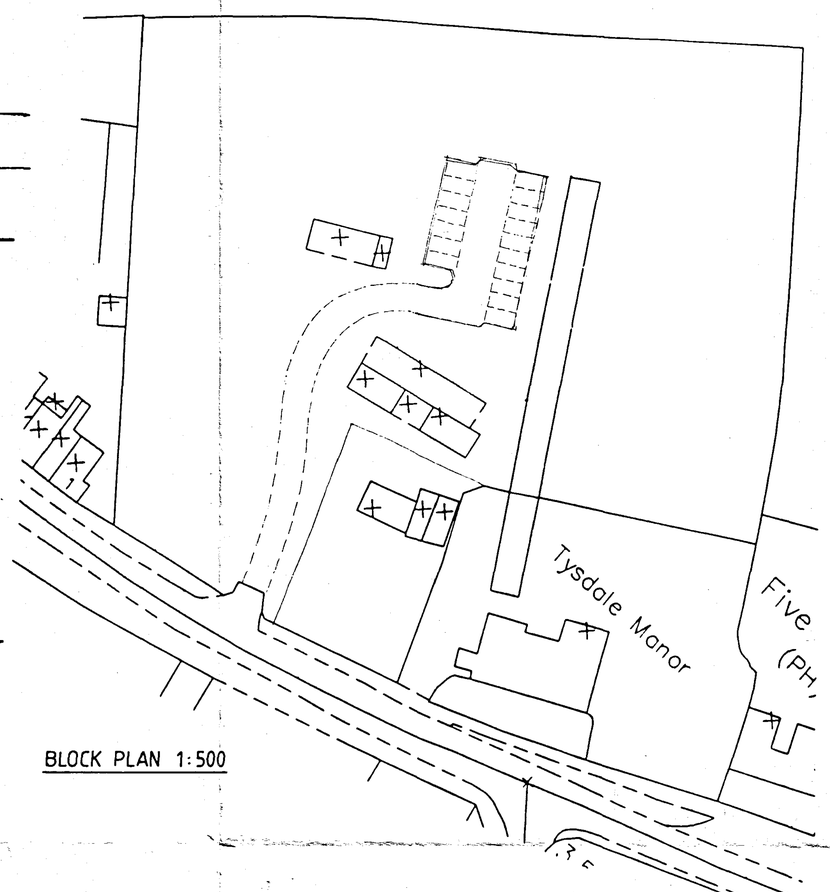

BLOCK PLAN 1:500

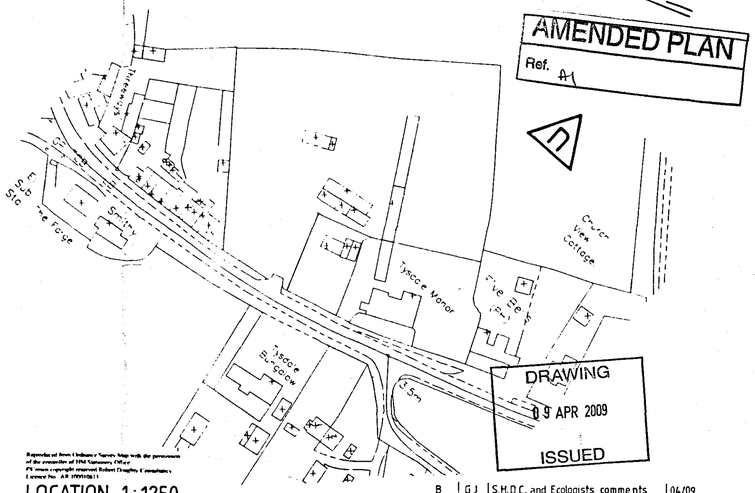

LOCATION 1:1250

DETERMINED PLAN

ORIGINAL IF RED

Rev	By	Notes	Date
B	GJ	S.H.D.C. and Ecologists comments	04/09
A	GJ	Internal layout	12/08

rdc Robert Doughty Consultancy
32 High Street Helpringham
Nr Sleaford Lincolnshire NG34 0RA
Tel 01529 421446
Fax 01529 421334
E-mail admin@rdc-landplan.co.uk
Web www.rdc-landplan.co.uk

Client: MR & MRS HENDY

Project: TYSDALE HOUSE BARNS

Drawing title: COMMERCIAL CONVERSION

Job No	Drawing No	Rev	Drawn
812/1	SK 01	A	GJ

Scale	Date	Checked
1:1250. 1:500. 1:100	09/07	

DO NOT SCALE from this drawing. All measurements should be checked against on site conditions and any discrepancies should be brought to the attention of the Robert Doughty Consultancy

SHDC Planning & Development
14 APR 2009
Ref: 0359/08