


PROPOSALS

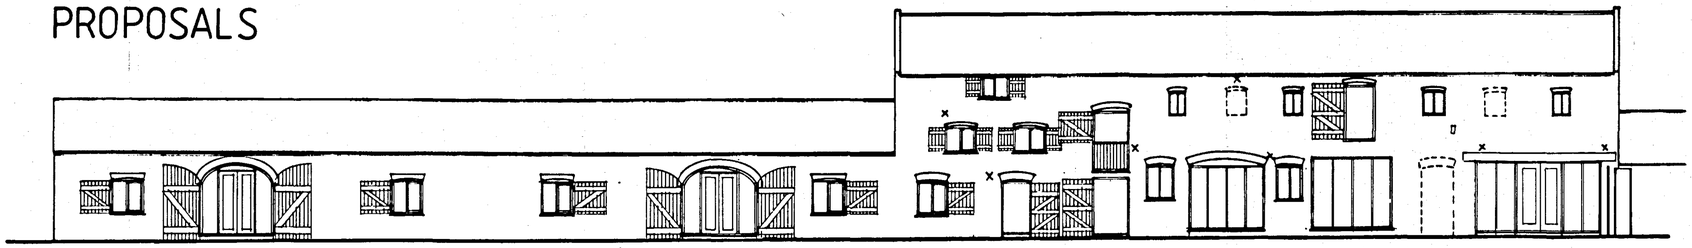


West elevation

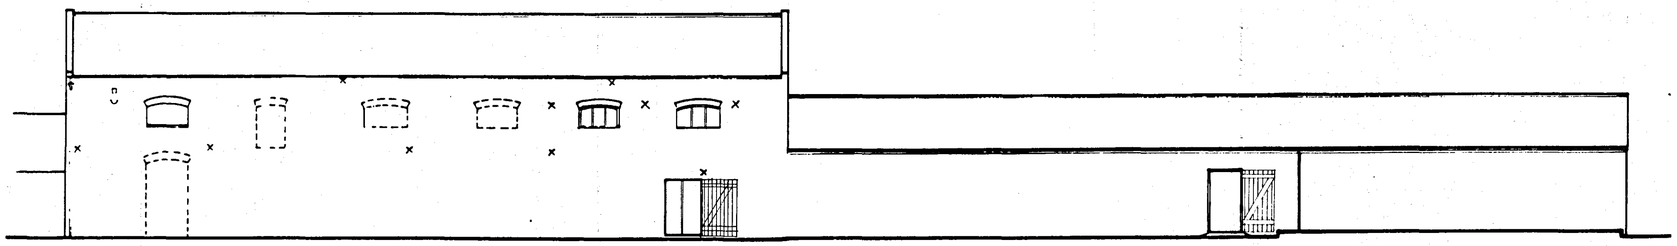


East elevation

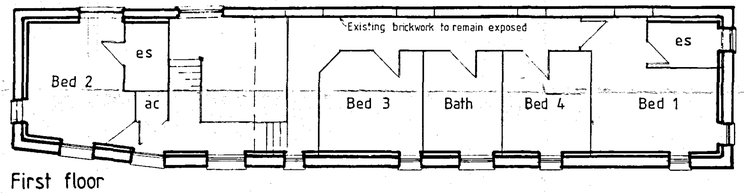


First floor

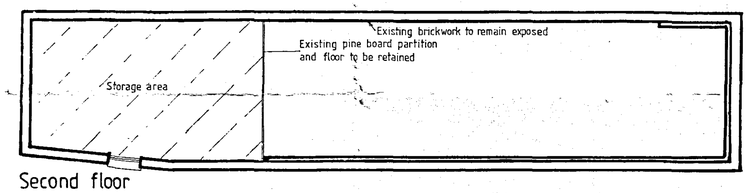


Second floor

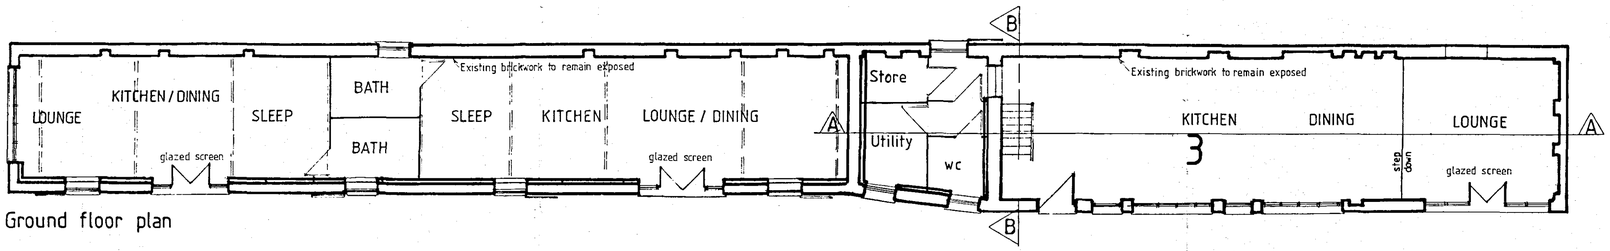


Ground floor plan

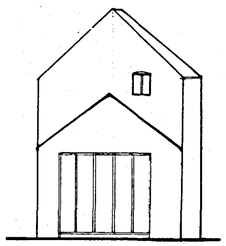


North elevation

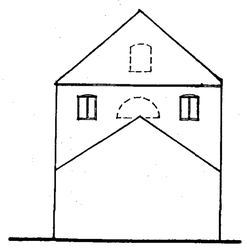


South elevation

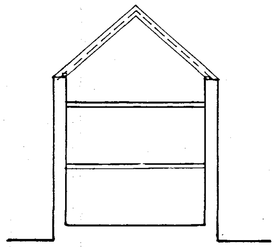


Section B-B

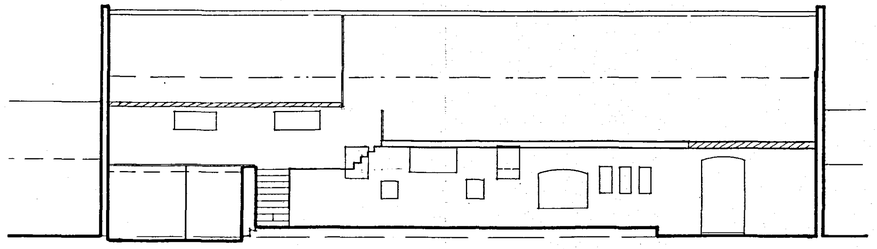

Section A-A

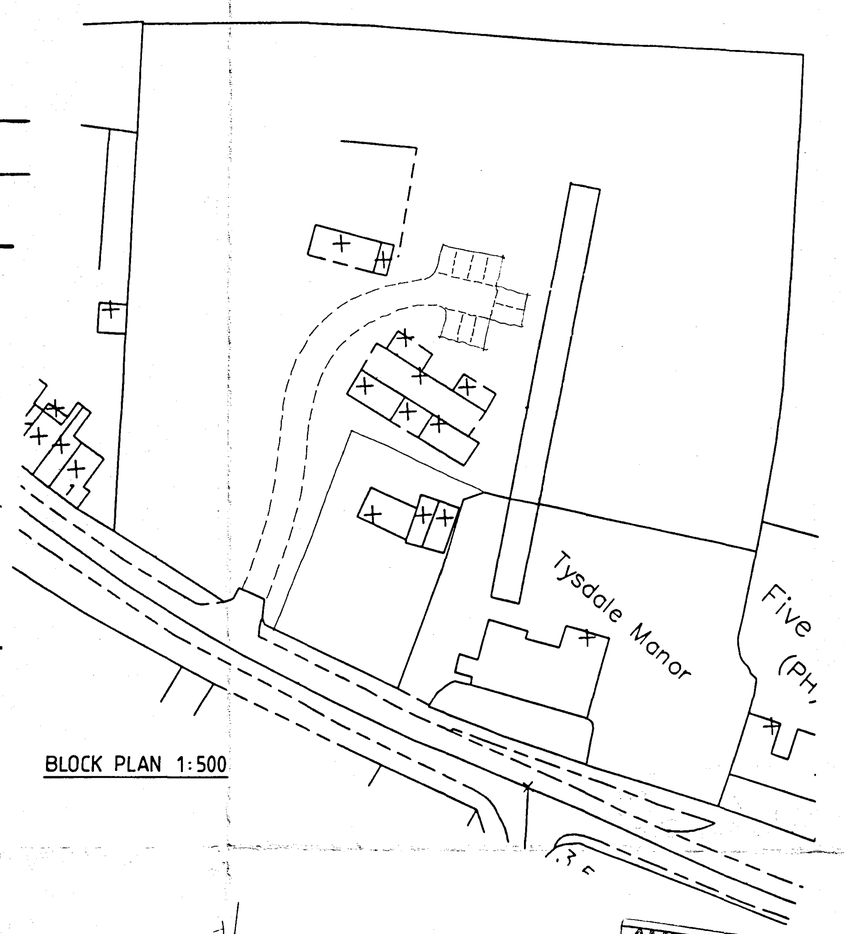

BLOCK PLAN 1:500

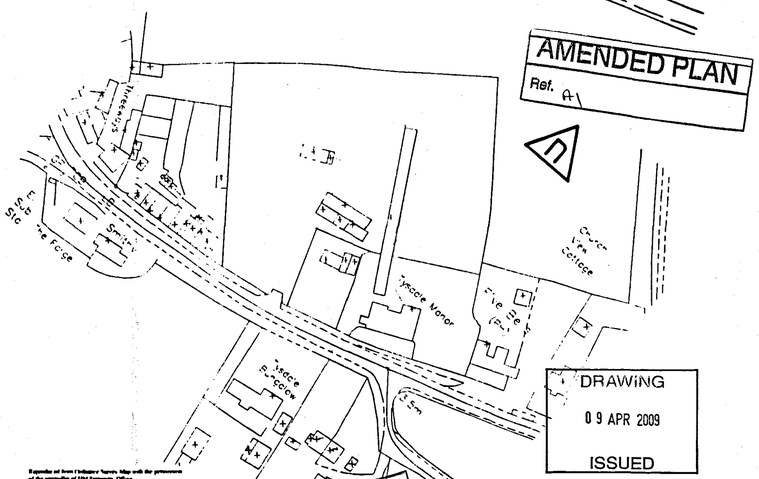

LOCATION 1:1250

Rev	By	Notes	Date
B	GJ	SHDC and Ecologists comments	04/09
A	GJ	Internal layout	12/08

rdc Robert Doughty Consultancy
17 High Street Hedingham
CO9 3DP Halstead, Essex
Tel: 01787 477666
Fax: 01787 477668
E-mail: admin@rdc-arch.com
Web: www.rdc-arch.com

Client: MR & MRS HENDY

Project: TYSDALE HOUSE BARNS

Drawing title: HOLIDAY ACCOMMODATION

Job No	Drawing No	Rev	Drawn
812/ 1	SK 02	A	GJ
Scale: 1:1250. 1:500. 1:100		Date: 09/ 07	Checked

DO NOT SCALE from this drawing. All measurements should be checked against on site dimensions and any discrepancies should be brought to the attention of the Robert Doughty Consultancy

ORIGINAL IN RED

SHDC Planning & Development 14 APR 2009 Ref: 0359/08