


EXISTING

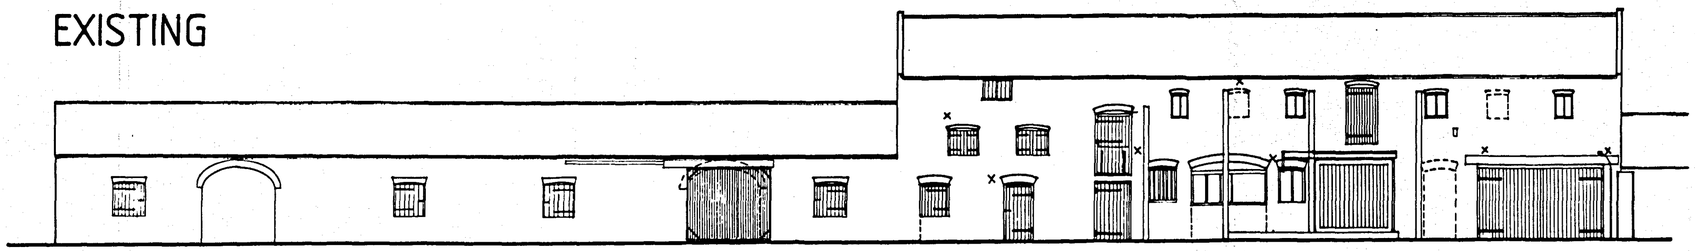


West elevation

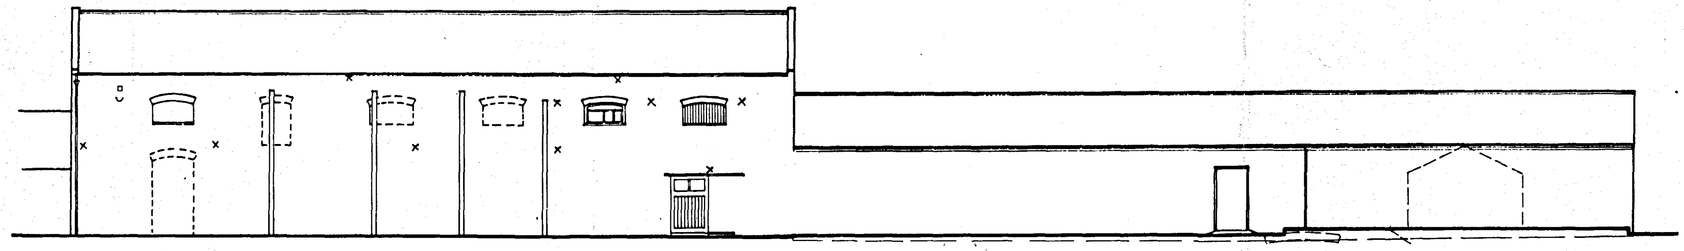


East elevation

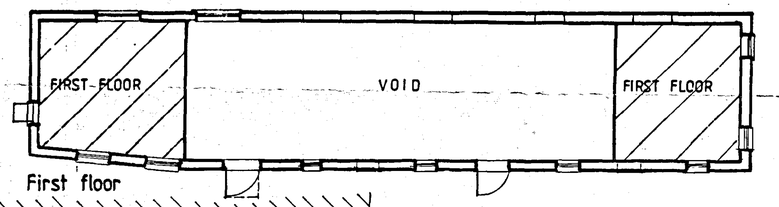


First floor

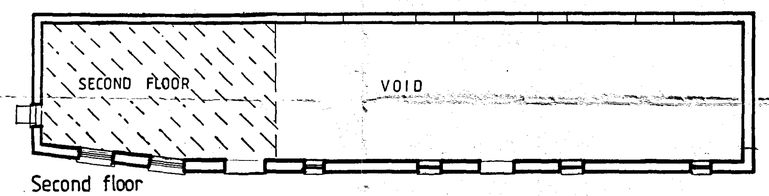

Second floor

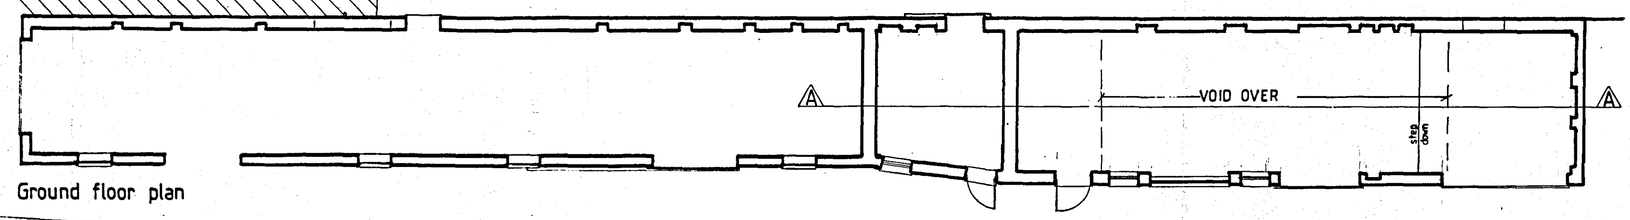


Ground floor plan

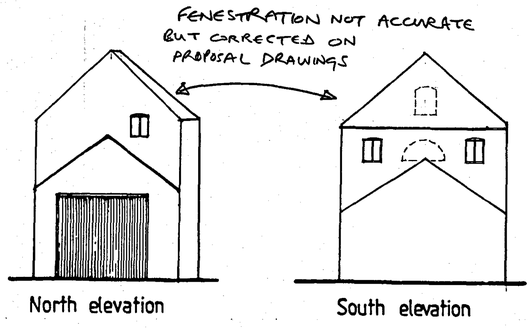


North elevation


South elevation

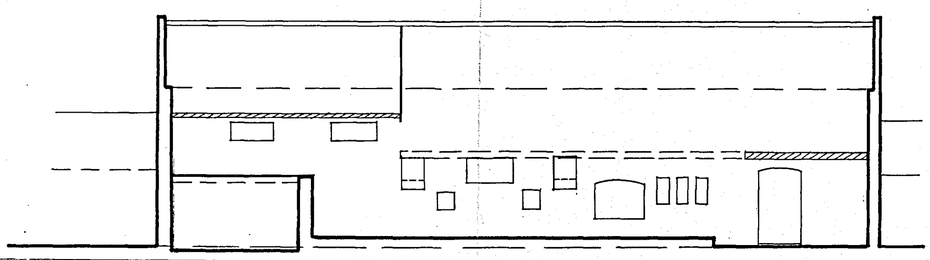

Section A-A

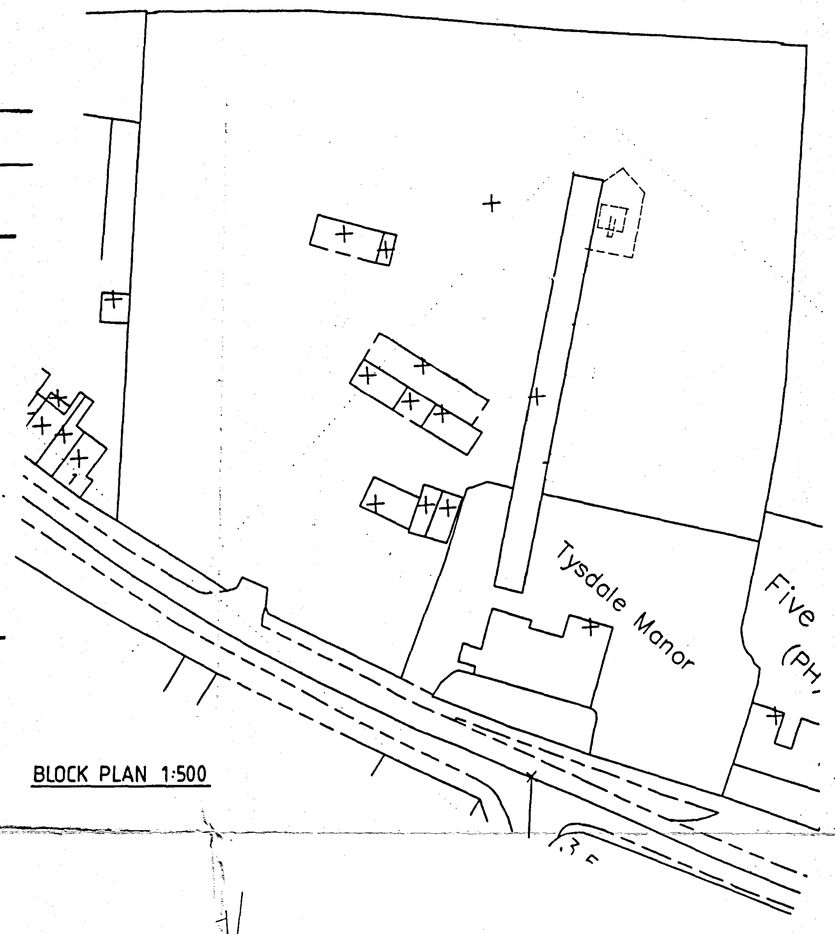

BLOCK PLAN 1:500

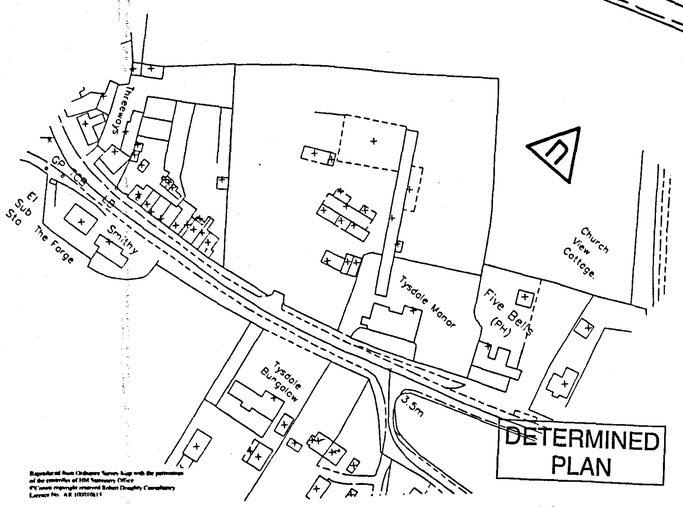

LOCATION 1:250

Rev.	By	Notes	Date
A	GJ	Amended plans/elevations	05/08

Planning & Development
2 A SEP 2008
Essex

rdc
Robert Doughty Consultancy
32 High Street, Helpringham
Sleaford, Lincolnshire NG34 0RA
Tel: 01529 471666
Fax: 01529 471356
Email: admin@rdc-landplan.co.uk
Web: www.rdc-landplan.co.uk

Client: MR & MRS HENDY

Project: TYSDALE HOUSE BARNS

Drawing title: EXISTING PLANS & ELEVATIONS

Job No.	Drawing No.	Rev.	Drawn
812/1	01		GJ
Scale: 1:1250. 1:500. 1:100	Date: 09/07		Checked

DO NOT SCALE from this drawing. All measurements should be checked figured on site conditions and any discrepancies should be brought to the attention of the Robert Doughty Consultancy

DRAWING
22 SEP 2008
ISSUED