


EXISTING

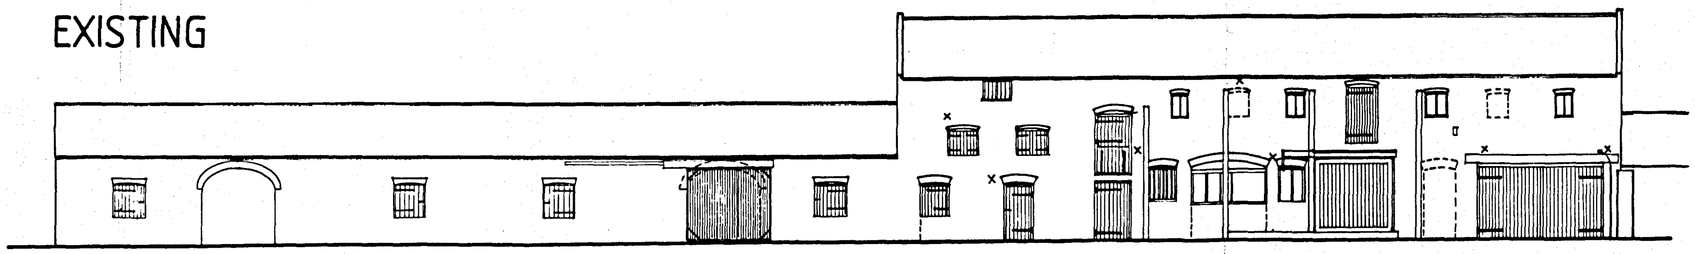


West elevation

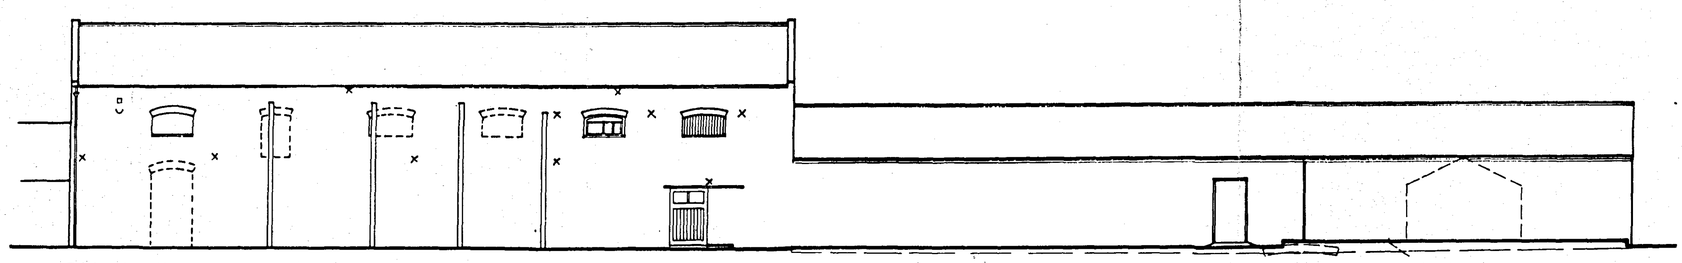


East elevation

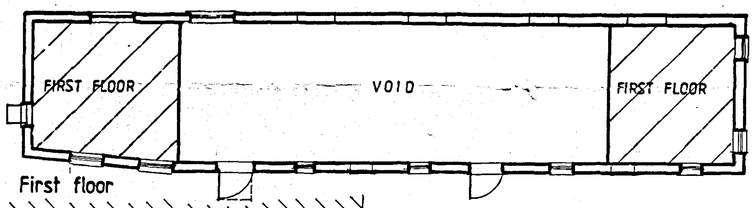


First floor

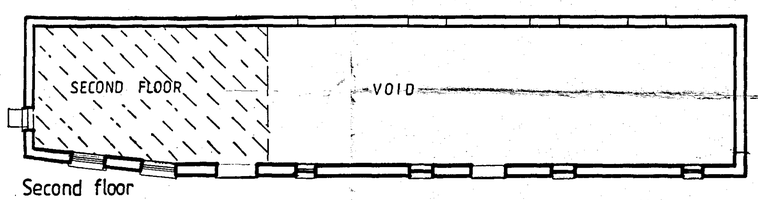

Second floor

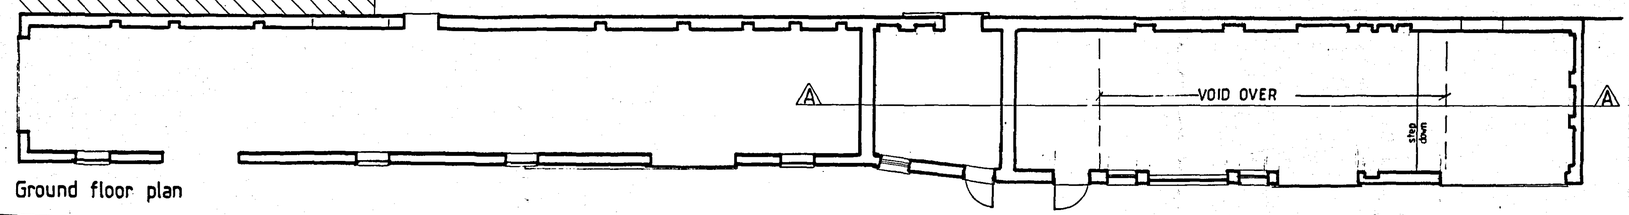


Ground floor plan

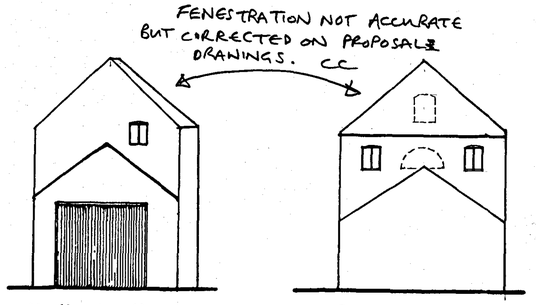


North elevation


South elevation

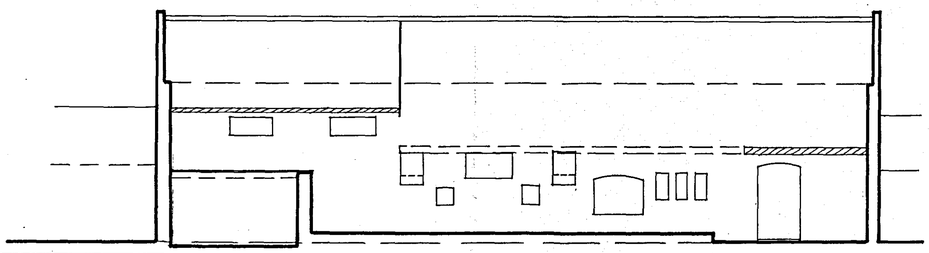

Section A-A

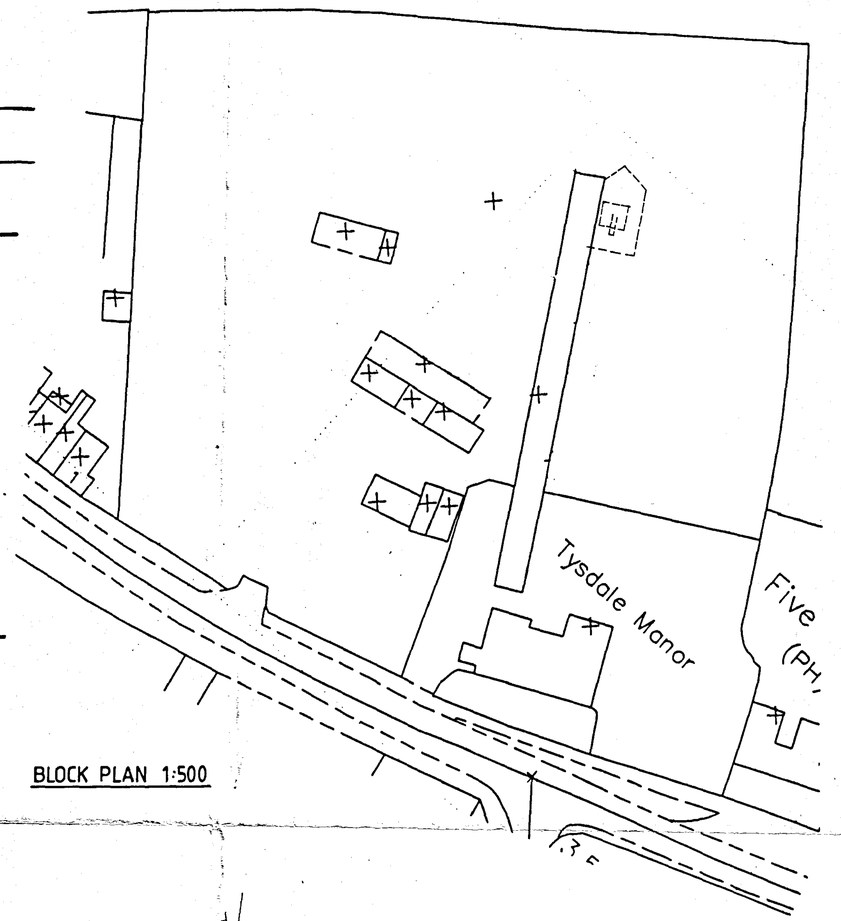

BLOCK PLAN 1:500

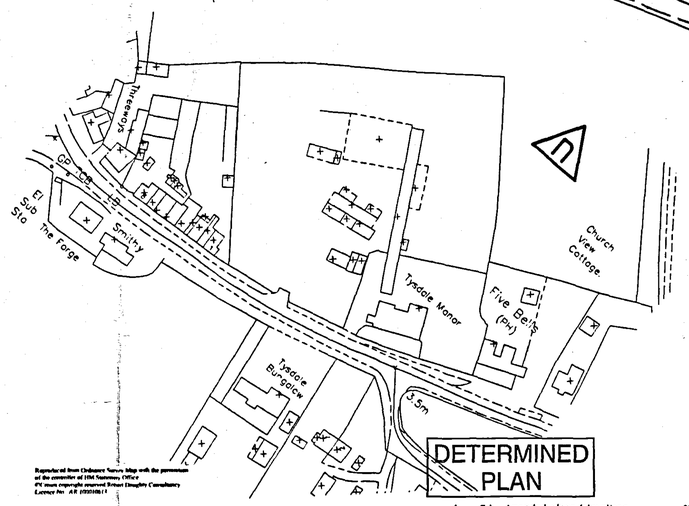

LOCATION 1:1250

DETERMINED PLAN

Received
Planning & Development
2 4 SEP 2008
Ref: 0859/08

DRAWING ISSUED
22 SEP 2008

Rev.	By	Notes	Date
A	GJ	Amended plans/elevations	05/08

rdc Robert Doughty Consultancy
37 High Street, Helpringham
© Sleaford, Lincolnshire NG34 0RA
Tel: 01529 471646
Fax: 01529 471356
Email: admin@rdc-landplan.co.uk
Web: www.rdc-landplan.co.uk

Client: MR & MRS HENDY

Project: TYSDALE HOUSE BARNS

Drawing title: EXISTING PLANS & ELEVATIONS

Job No.	Drawing No.	Rev.	Drawn
812/1	01		GJ
Scale: 1:1250. 1:500. 1:100		Date: 09/07	Checked

DO NOT SCALE from this drawing. All measurements should be checked against on site conditions and any discrepancies should be brought to the attention of the Robert Doughty Consultancy