


PROPOSALS

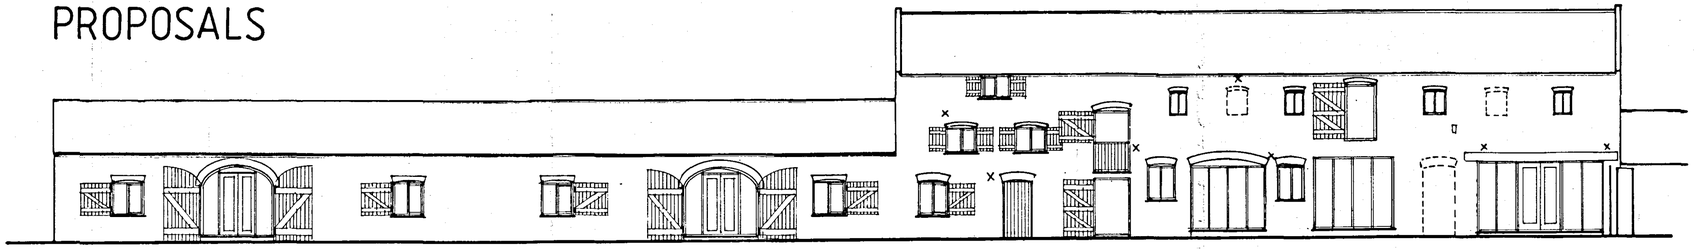


West elevation

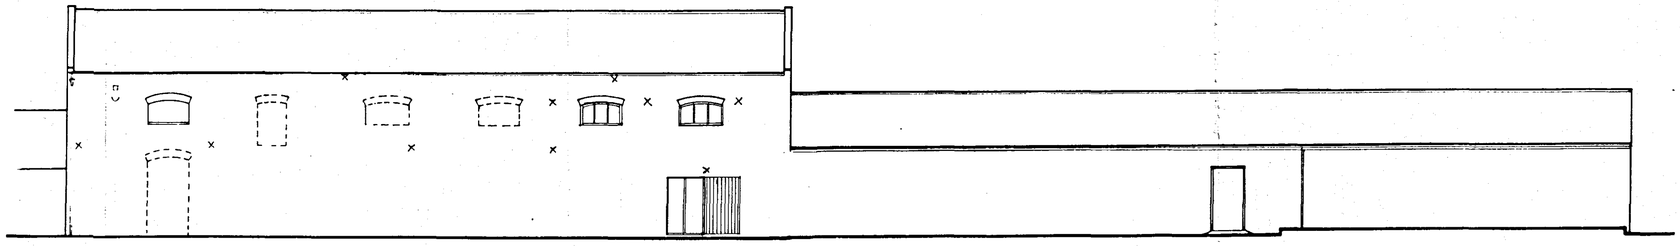


East elevation

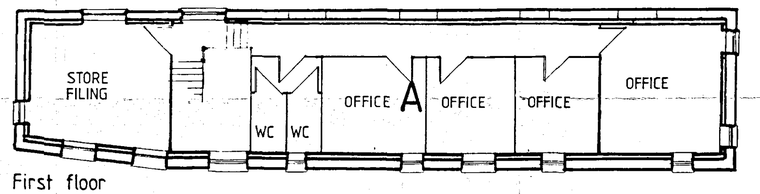


First floor

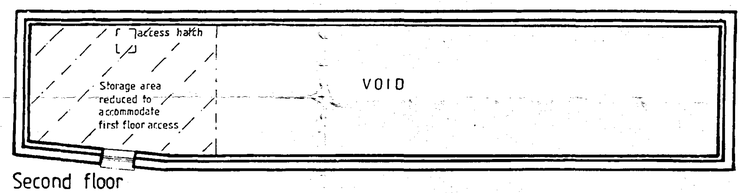


Second floor

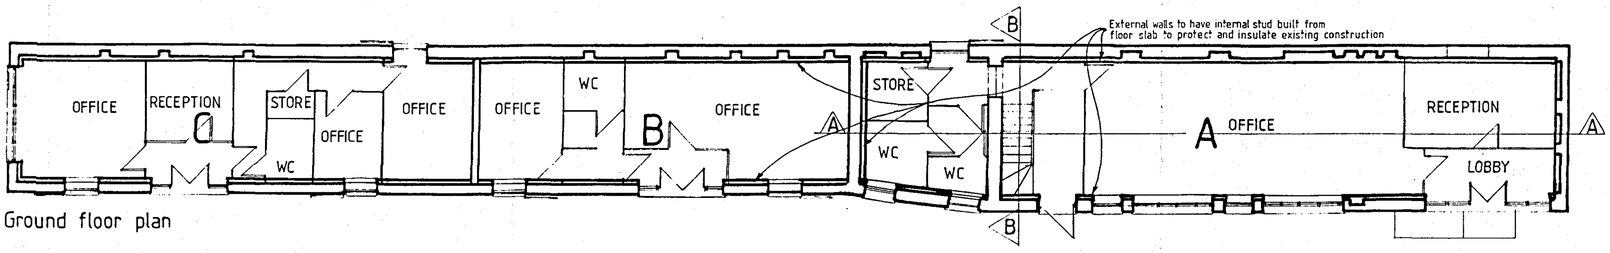


Ground floor plan

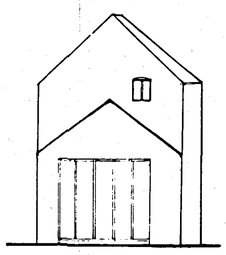


North elevation

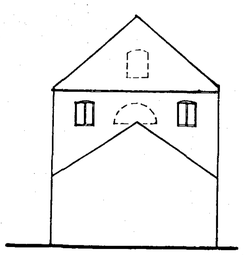


South elevation

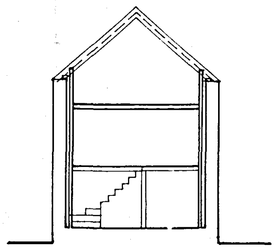


Section B-B

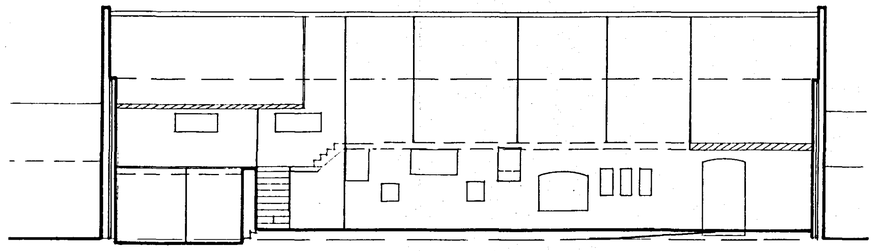

Section A-A

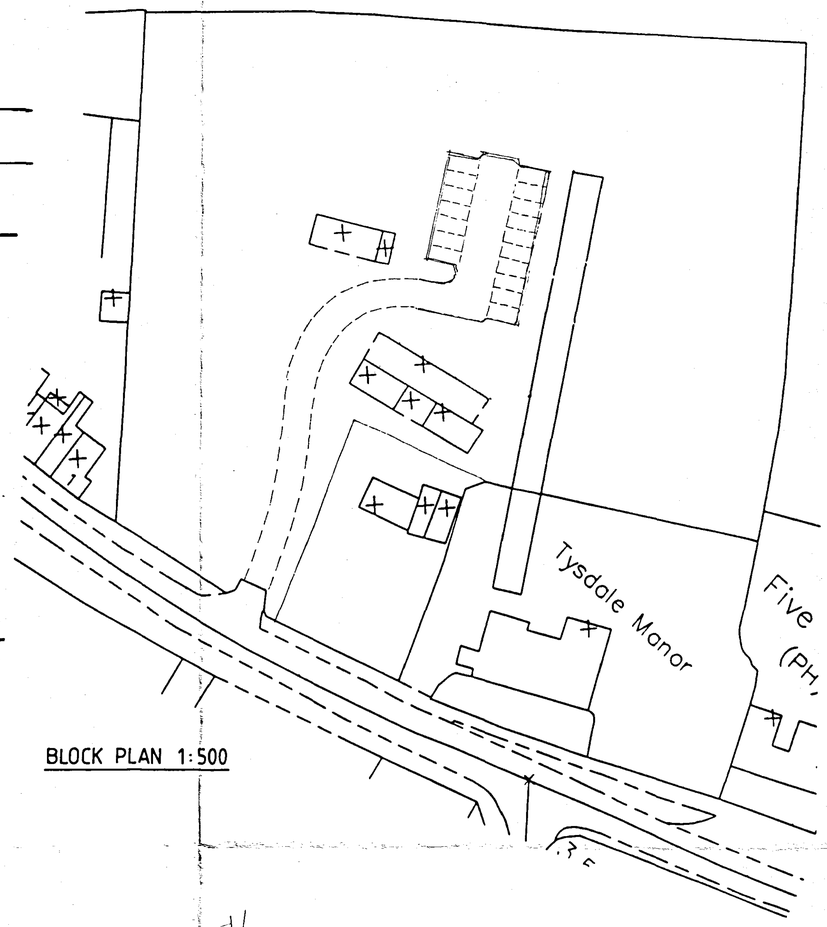

BLOCK PLAN 1:500

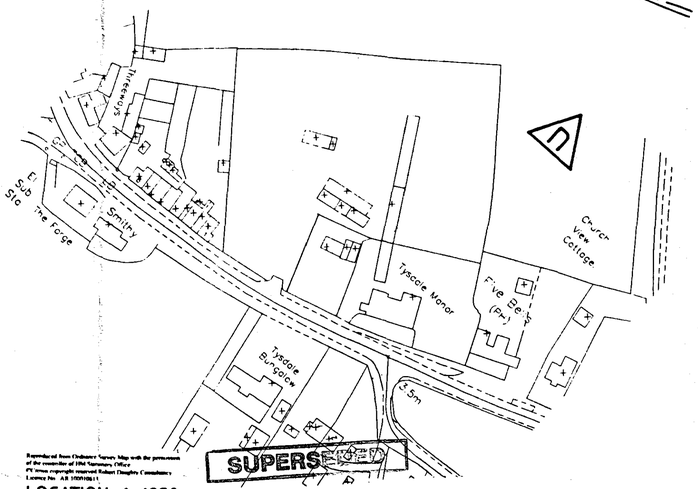

LOCATION 1:1250

DRAWING

09 JAN 2009

ISSUED

ORIGINAL IF RED

13 JAN 2009

0359/08

A GJ Internal layout 12/08

Rev | By | Notes | Date

rdc Robert Doughty Consultancy

32 High Street, Hampton Bishop, Hereford, Herefordshire HR1 4JN
Tel: 01432 621666
Fax: 01432 621358
E-mail: admin@rdc.demon.co.uk
Web: www.rdc.demon.co.uk

Client: MR & MRS HENDY

Project: TYSDALE HOUSE BARNS

Drawing title: COMMERCIAL CONVERSION

Job No	Drawing No.	Rev	Drawn
812/1	SK01	A	GJ

Scale	Date	Checked
1:1250, 1:500, 1:100	09/07	

DO NOT SCALE from this drawing. All dimensions should be checked against on site conditions and any discrepancies should be brought to the attention of the Robert Doughty Consultancy