


PROPOSALS

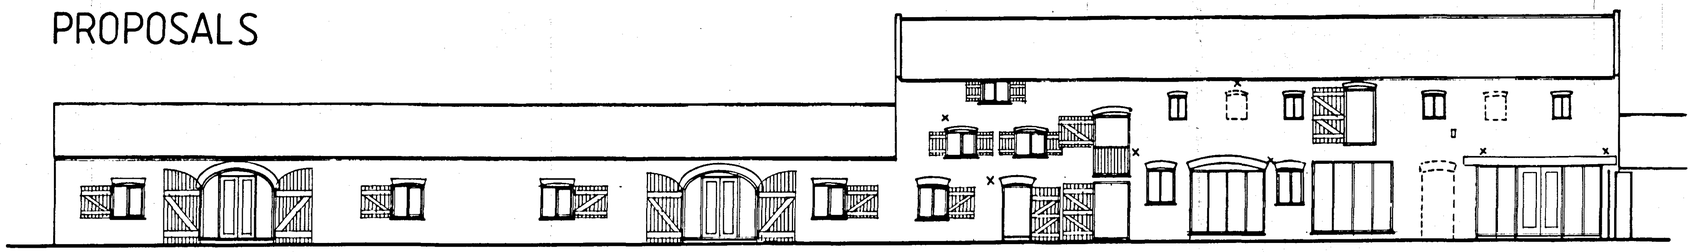


West elevation

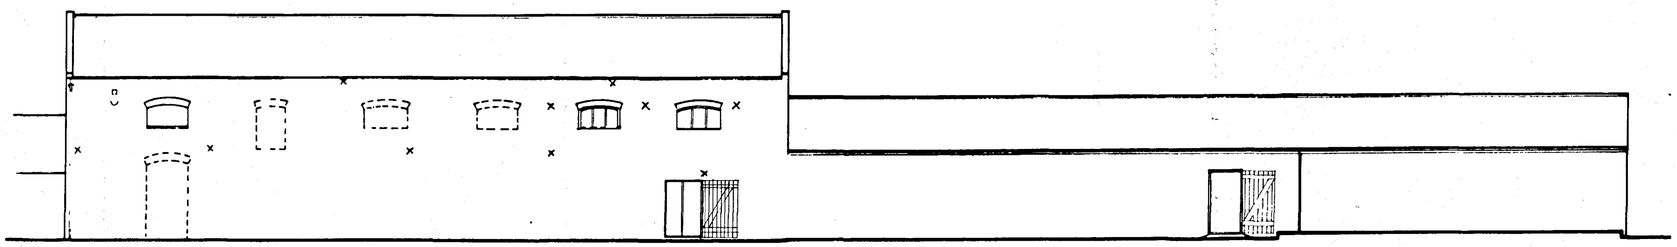


East elevation

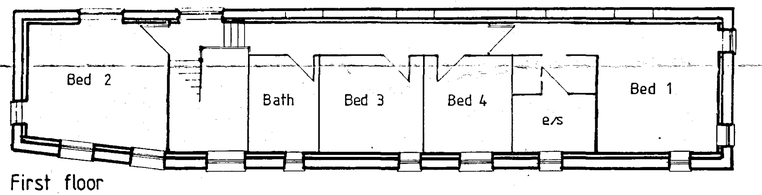


First floor

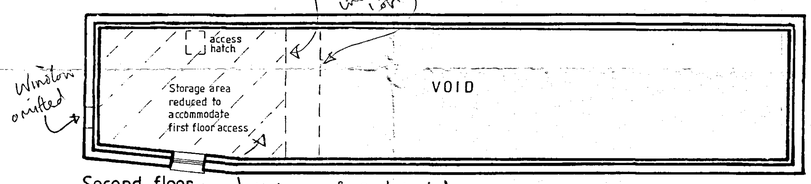

Second floor

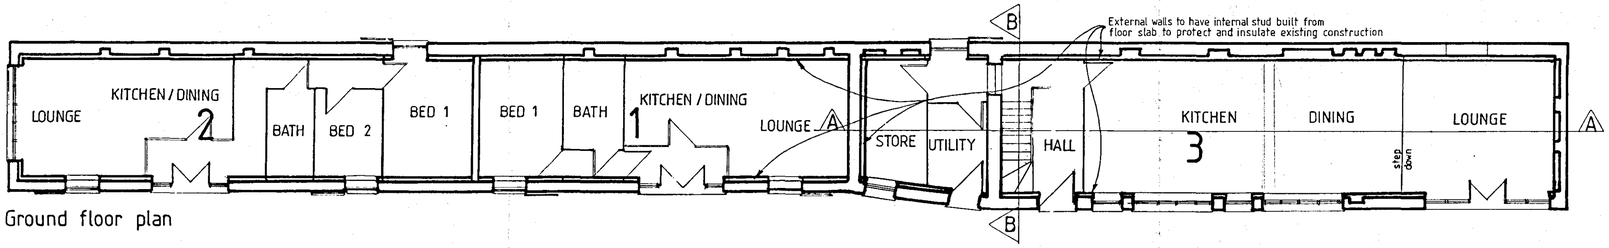


Ground floor plan

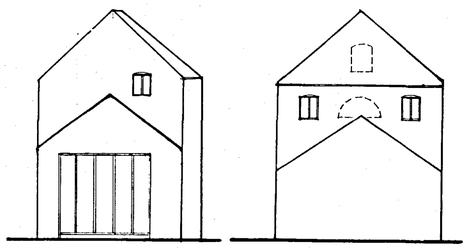


North elevation


South elevation

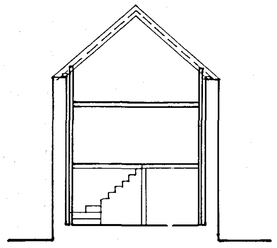


Section B-B

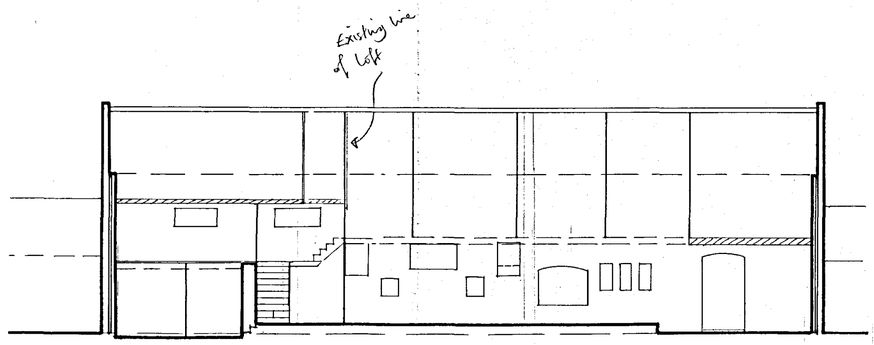

Section A-A

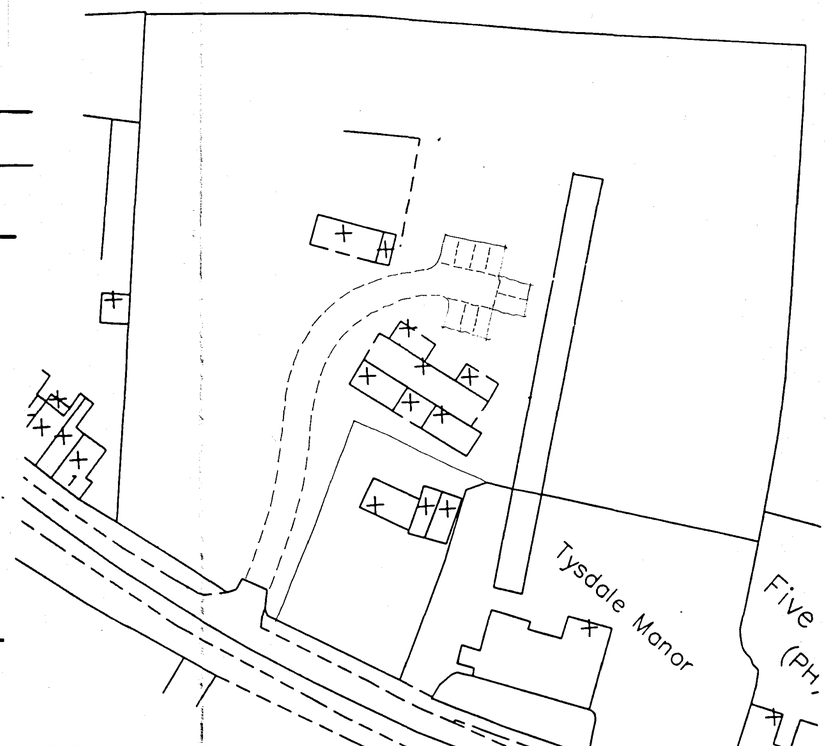

BLOCK PLAN 1:500

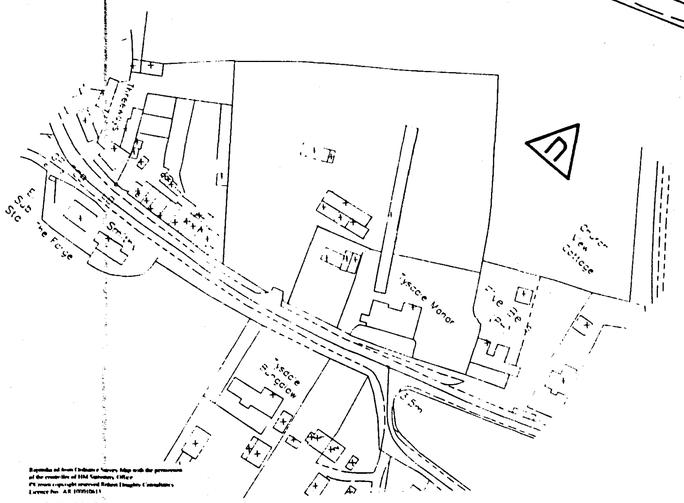

LOCATION 1:1250

SUPERSEDED

DRAWING

09 JAN 2009

ISSUED

RECEIVED

13 JAN 2009

Ref: 0359/08

Rev	By	Notes	Date
A	GJ	Internal layout	12/08

rdc Robert Doughty Consultancy

17 High Street Hampshire
ID Stratford Warwickshire CV37 6RA
Tel 01789 671646
Fax 01789 671758
E mail admin@rdc-landplan.co.uk
Web www.rdc-landplan.co.uk

Client: MR & MRS HENDY

Project: TYSDALE HOUSE BARNS

Drawing title: HOLIDAY ACCOMMODATION

Job No	Drawing No	Rev	Drawn
812/1	SK 02	A	GJ

Scale	Date	Checked
1:1250. 1:500. 1:100	09/07	

DO NOT SCALE from this drawing. All dimensions are to be checked on site before work and any discrepancies should be brought to the attention of the Robert Doughty Consultancy