


PROPOSALS

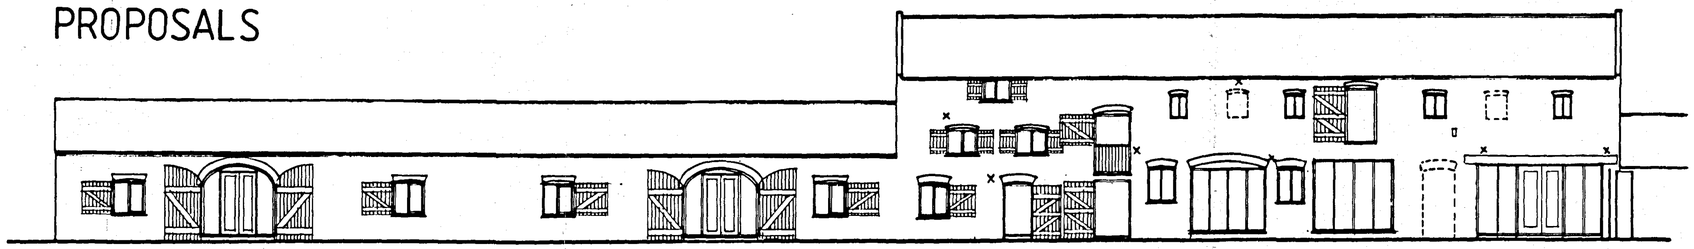


West elevation

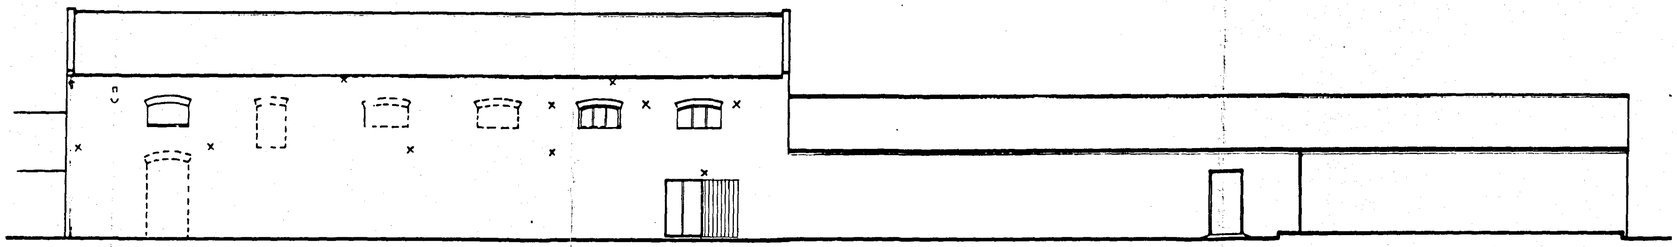


East elevation

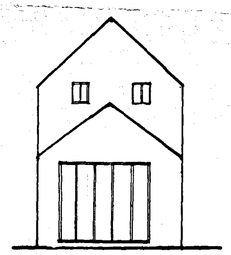


North elevation

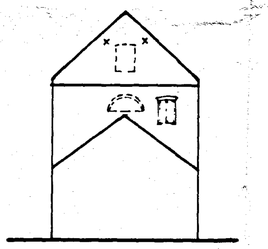


South elevation

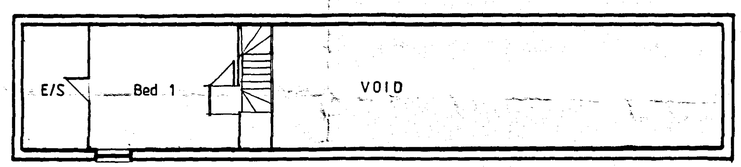


Second floor

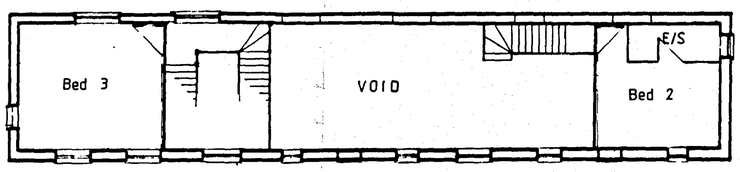


First floor

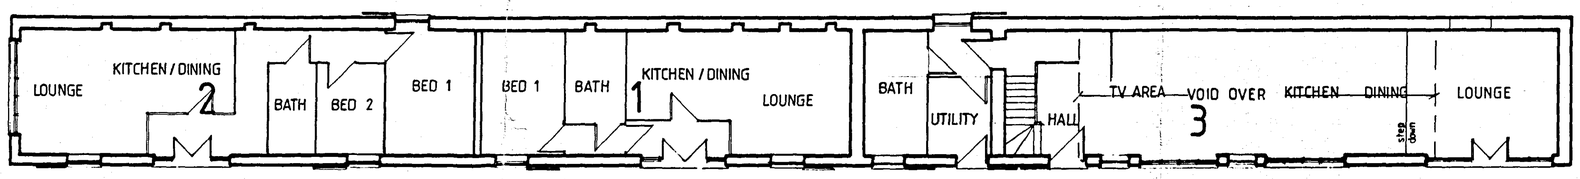

Ground floor plan

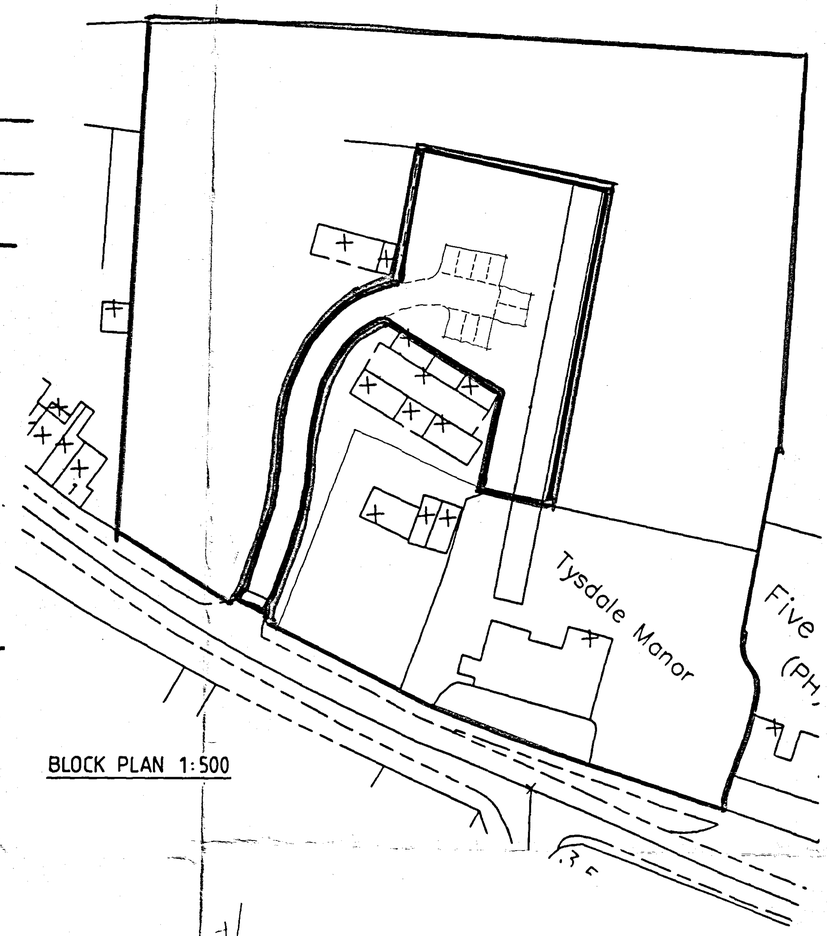

BLOCK PLAN 1:500

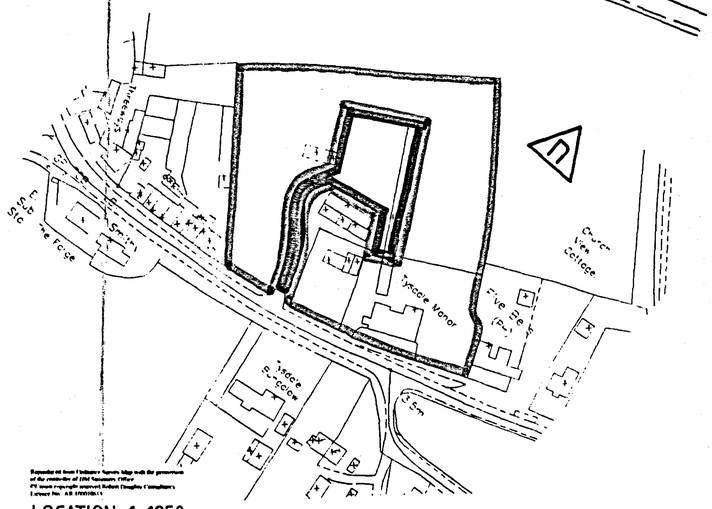

LOCATION 1:1250

SUPERSEDED

DRAWING

10 MAR 2008

ISSUED

SHDC
Planning & Development
15 MAR 2008
Ref: 0359/08

Rev	By	Notes	Date

rdc
Robert Doughty Consultancy
12 High Street, Helpringham, Sleaford, Lincolnshire NG34 0RA
Tel: 01529 421666
Fax: 01529 421798
E-mail: adam@rdc.landplan.co.uk
Web: www.rdc.landplan.co.uk

Client: MR & MRS HENDY

Project: TYSDALE HOUSE BARNS

Drawing title: HOLIDAY ACCOMMODATION

Job No	Drawing No	Rev	Drawn
812/1	SK 02		GJ

Scale	Date	Checked
1:1250. 1:500. 1:100	09/07	

DO NOT SCALE from this drawing. All measurements should be checked against on site conditions and any discrepancies should be brought to the attention of the Robert Doughty Consultancy