

PROPOSALS

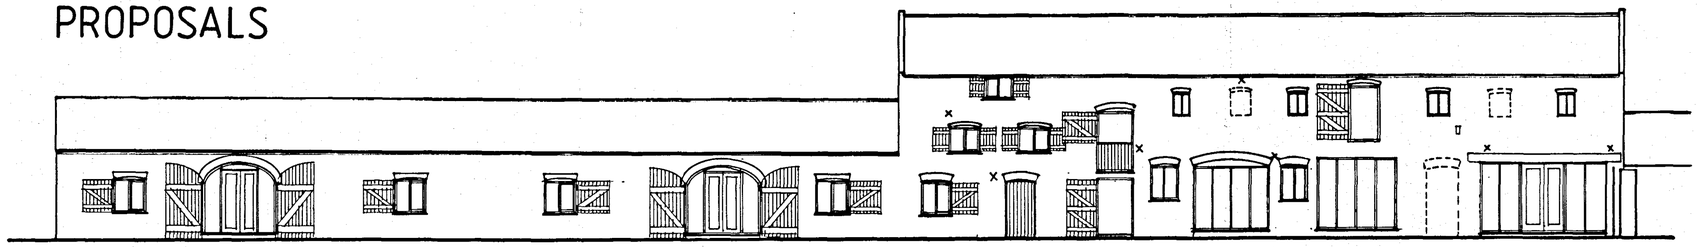


West elevation

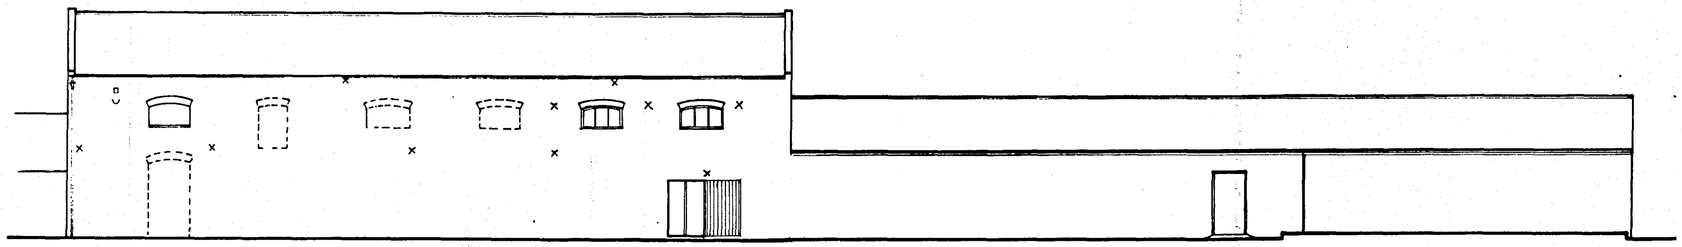


East elevation

North elevation


South elevation

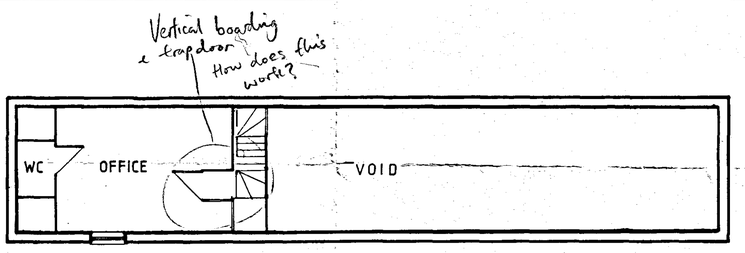

Second floor

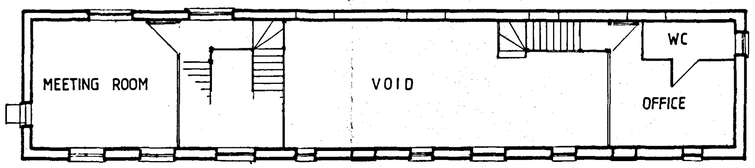


First floor

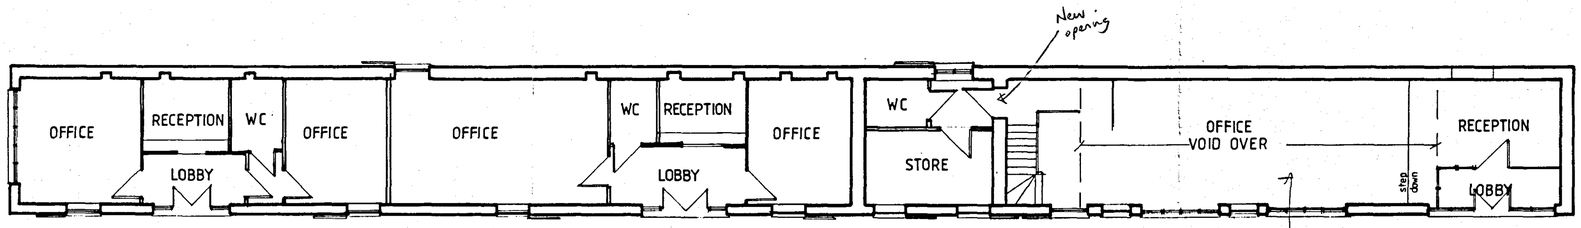


Ground floor plan

JeA says floor reinstated, not shown

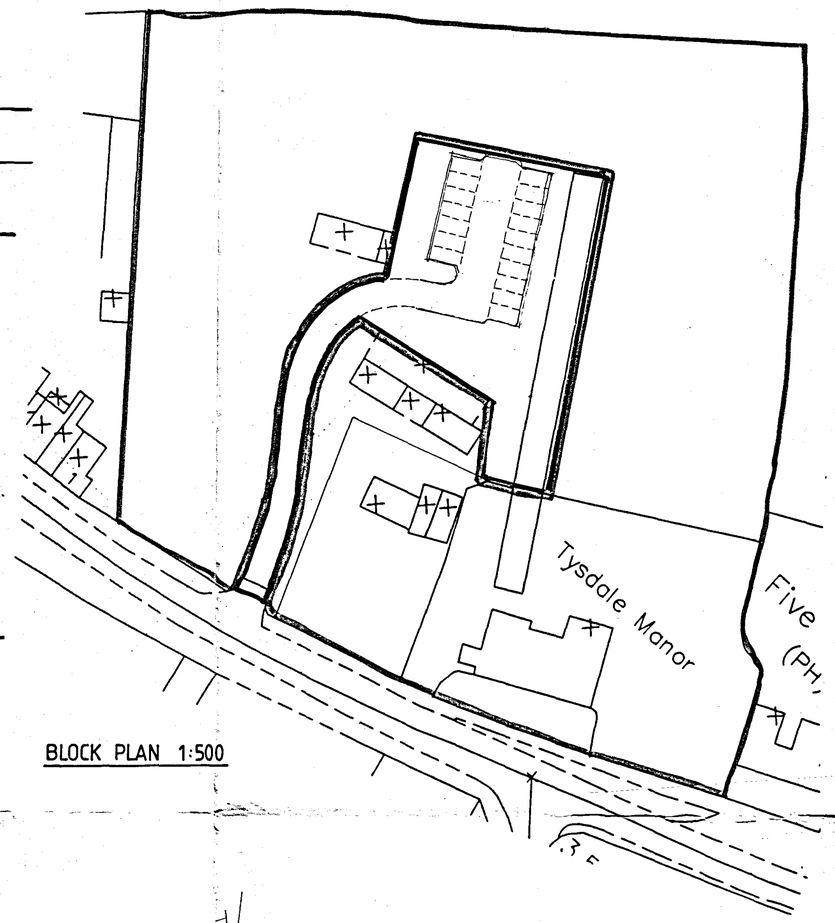

BLOCK PLAN 1:500

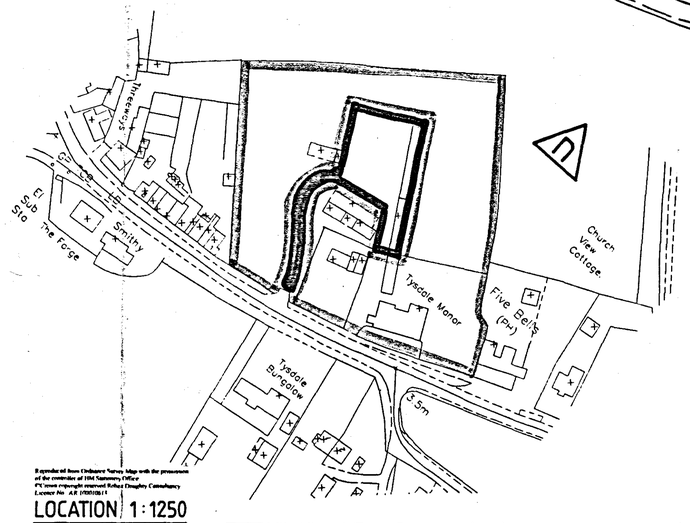

LOCATION 1:1250

SHDC
Planning & Development
19 MAR 2008
Ref: 0359/08

DRAWING
10 MAR 2008
ISSUED

SUPERSEDED

Rev	By	Notes	Date

rdc
Robert Doughty Consultancy
32 High Street, Helpringham, © Sleaford, Lincolnshire NG34 0RA
Tel: 01529 471848
Fax: 01529 471358
E-mail: admin@rdc.landplan.co.uk
Web: www.rdc.landplan.co.uk

Client: MR & MRS HENDY

Project: TYSDALE HOUSE BARNS

Drawing title: COMMERCIAL CONVERSION

Job No.	Drawing No.	Rev.	Drawn
812/1	SK01		GJ
Scale: 1:1250. 1:500. 1:100	Date: 09/07		Checked

Reproduced from Ordnance Survey Map with the permission of the controller of HM Stationery Office © Crown copyright reserved Robert Doughty Consultancy Licence No: AR 100018811

DO NOT SCALE from this drawing. All measurements should be checked against on site conditions and any discrepancies should be brought to the attention of the Robert Doughty Consultancy