


EXISTING

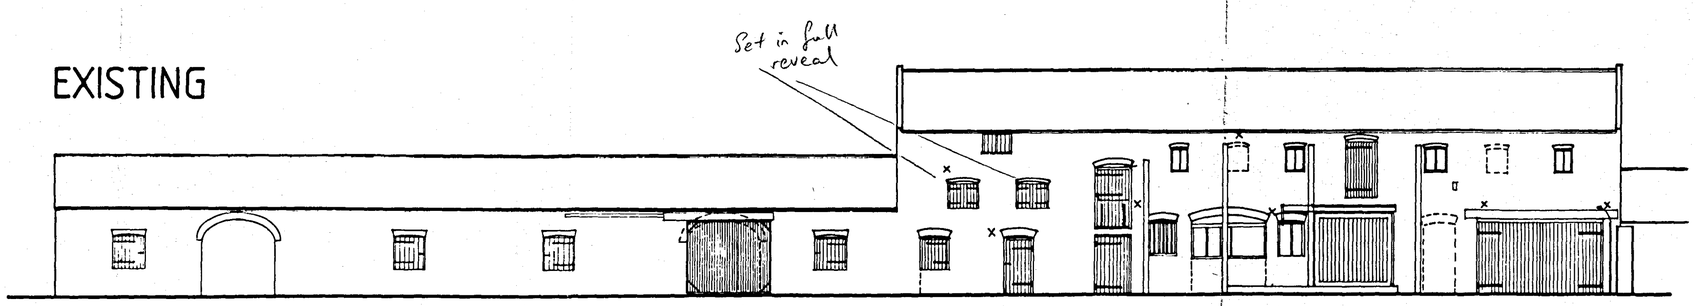


West elevation

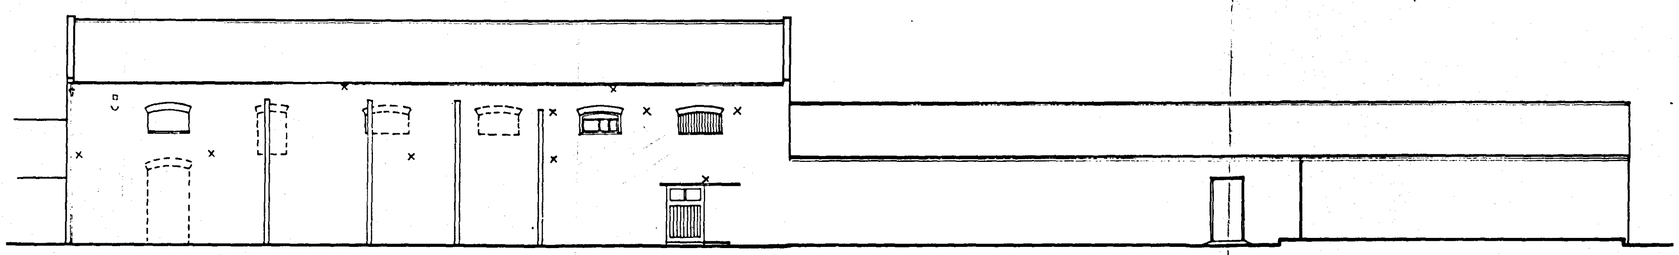


East elevation

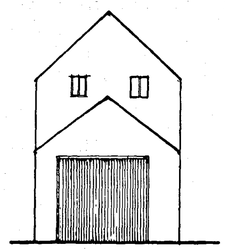


North elevation

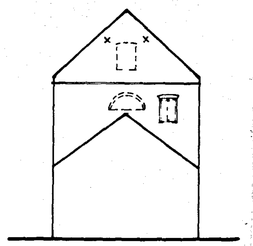


South elevation

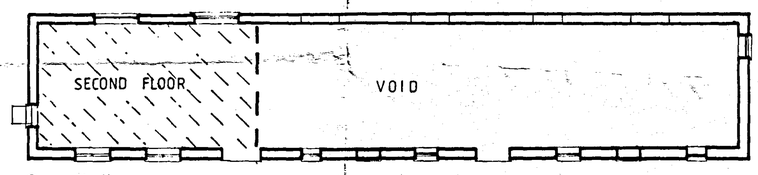


Second floor

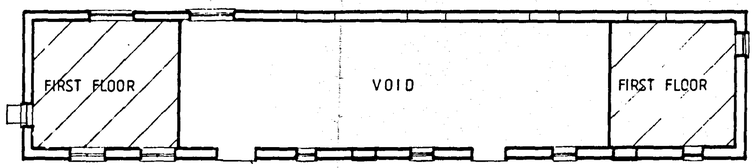


First floor

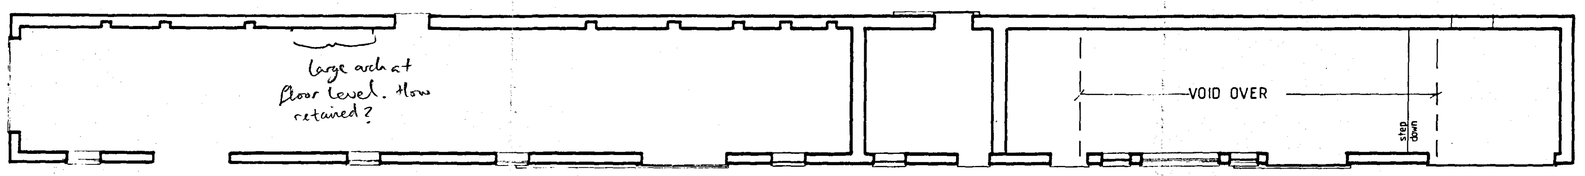

Ground floor plan

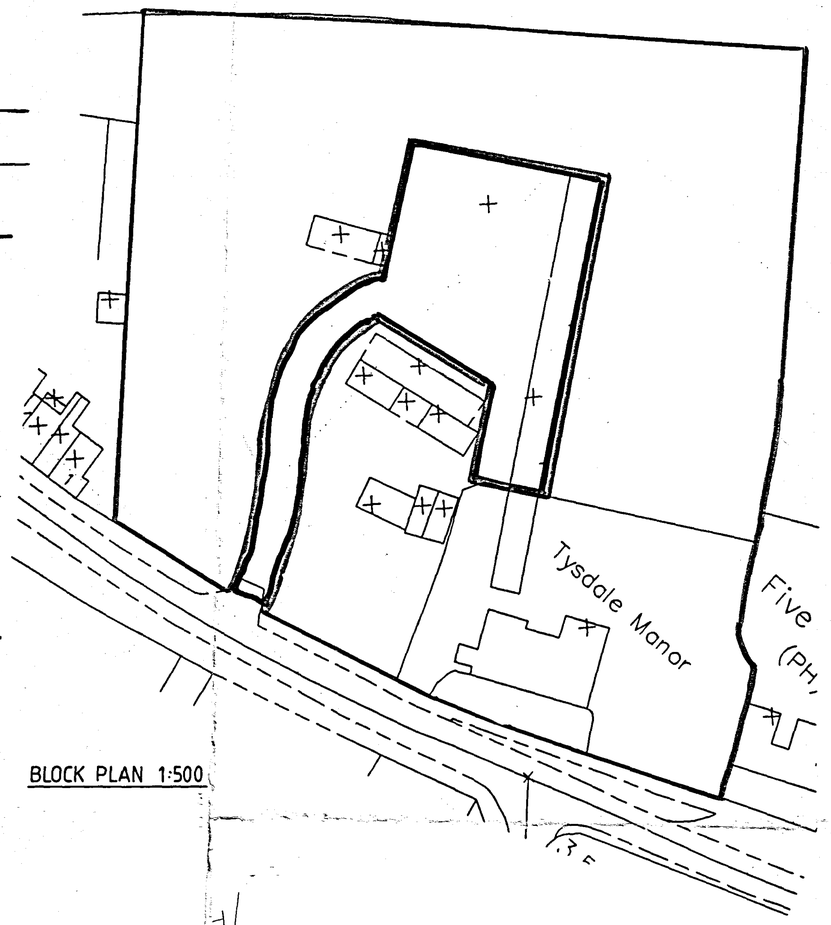

BLOCK PLAN 1:500

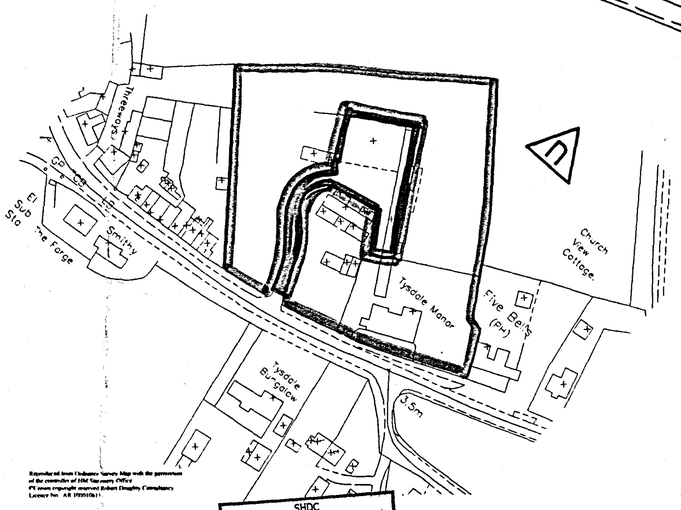

LOCATION 1:1250

SHDC
Planning & Development
19 MAR 2008
Ref: 0359/08

DRAWING
10 MAR 2008
ISSUED

SUPERSEDED

Rev.	By	Notes	Date

rdc
Robert Doughty Consultancy
37 High Street, Heberngham
Stamford, Lincolnshire NG34 0RA
Tel 01529 421846
Fax 01529 421358
Email admin@rdc-landplan.co.uk
Web www.rdc-landplan.co.uk

Client: MR & MRS HENDY

Project: TYSDALE HOUSE BARNS

Drawing title: EXISTING PLANS & ELEVATIONS

Job No.	Drawing No.	Rev.	Drawn
812/1	01		GJ
Scale	Date		Checked
1:1250. 1:500. 1:100	09/07		

DO NOT SCALE from this drawing. All dimensions should be checked against on site conditions and any discrepancies should be brought to the attention of the Robert Doughty Consultancy