


PROPOSALS

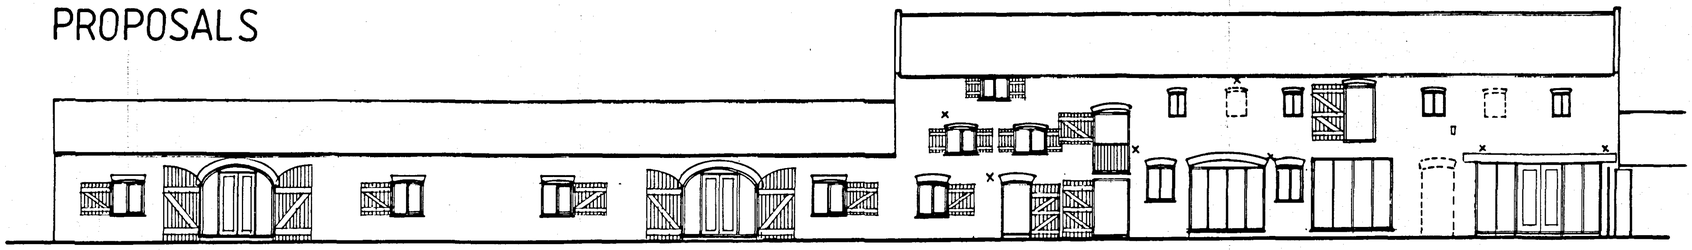


West elevation

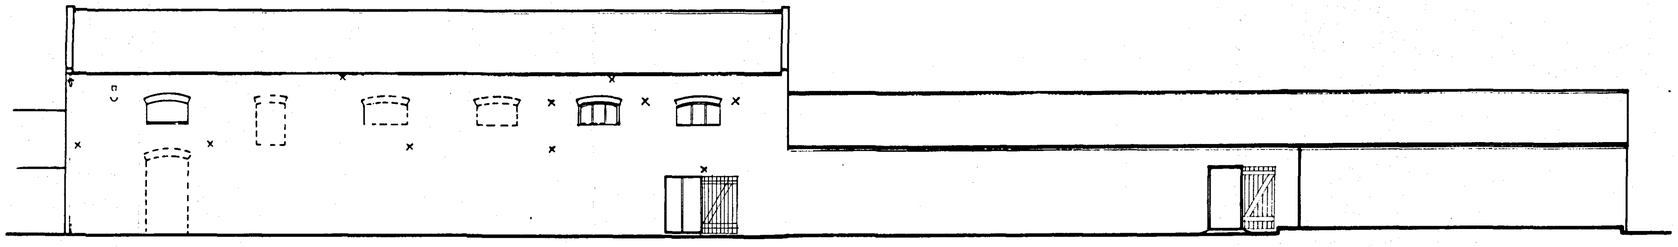


East elevation

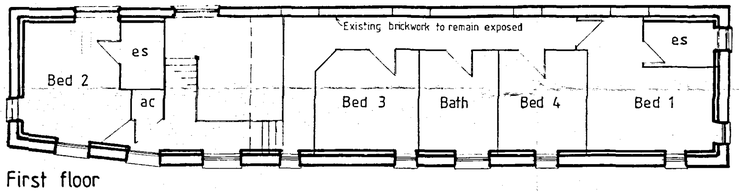


First floor

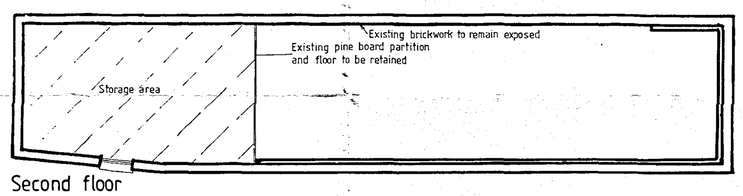


Second floor

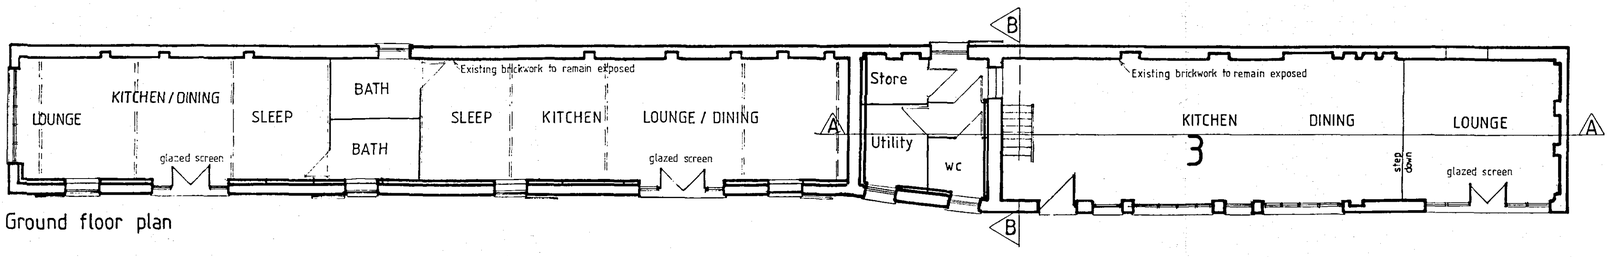


Ground floor plan

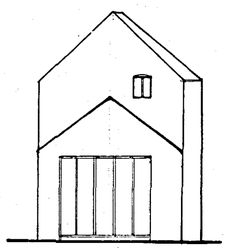


North elevation

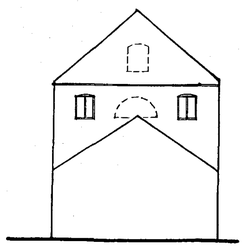


South elevation

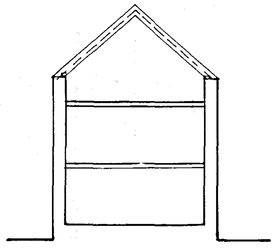

Section B-B

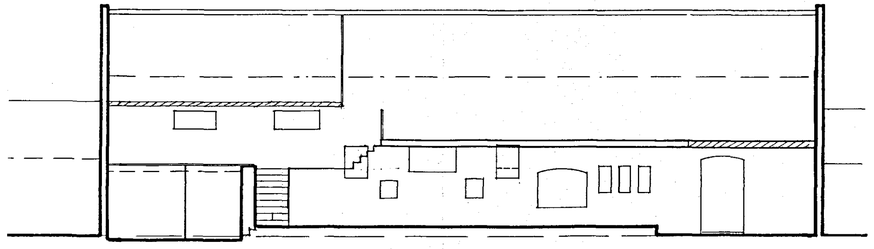

Section A-A

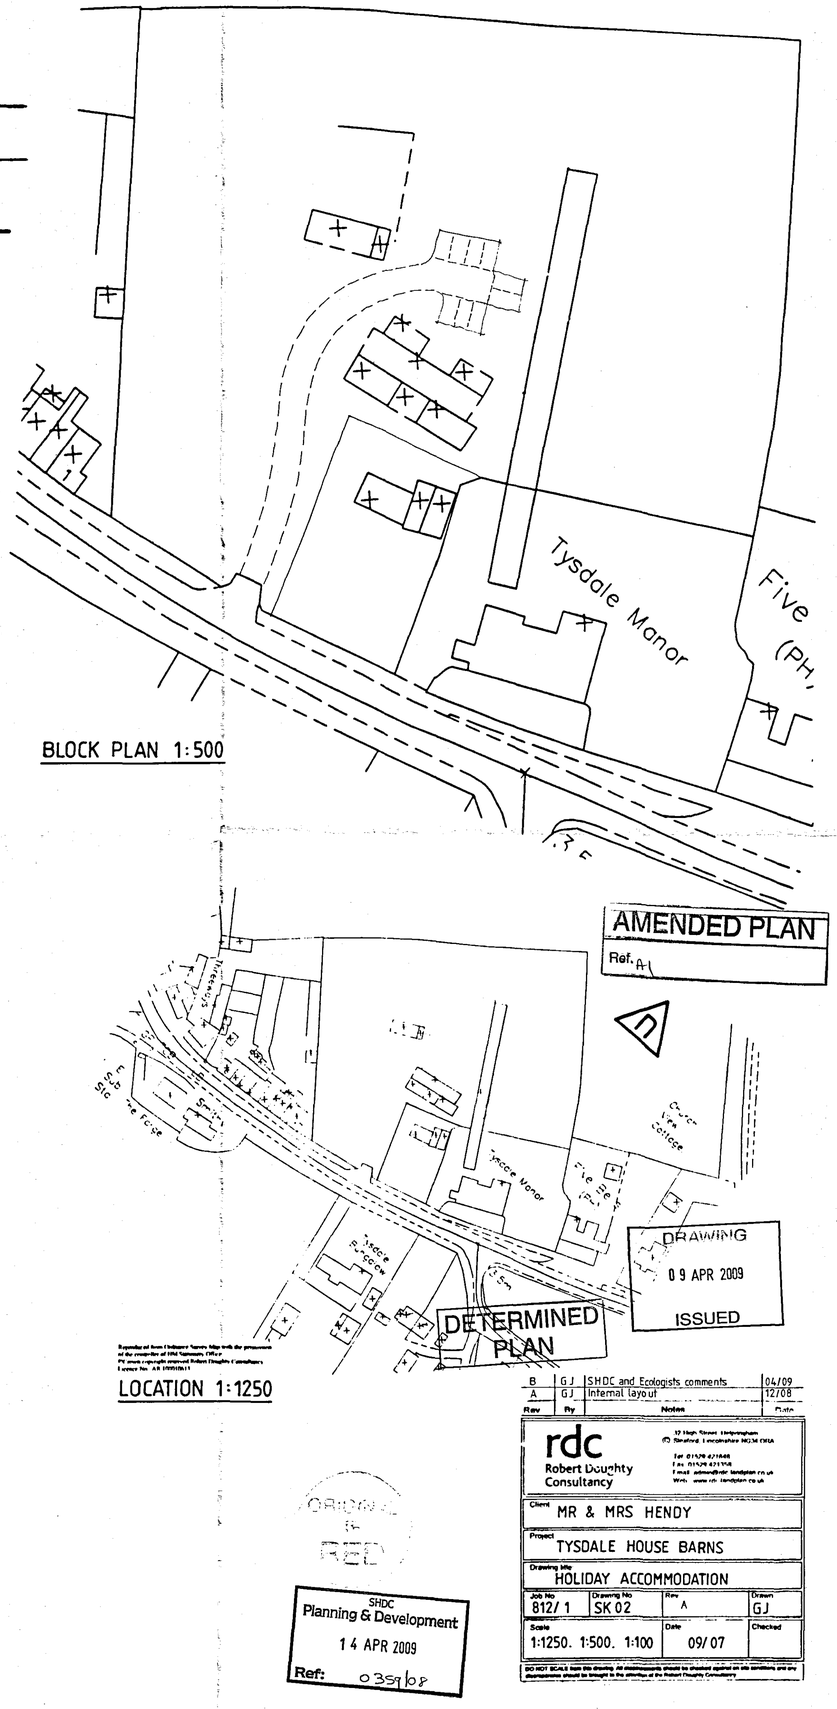

BLOCK PLAN 1:500

LOCATION 1:1250

Rev	By	Notes	Date
B	GJ	SHDC and Ecologists comments	04/09
A	GJ	Internal layout	12/08

rdc Robert Doughty Consultancy

12 High Street Hampton (Nr Evesham) Worcestershire WR11 4TA
Tel 01386 871848
Fax 01432 431154
E mail admin@robert-doughty.co.uk
Web www.robert-doughty.co.uk

Client: MR & MRS HENDY

Project: TYSDALE HOUSE BARNS

Drawing title: HOLIDAY ACCOMMODATION

Job No	Drawing No	Rev	Drawn
812/1	SK 02	A	GJ
Scale: 1:1250. 1:500. 1:100	Date: 09/07		Checked

DO NOT SCALE from this drawing. All dimensions should be checked against on site conditions and any discrepancies should be brought to the attention of the Robert Doughty Consultancy