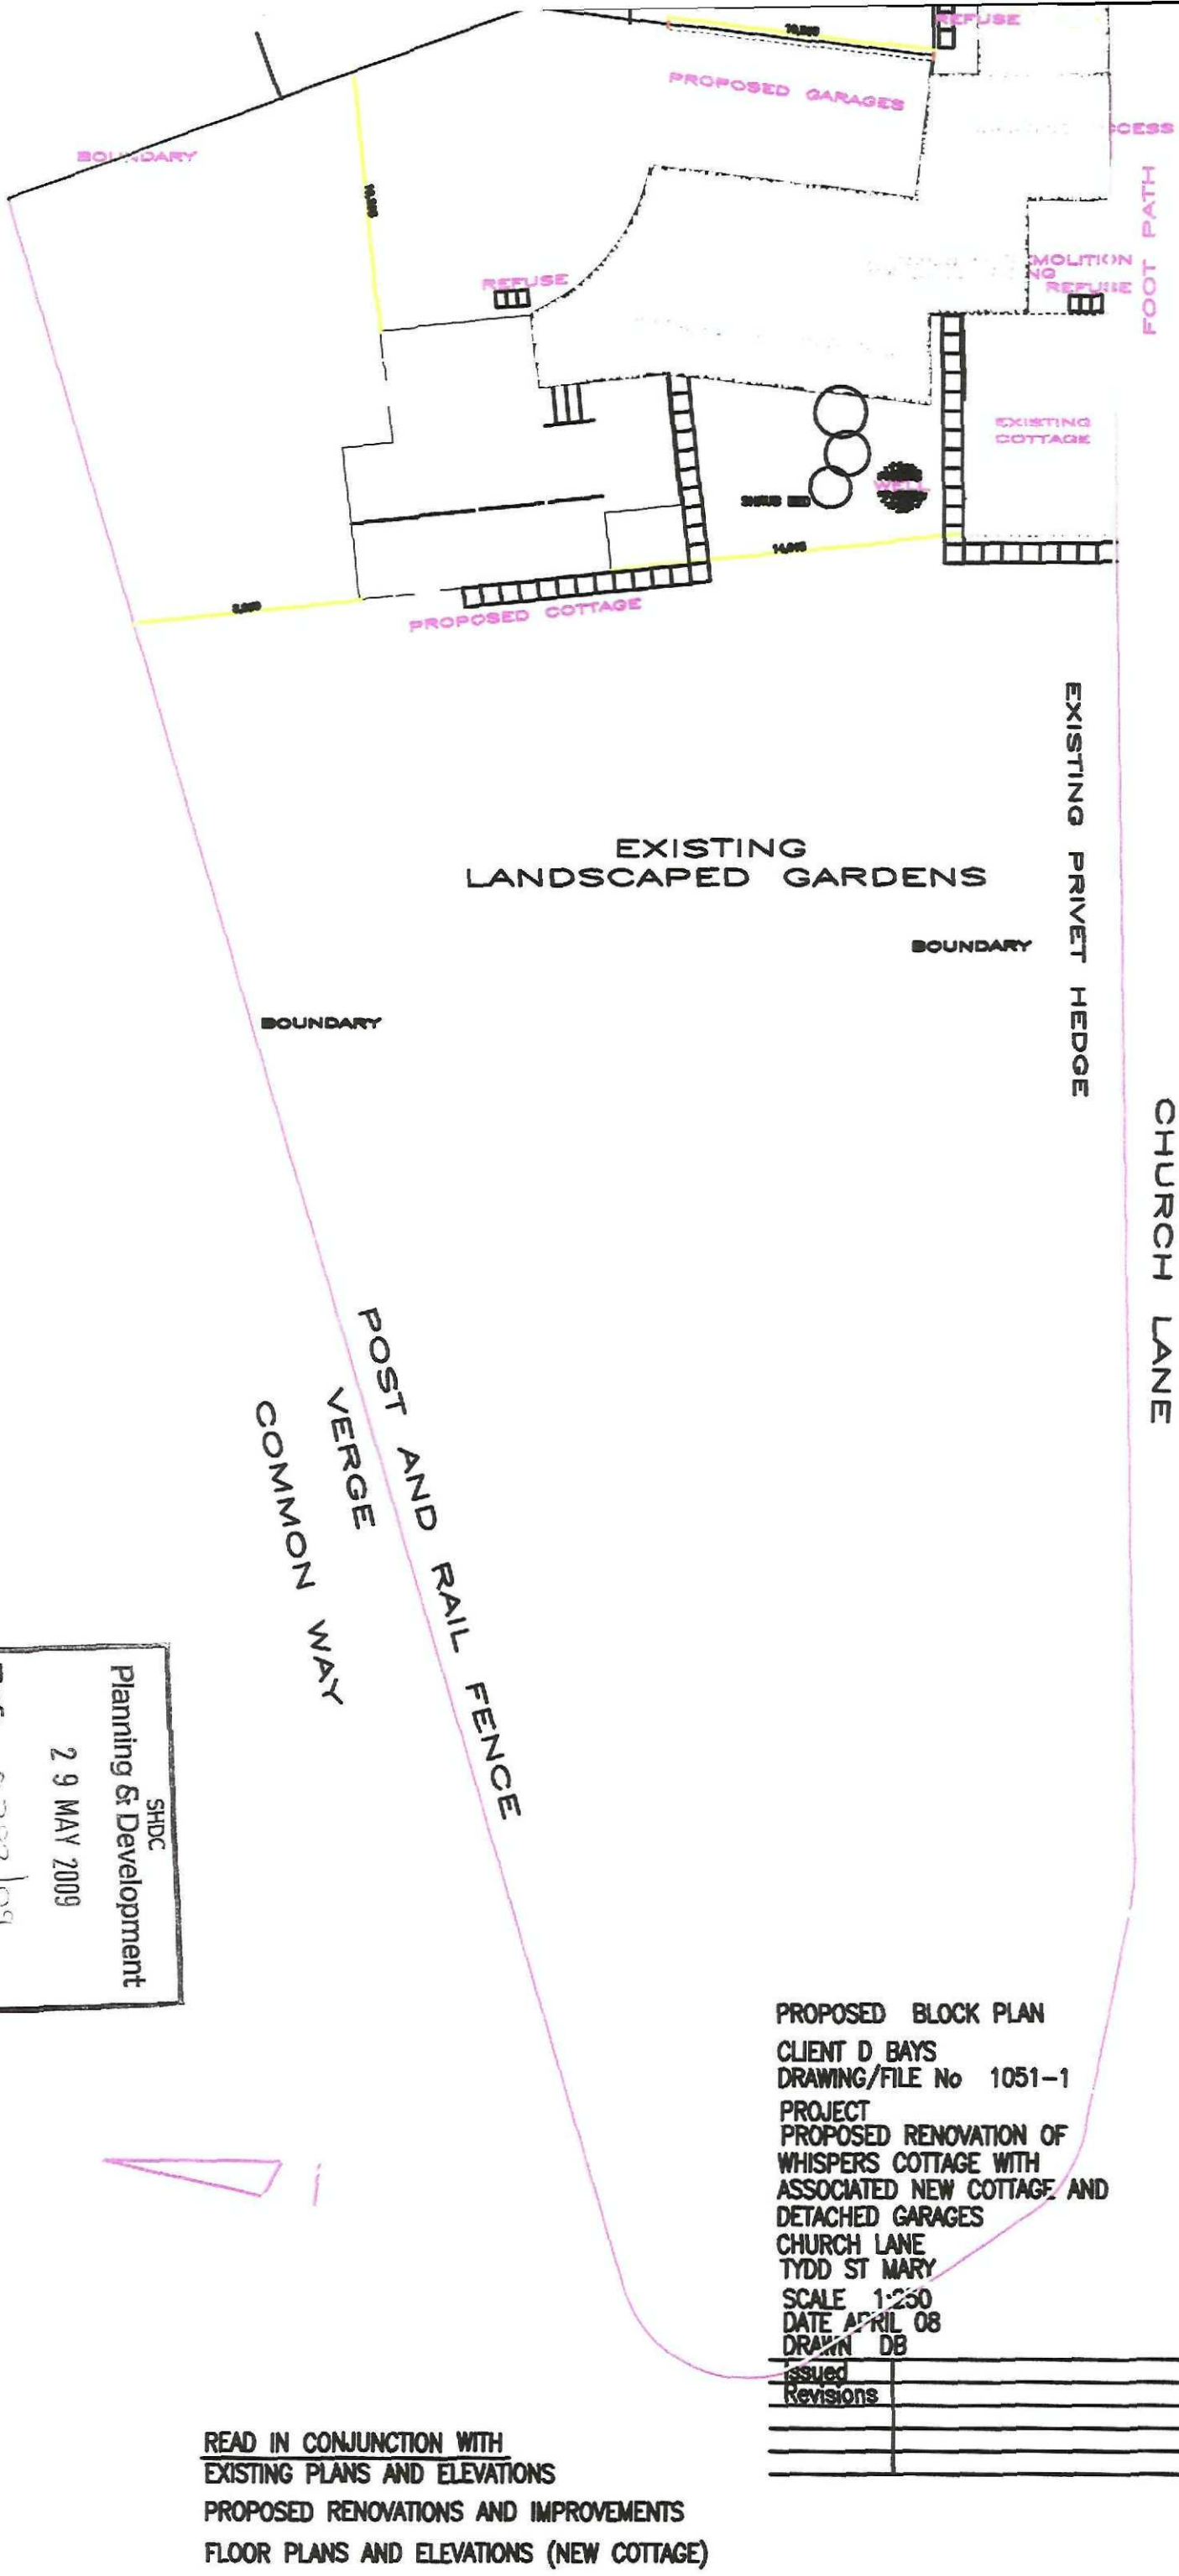


SHDC
Planning & Development
2 9 MAY 2009
Ref: 0382/09

PROPOSED BLOCK PLAN


CLIENT D BAYS
DRAWING/FILE No 1051-1

PROJECT
PROPOSED RENOVATION OF WHISPERS COTTAGE WITH ASSOCIATED NEW COTTAGE AND DETACHED GARAGES
CHURCH LANE
TYDD ST MARY

SCALE 1:250
DATE APRIL 08
DRAWN DB

Issued / Revisions	

READ IN CONJUNCTION WITH
EXISTING PLANS AND ELEVATIONS
PROPOSED RENOVATIONS AND IMPROVEMENTS
FLOOR PLANS AND ELEVATIONS (NEW COTTAGE)

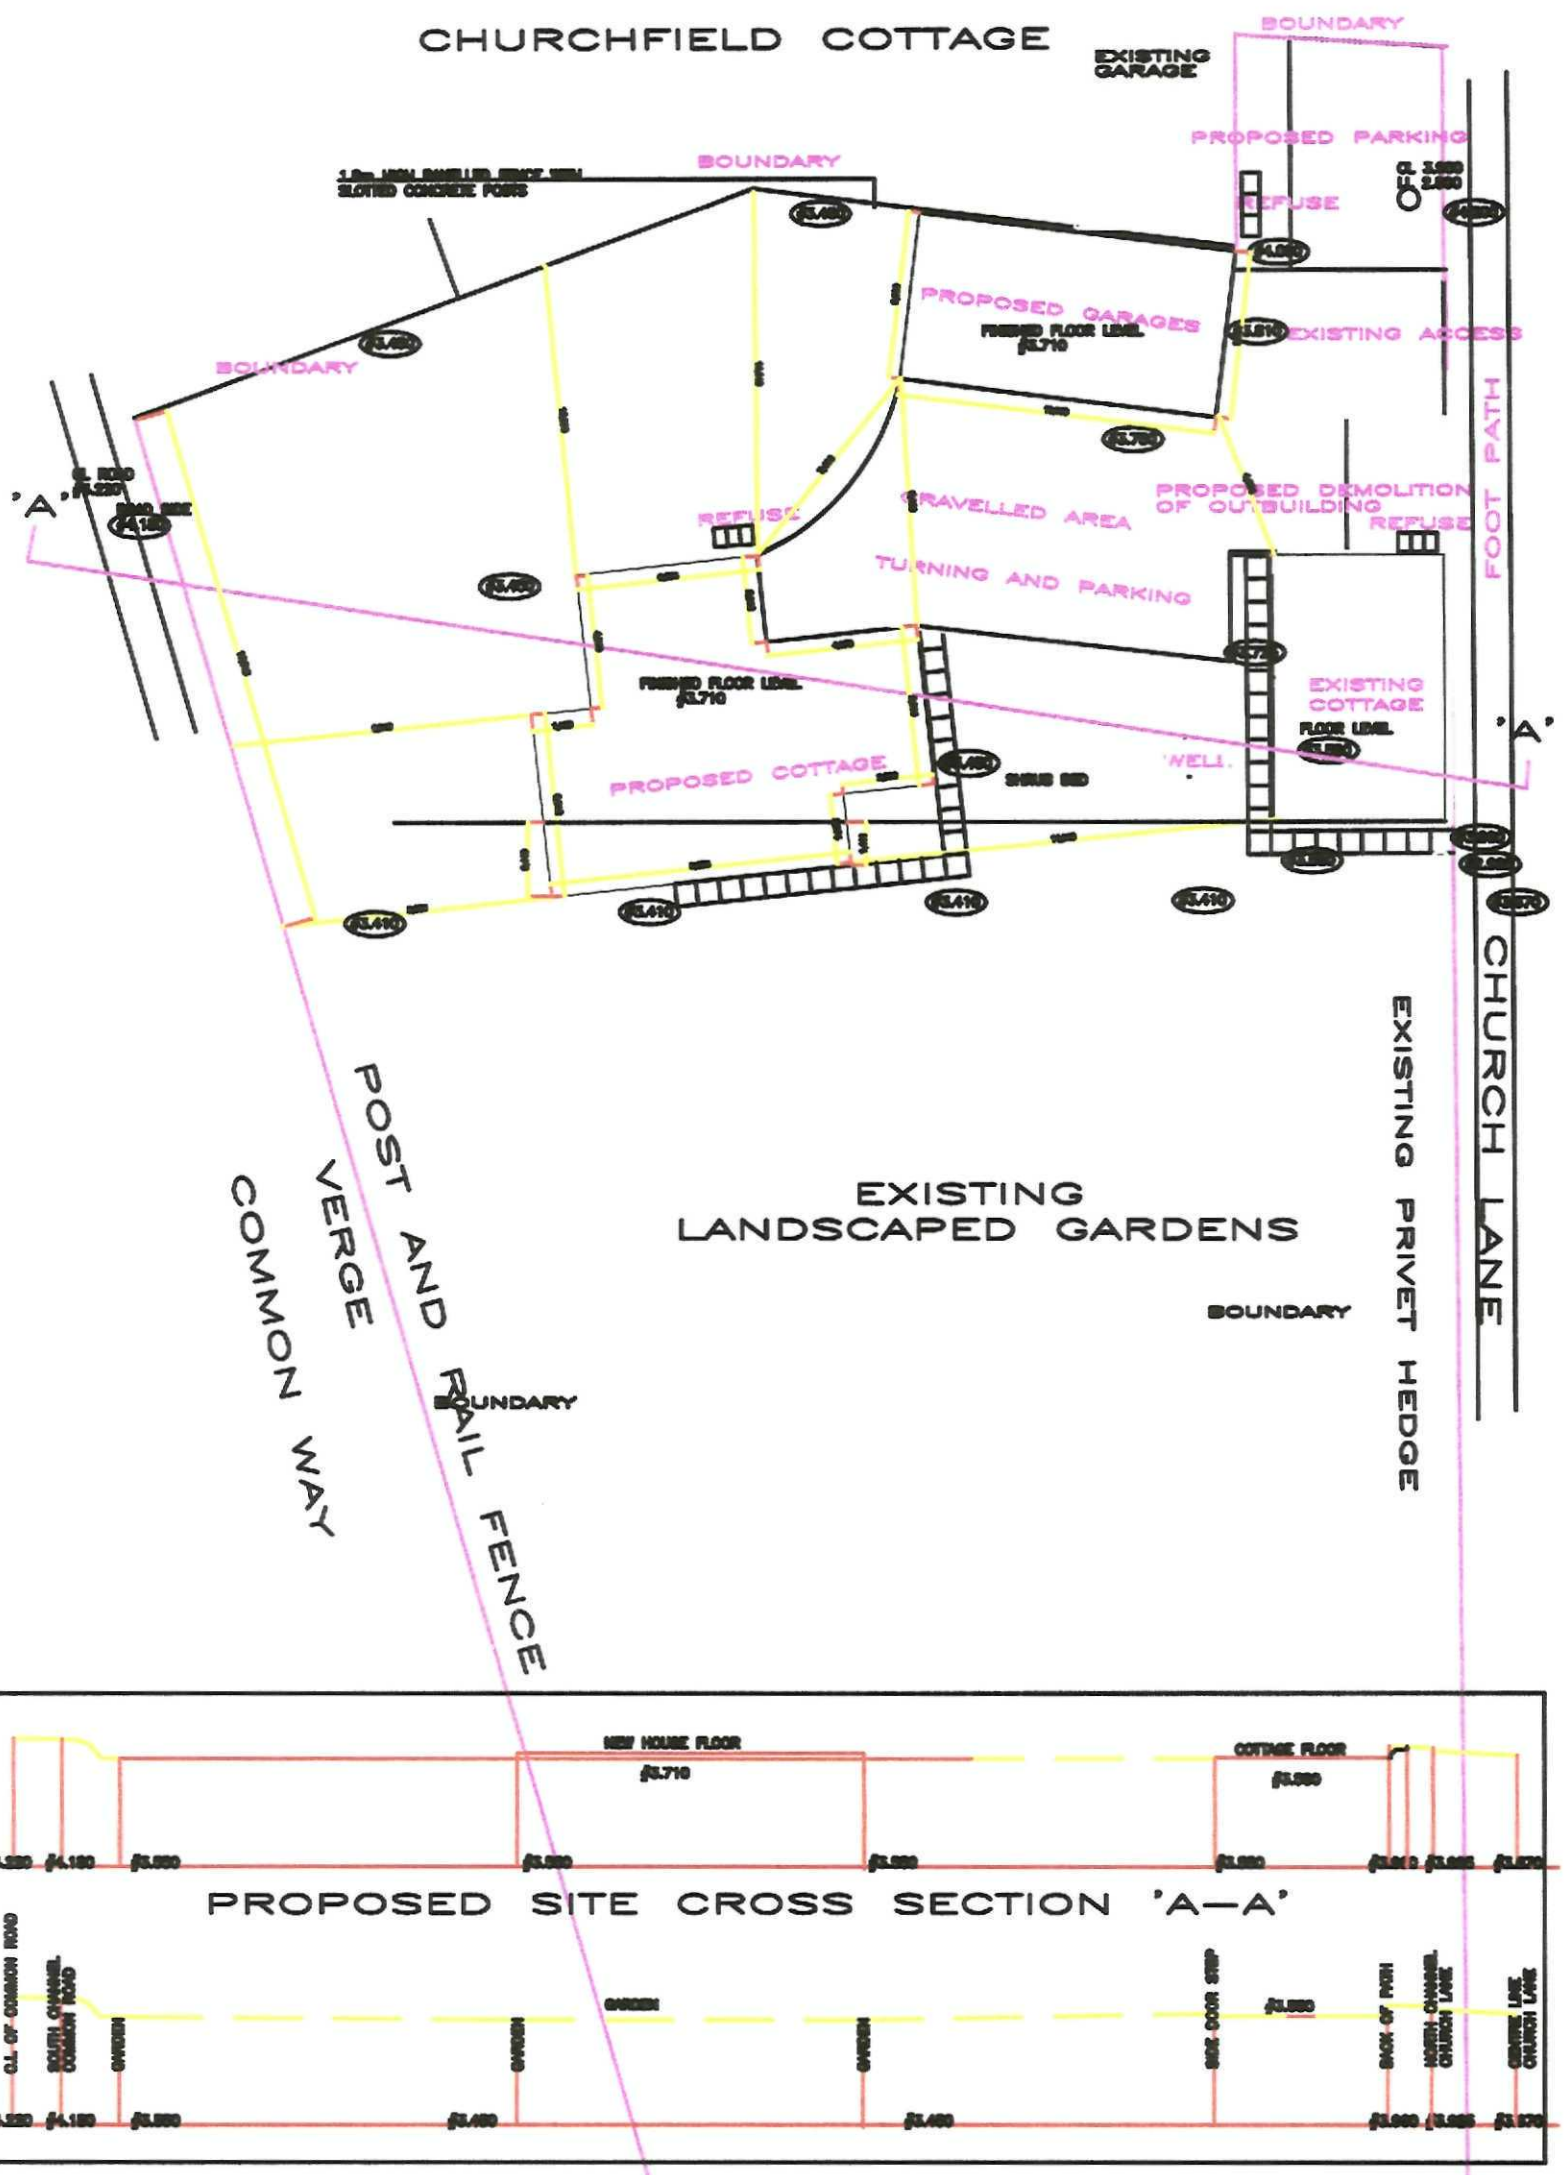

SHDC
Planning & Development
2 9 MAY 2009
Ref: 0322/09

SITE LEVELS, EXISTING AND PROPOSED

CLIENT D BAYS
DRAWING/FILE No 1051-6

PROJECT
PROPOSED RENOVATION OF WHISPERS COTTAGE WITH ASSOCIATED NEW COTTAGE AND DETACHED GARAGES
CHURCH LANE
TYDD ST MARY

SCALE 1:250
DATE APRIL 08
DRAWN DB

Issued / Revisions	

READ IN CONJUNCTION WITH