PROPOSED HEDGE MIX


Latin name	Common name	% mix	Specification
Acer campestre	Field Maple	5	1 + 1 40 - 60cms
Crataegus monogyna	Hawthorn	80	1 + 1 40 - 60cms
Prunus spinosa	Blackthorn	10	1 + 1 40 - 60cms
Rhamnus cathartica	Buckthorn	5	1 + 1 40 - 60cms


All planted as random mix
Plant as double staggered row at 450mm centres with 400mm between rows
Trench for planting to be 300mm deep and minimum 500mm wide to accommodate double row planting
Plants to be to specification above - 2 year old transplant 40 - 60cms

TREE PLANTING SCHEME

Latin name	Common name	Specification
Acer campestre (Ac)	Field Maple	1 + 2 90 - 120cms
Acer pseudoplatinus (Ap)	Sycamore	2.5 - 3.0m height
Betula pendula (B)	Silver Birch	2.0 - 2.5m
Fraxinus excelsior (F)	Ash	8 - 10cm girth
Malus sylvestris (M)	Crab apple	1 + 2 90 -120cms
Prunus avium (P)	Wild cherry	1 + 2 90 - 120cms
Prunus 'Amanogawa'	Ornamental Cherry	1 + 2 90 - 120cms
Sorbus aucuparia (Sa)	Rowan	2.0 - 2.5m height
Sorbus torminalis (St)	Wild Service tree	1 + 1 90 - 120cms


Trees to be planted at 5.0m cts
All planting to be in accordance with BS4428 : 1989 amendment No. 1 (1991)
All trees to be planted with minimum 600mm plastic mulch mat and to be staked, tied and tubed (1.2m)
1/3 to 1/2 bag of peat free tree and shrub planting compost to be incorporated into backfill for each tree hole.

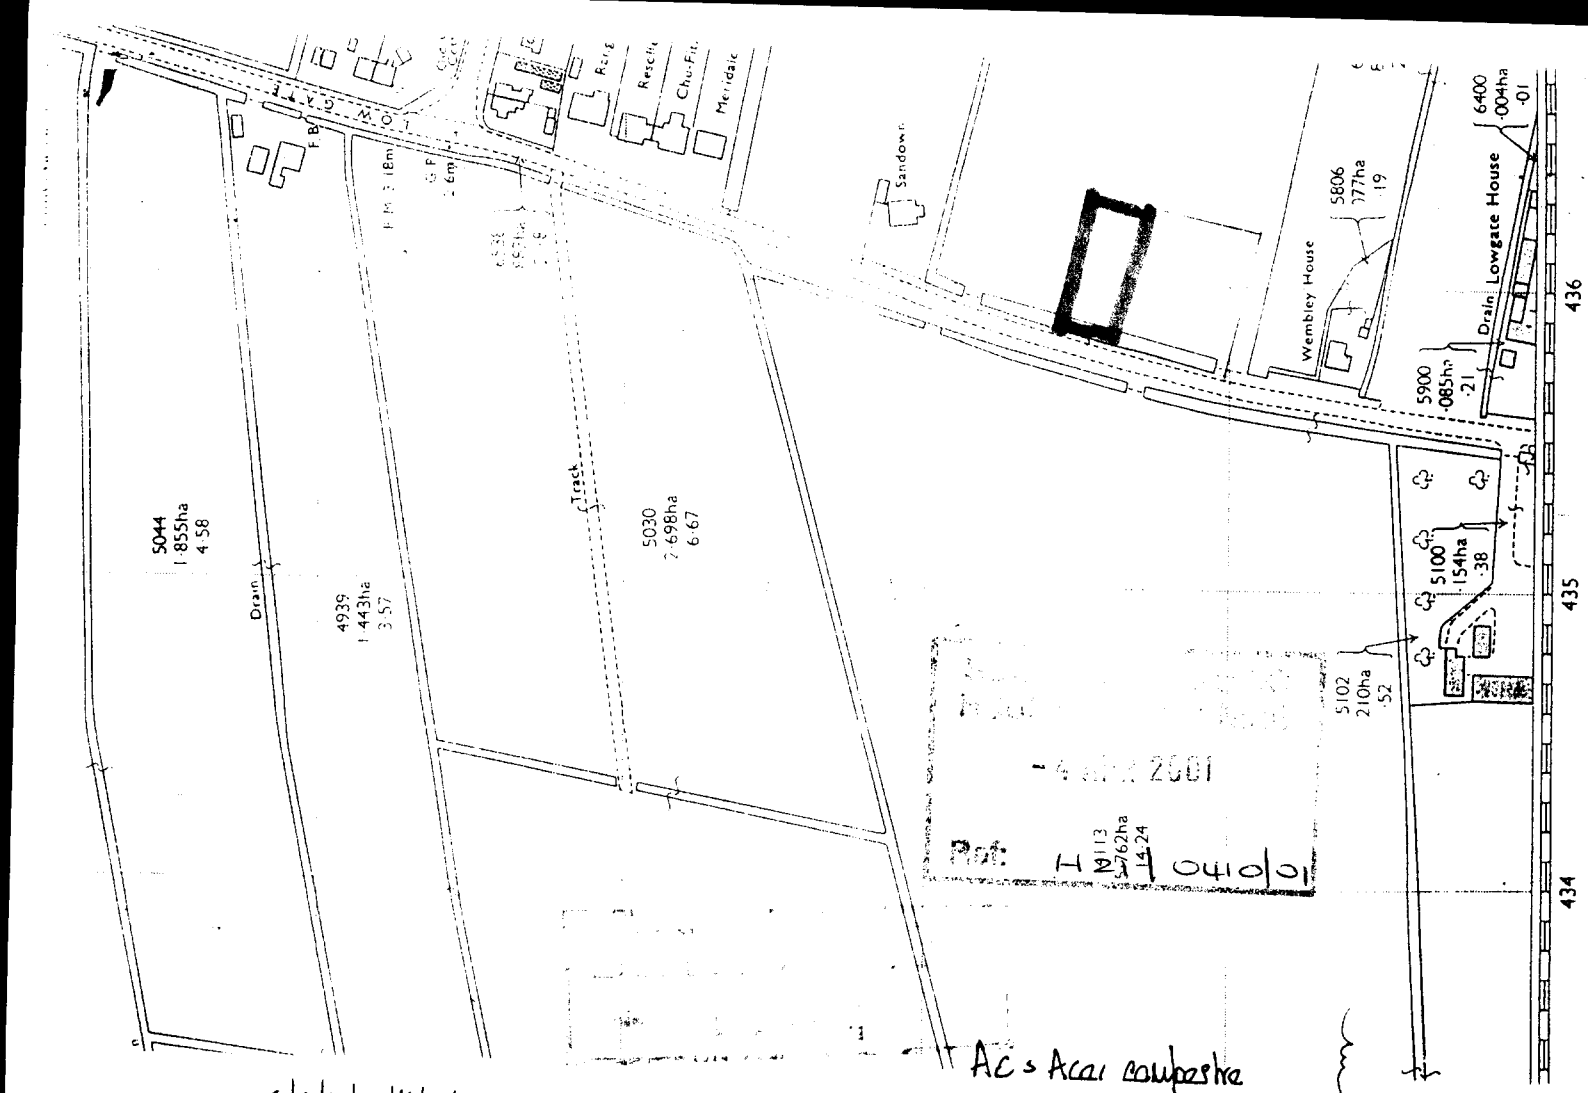

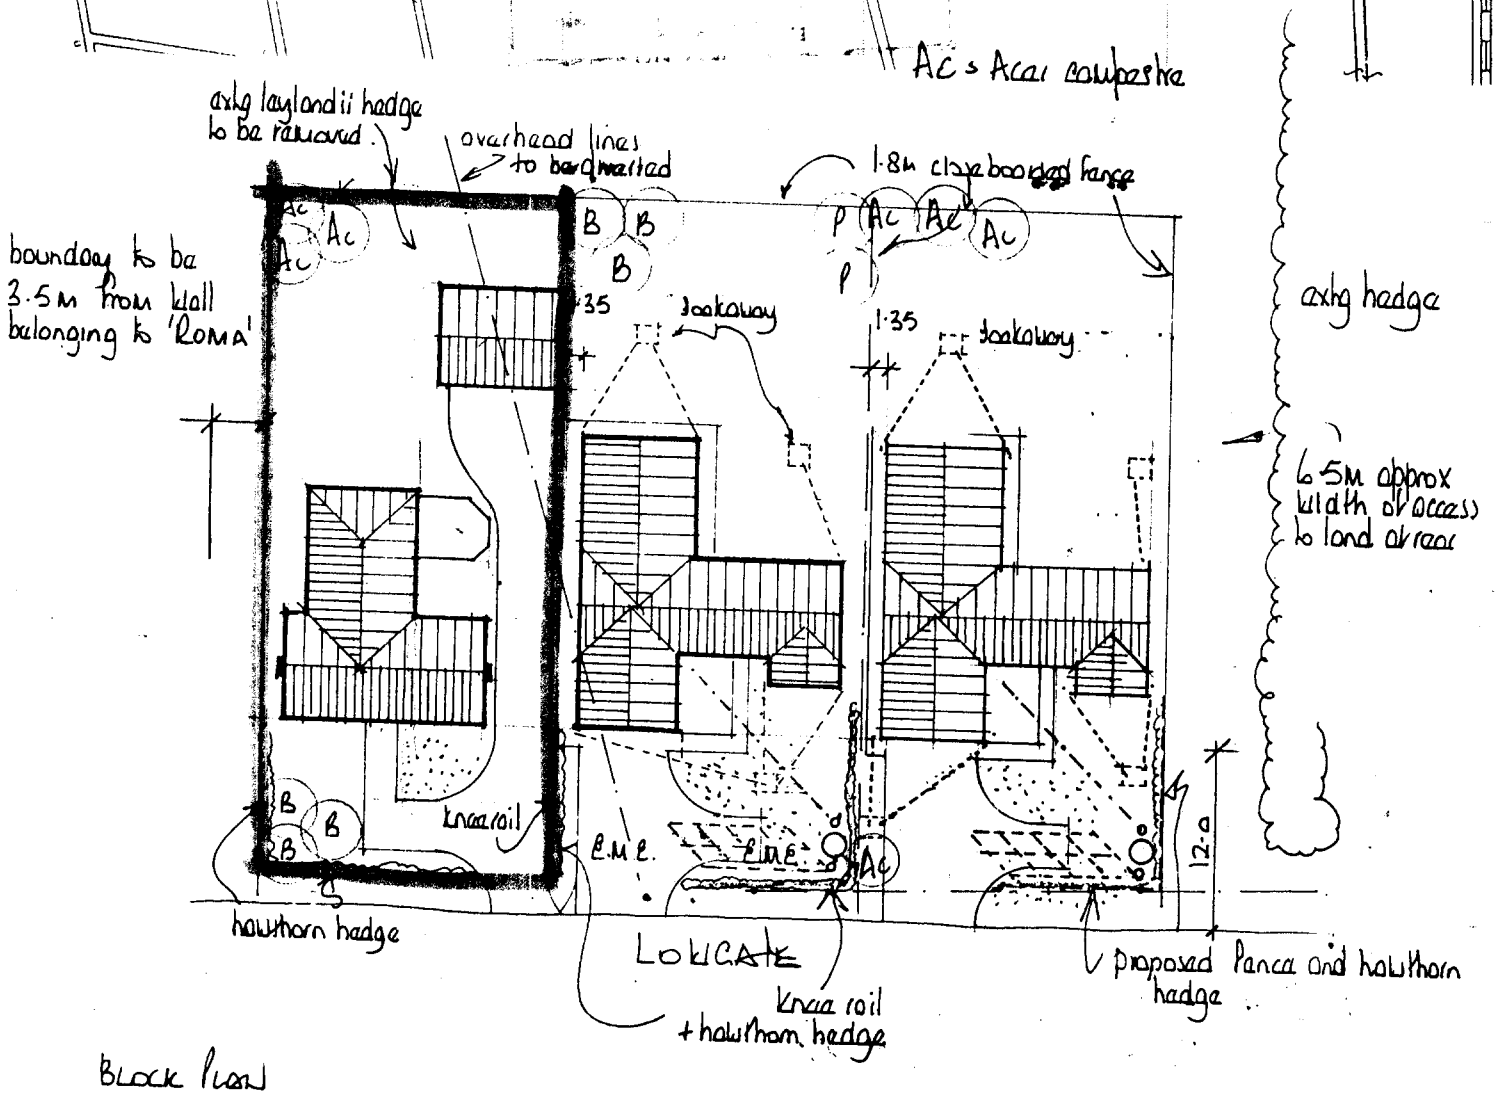


BLOCK PLAN
1:500 approx

Rev A B

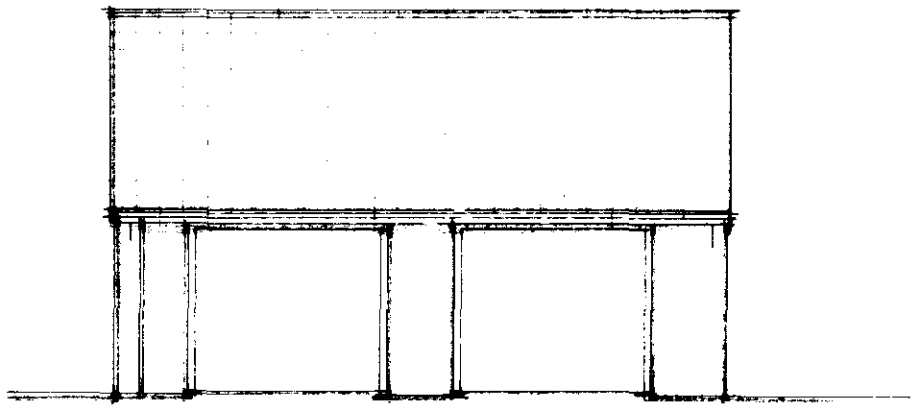


west

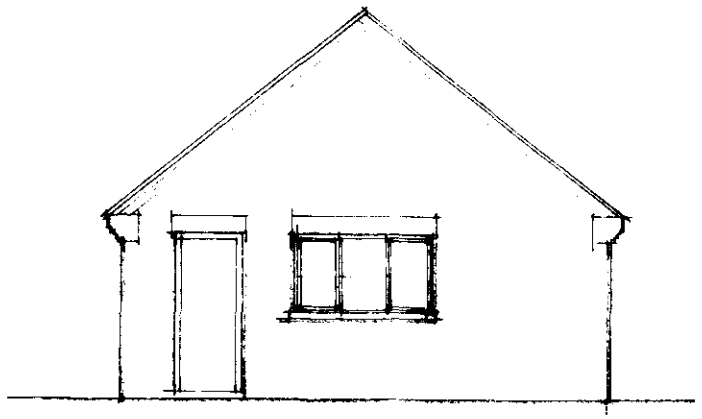


north

South elevation as north excluding door & windows

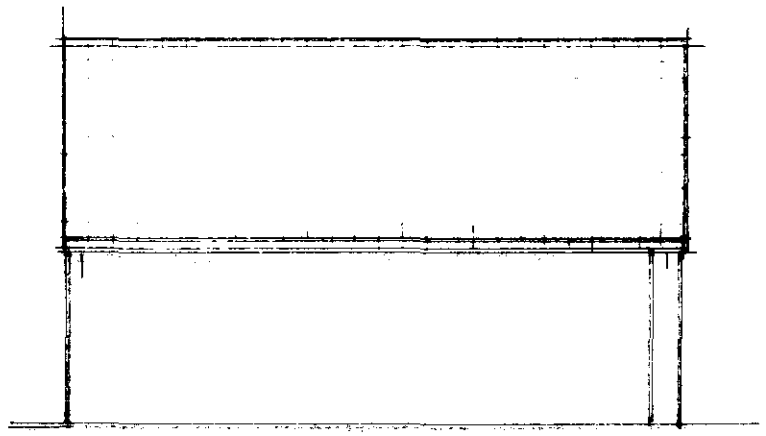

east

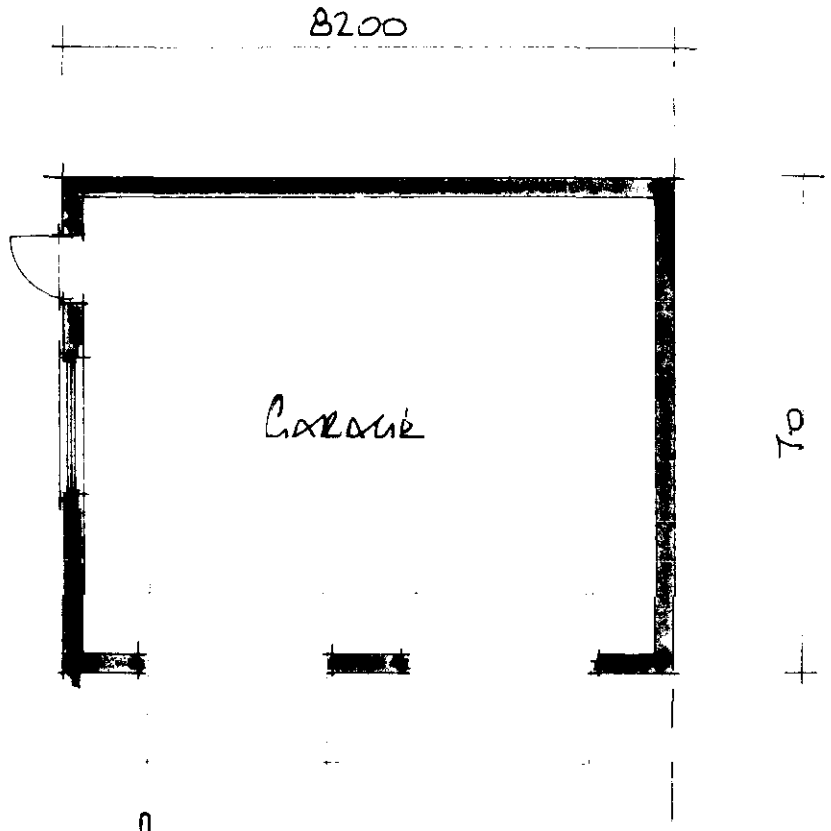

plan

-4 APR 2001
H21/0401/01

A		
	Date	Revisions

© copyright

East Midlands Design Associates
"Willow Lodge"
Horseshoe Road
Spalding
Lincs PE11 3JA
Tel Spalding (0775) 767968

Client
MR & MRS S WATSON


Site Title
PROPOSED DWELLING & GARAGE
AT Plot 3, LOWGATE
MOD ST MARYS
WISBECH

Drawing Title
PLAN & ELEVATIONS OF
GARAGE

Scale 1:100

Date 2001 01 | Drawn by AL


Drg No. 00167106 | Rev

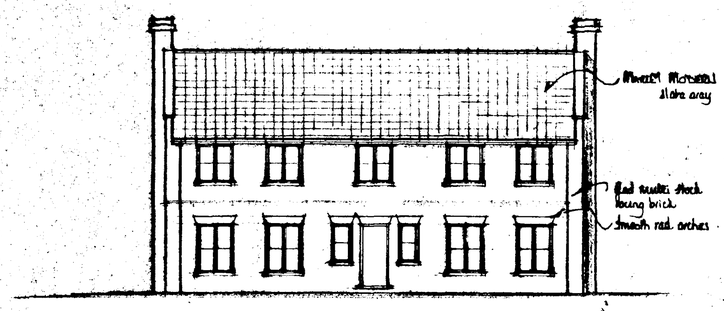


west




south

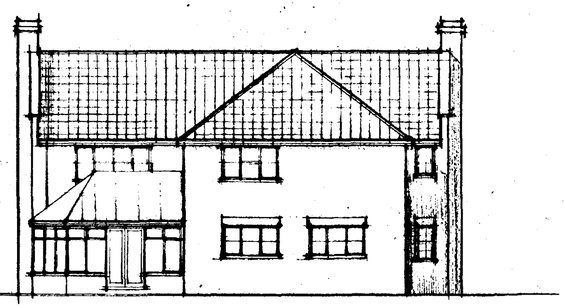


east

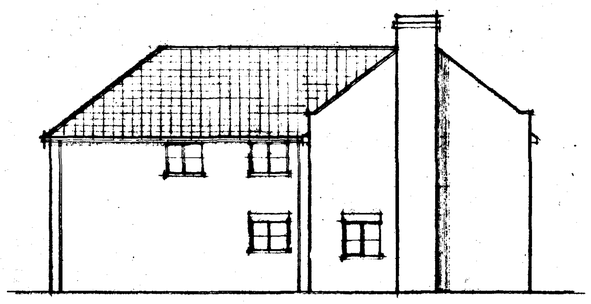

north

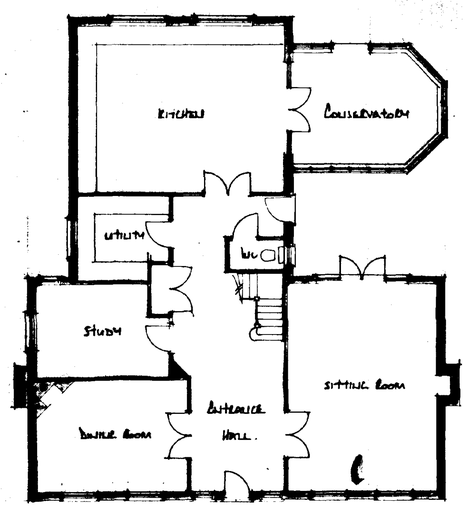

ground floor

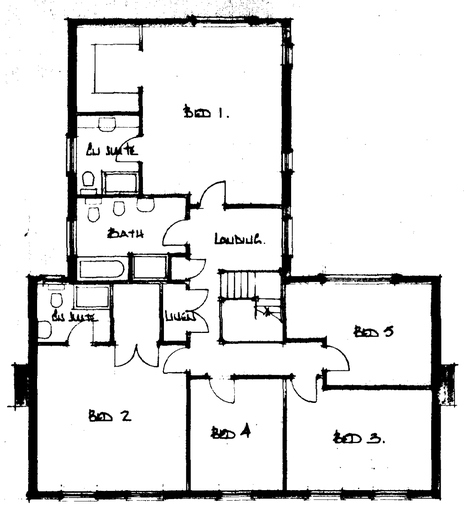

first floor

SOUTH HOLLAND DC
HOUSING & PLANNING
- 4 APR 2001
Ref: H21/0401/01

DETERMINED
PLAN

A		
	Date	Revisions

© copyright

East
Midlands
Design
Associates

"Willow Lodge",
Horseshoe Road,
Spalding,
Lincs. PE11 3JA
Tel: Spalding (0775) 767968

Client
Mr. & Mrs J Watson.

Job Title
PROPOSED DWELLING & GARAGE AT
Plot 3 Lowlands
Mill St MARH
WISBECH

Drawing Title
PLANS & ELEVATIONS

Scale 1:100

Date March 01 | Drawn by

Drg No 00167105 | Rev