



PROPOSED SIDE ELEVATION
SCALE 1:100



PROPOSED FRONT ELEVATION
SCALE 1:100

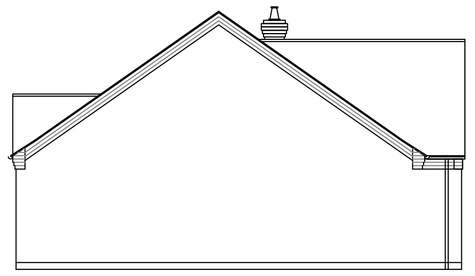


PROPOSED SIDE ELEVATION
SCALE 1:100

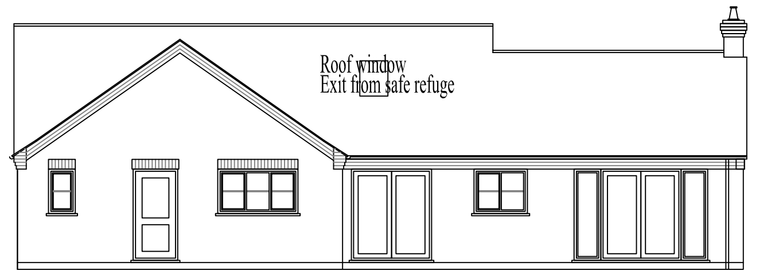


PROPOSED REAR ELEVATION
SCALE 1:100


FACING BRICKS TO BE DISIMPEL HATHAWAY BRINDLE
ROOF TILES REDLAND GROVEBURY FARM HOUSE RED DOUBLE PANTILES
WHITE UPVC FRAMES AND BLACK RAINWATER GOODS

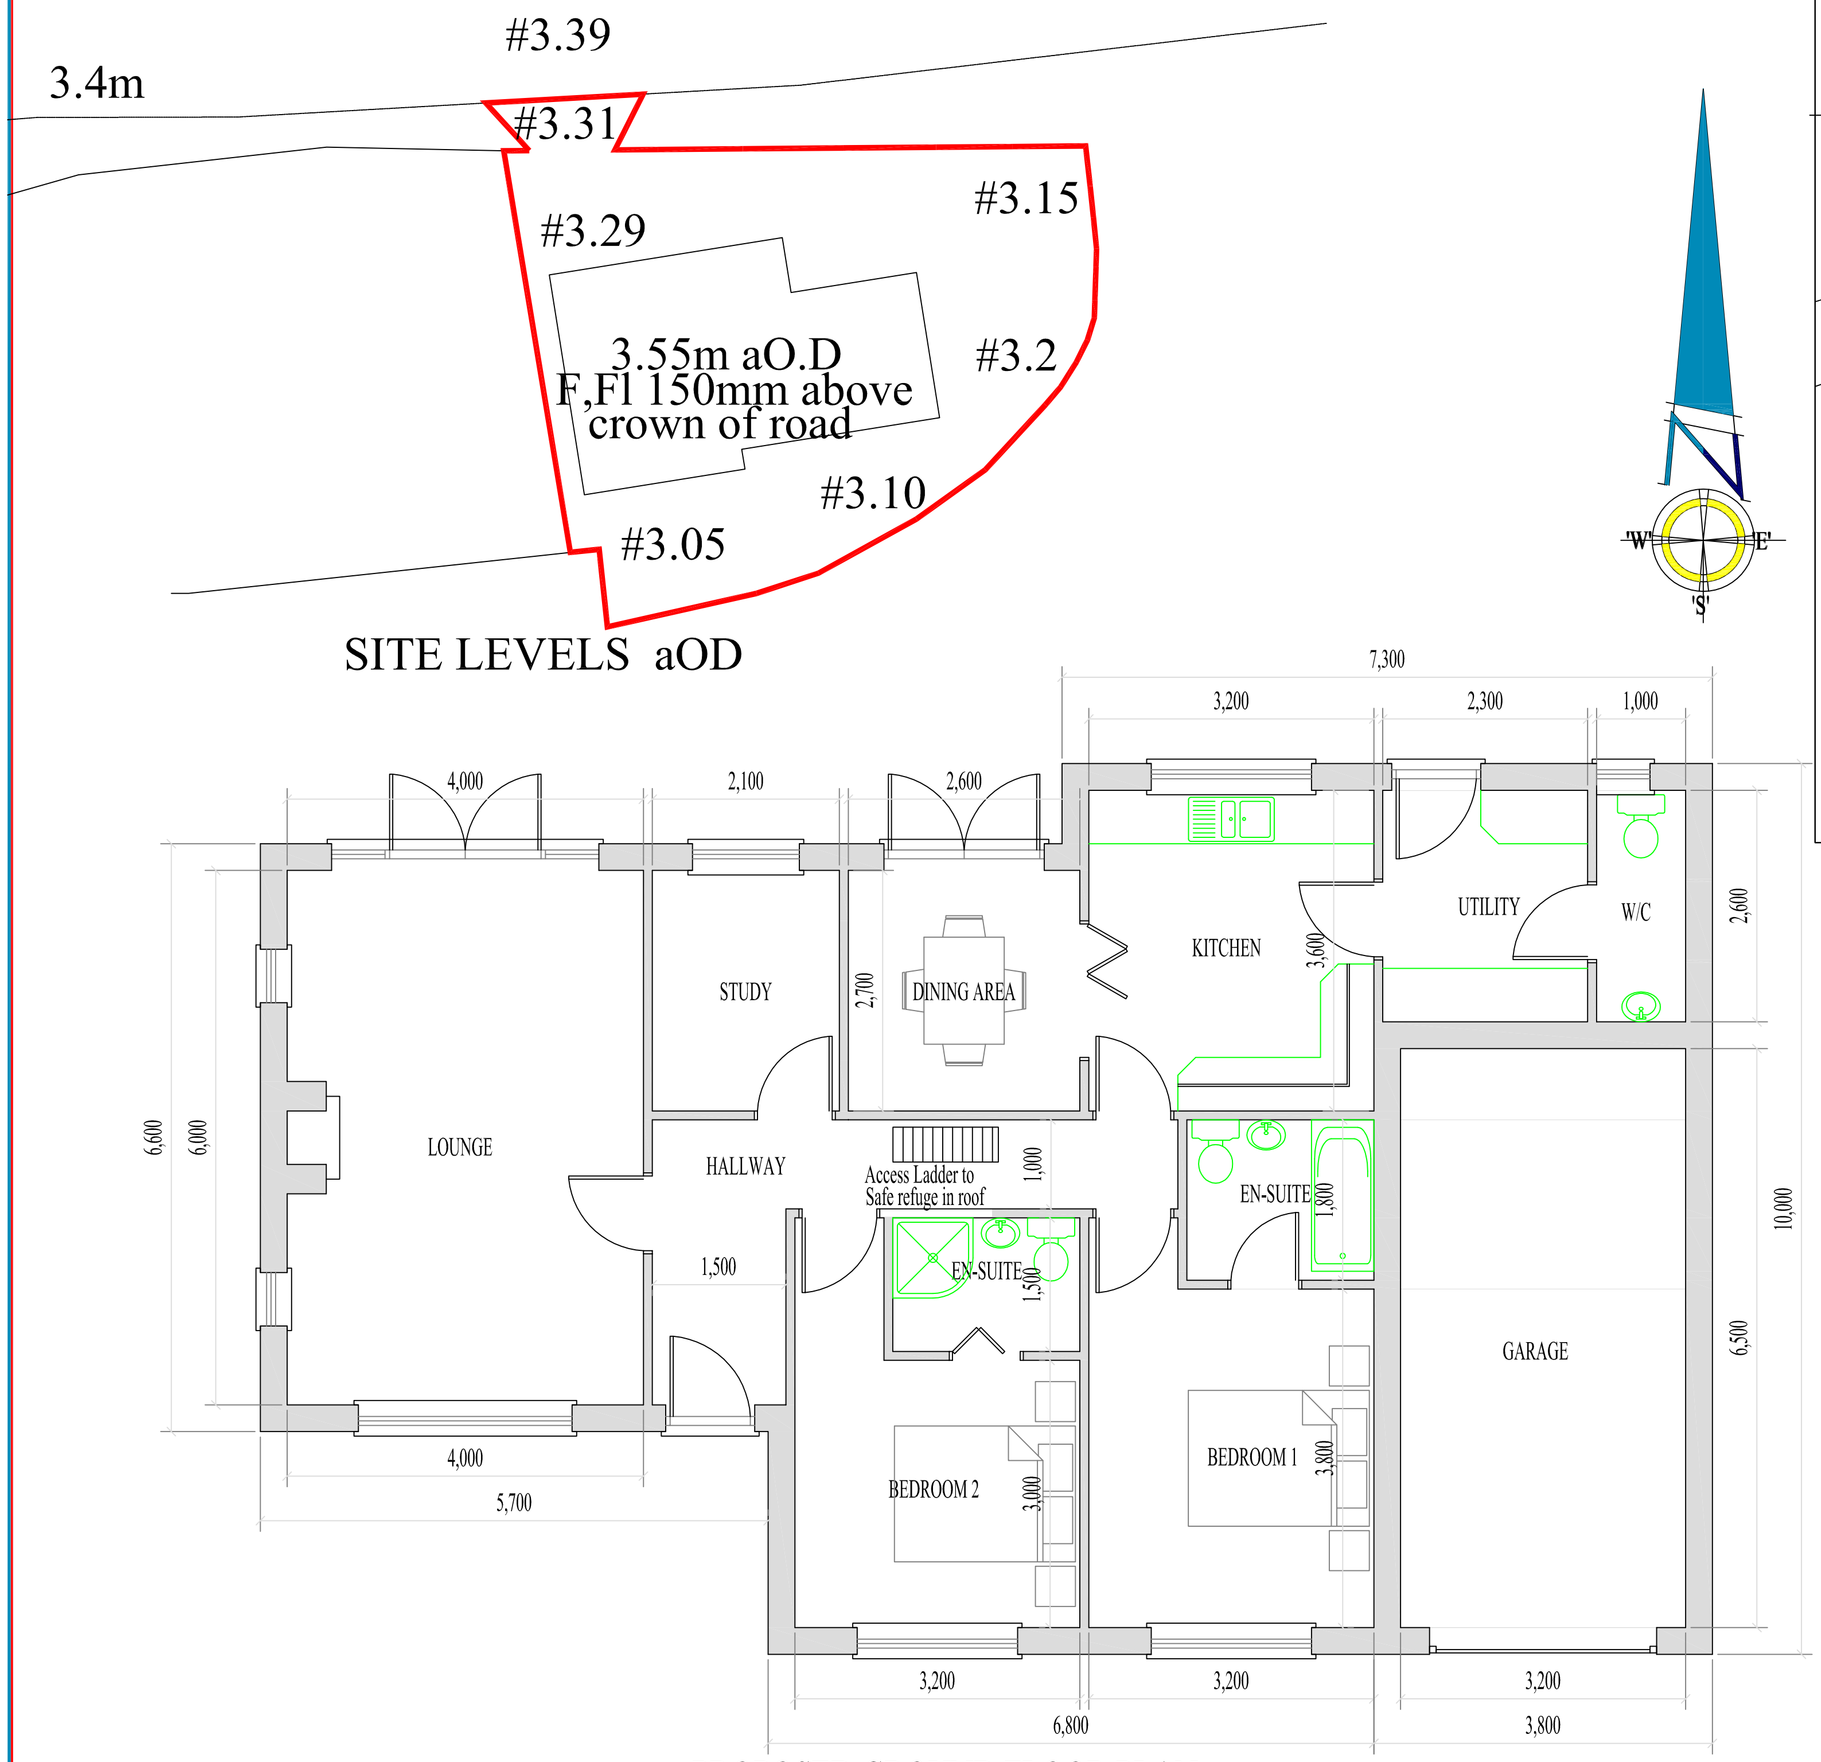


PROPOSED GROUND FLOOR PLAN
SCALE 1:50

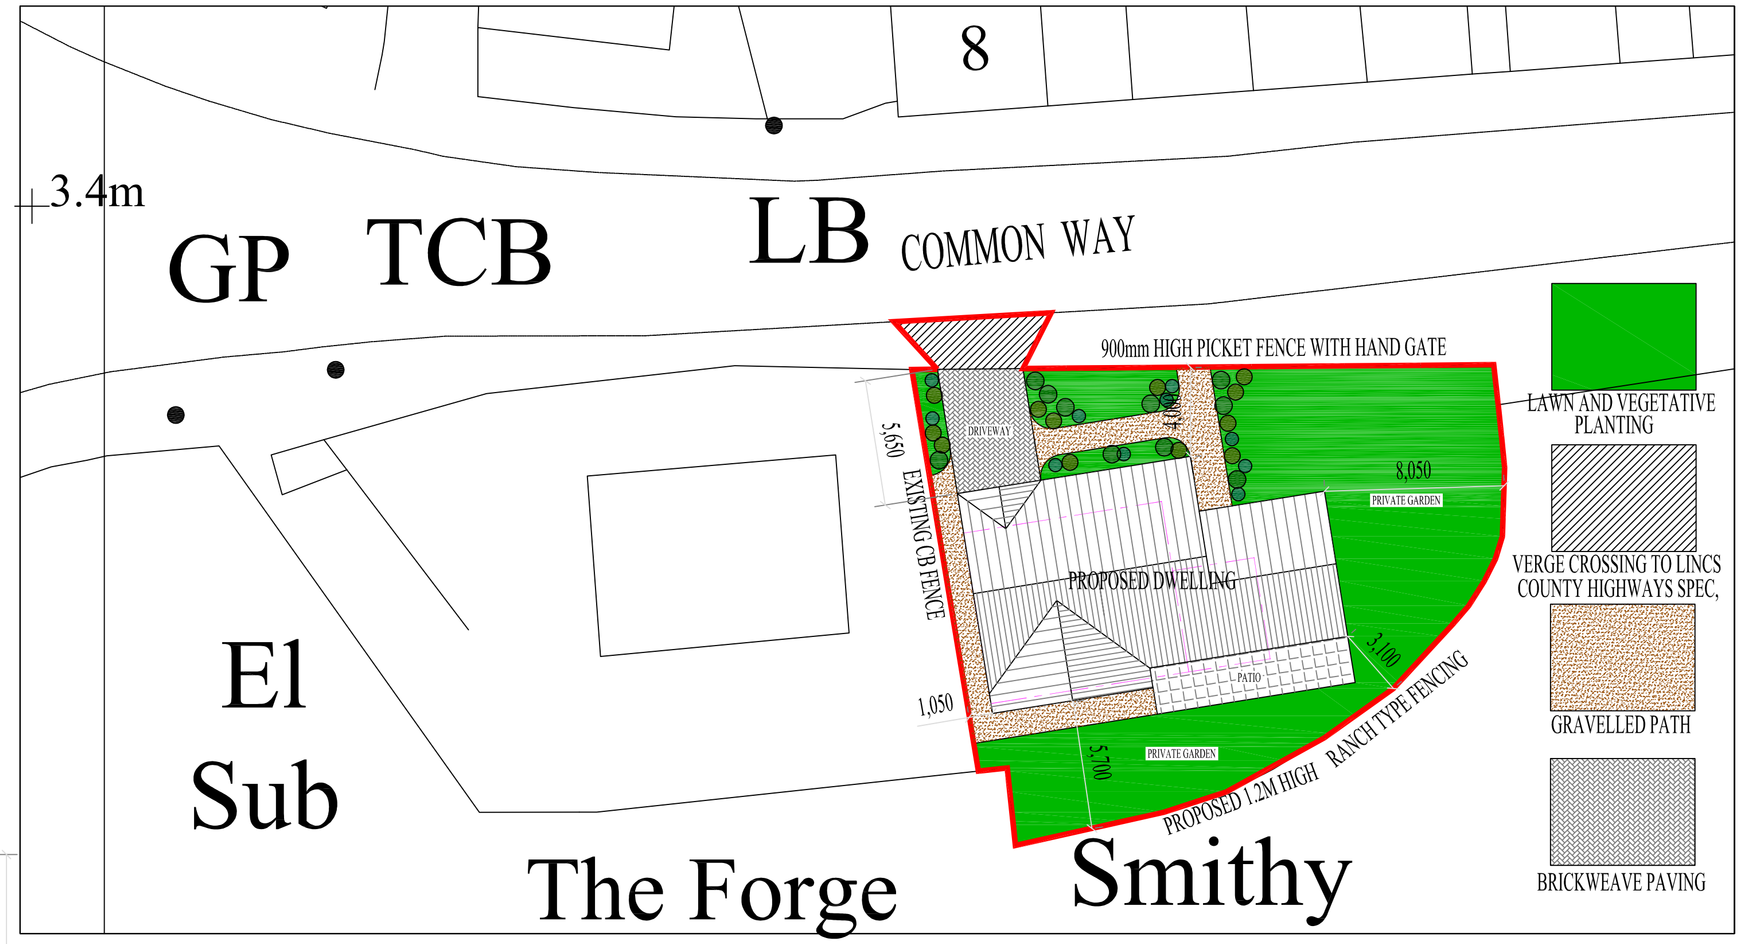

BLOCK PLAN
SCALE 1:200

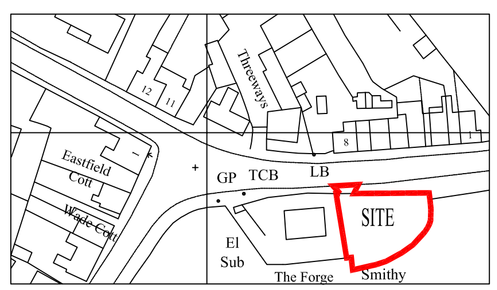

LOCATION PLAN
SCALE 1:1250

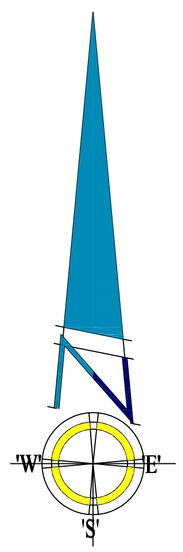

Borough Council of Kings Lynn & West Norfolk — Highly Commended, Residential New Build, The Mayors Award for Design in the Environment 2011

LABC Peterborough City Council
- Winner, New Small Scale housing development 2011
- Highly commended Commercial catagory building 2011
- Design and Construction award 2010

Building Design Awards — Building Excellence in Penland
- Winner, Herritage award 2010 for Conversion or Renovation
- Highly commended for Conversion or Renovation 2010
- Highly commended Heritage award New Build 2009

Rev	Purpose	By	Date
-	-	-	-
A	CLIENT AMENDMENTS	A.S	APRIL '13

D B D S

DAVID BROKER DESIGN SERVICES
ta
CONCEPT 2000
DESIGN AND DEVELOPMENT
LTD
ESTABLISHED 1975

ARCHITECTURAL TECHNICIANS
DANBROOKE HOUSE STATION ROAD
WISBECH ST MARY
WISBECH CAMBS.PE13 4RW
Telephone 01945410421
Facsimile 01945416400
E-mail- david.broker@btinternet.com

Issue:	No 1 For client comment and approval Issued prior to Council approval and subject to ammendment
Client:	MR E. SHREEVE
Drawing No:	1653
Project:	PROPOSED 2-BED BUNGALOW WITH INTEGRAL GARAGE EXISTING DELAPIDATED SMITHY TO BE DEMOLISHED
Site:	THE FORGE CHURCH ROAD TYDD ST MARY

Postcode: PE13 5QH	Drawn: AS	Checked: -
Print Scale: 1:50 @ A1	Date: SEP 12	Revision No: A

DO NOT SCALE FROM THIS DRAWING - All dimensions to be verified on site - This drawing and design remains the copyright of David Broker and may not be reproduced without permission. David Broker or Concept 2000 will not be held responsible for any construction works undertaken prior to approval or before approved plans are issued - Any alterations to details or specifications may invalidate the approval and incurr significant additional costs.