



Do not scale directly from this drawing. All discrepancies are to be brought to the attention of the Practice.
The copyright to this drawing is owned by Trevor A Clay RIBA Ltd.

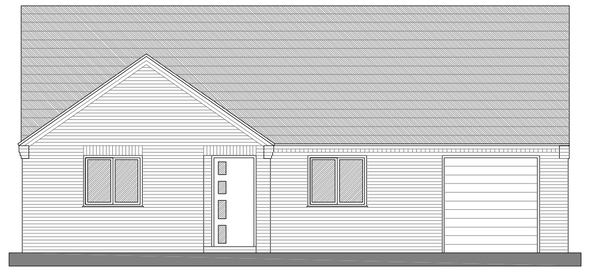

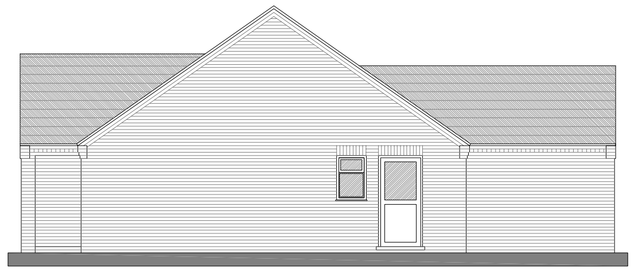

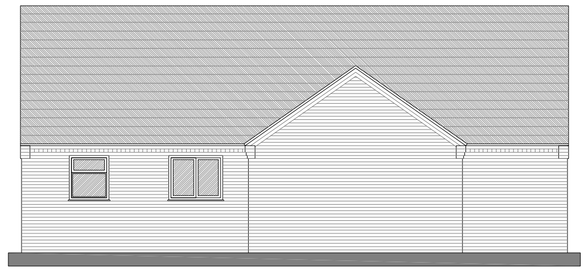


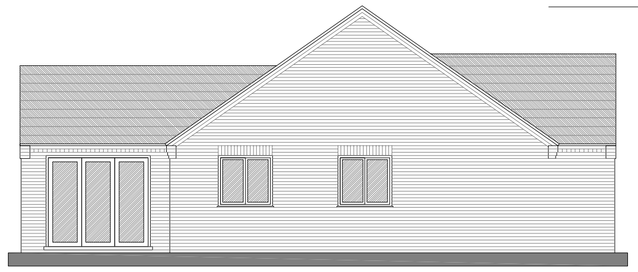

PROPOSED ELEVATIONS
All materials as per original approval




?Crown Copyright and database rights 2023 OS Licence no. 100019980

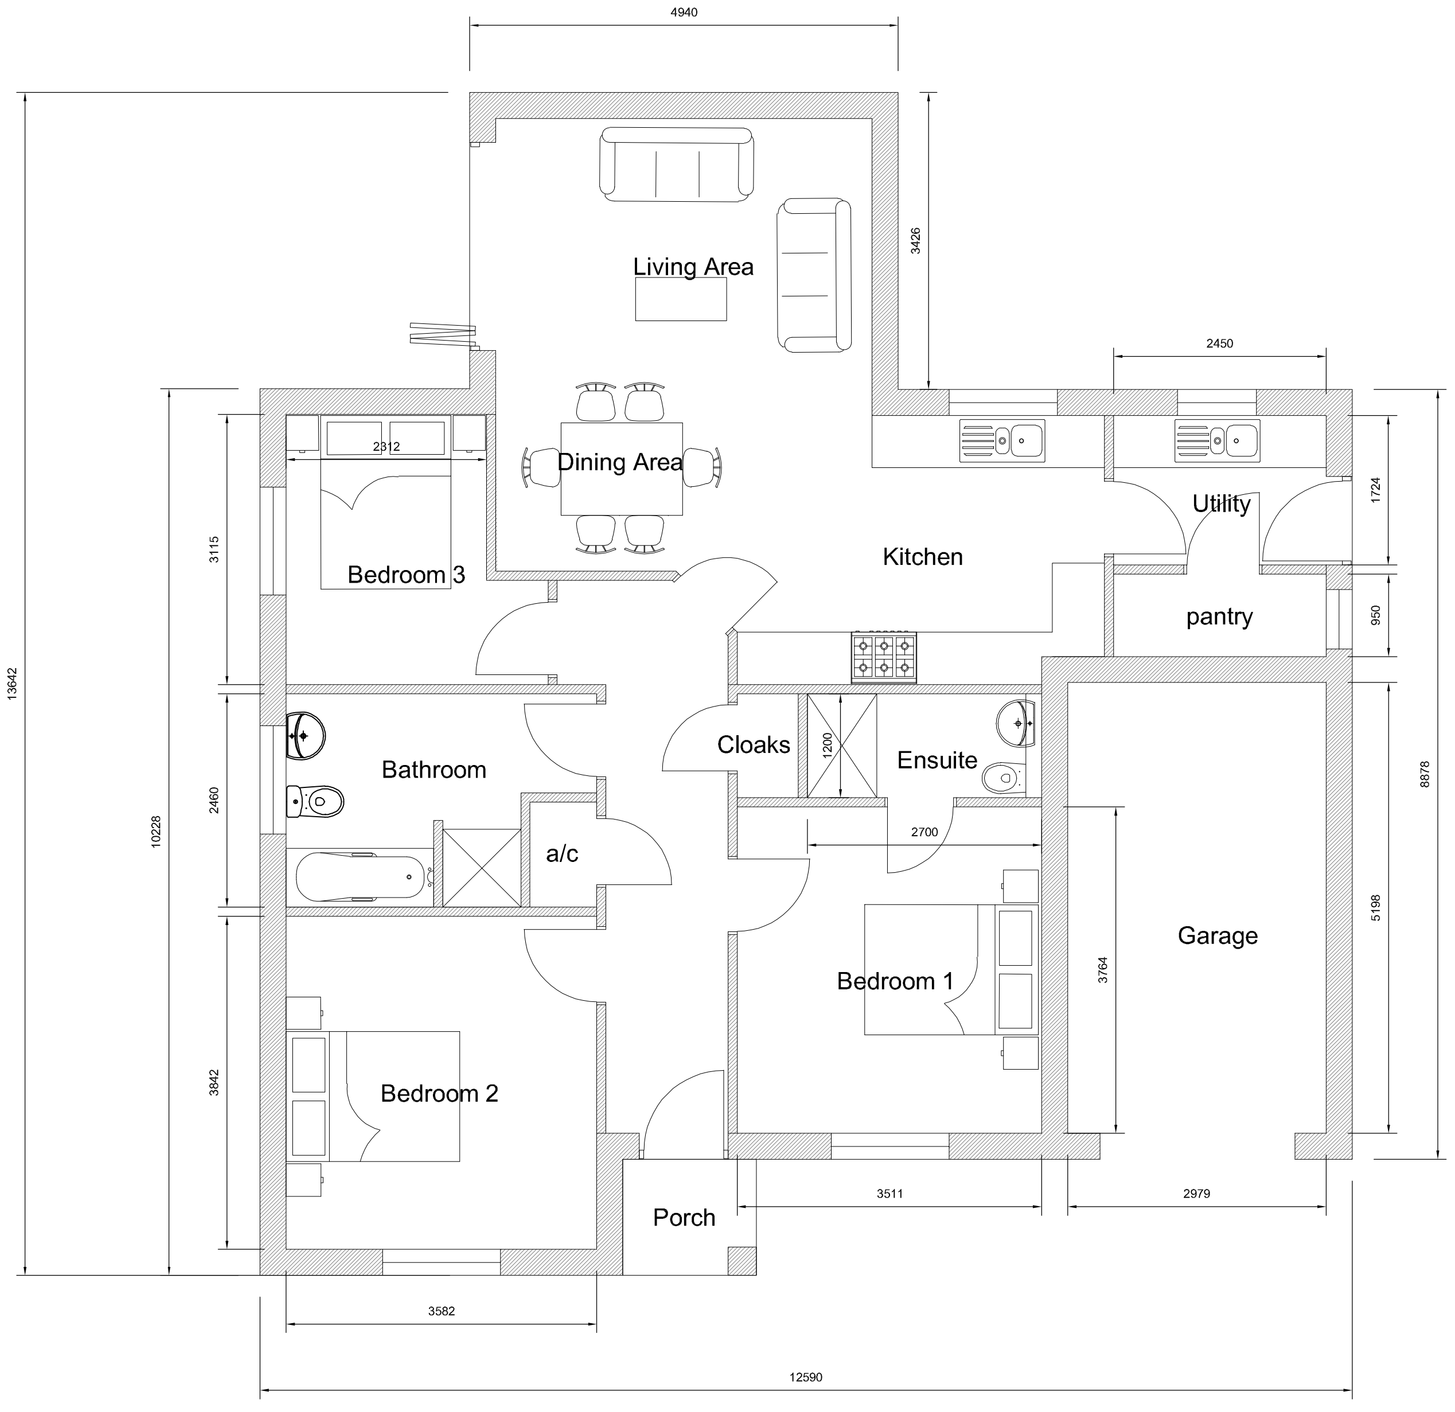

PROPOSED FLOOR PLAN

LOCATION PLAN

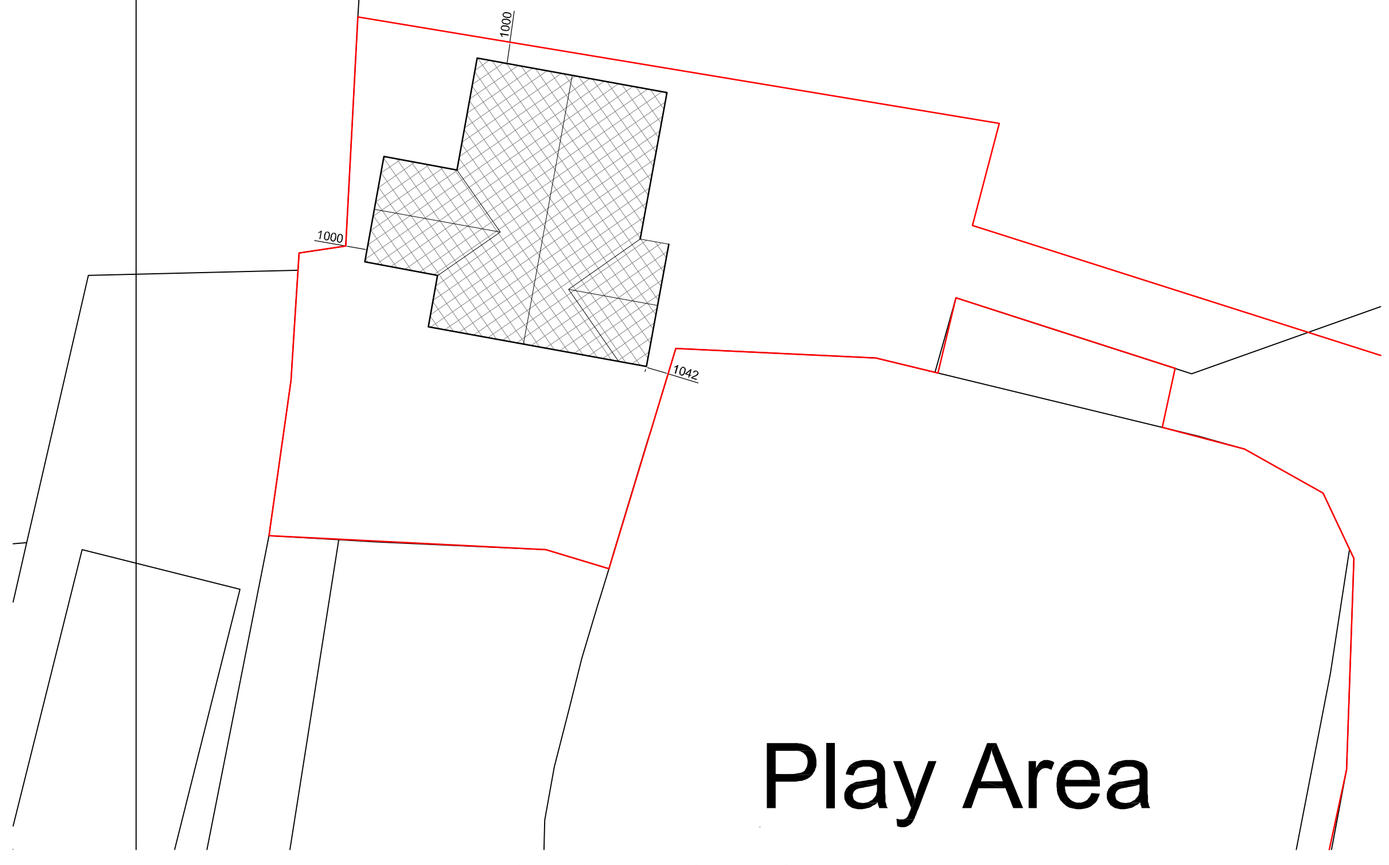

PROPOSED BLOCK PLAN

Revision	Date	Drawn	Description

Client: Platinum Builds

Project: Proposed Bungalow 7 Station Rd, Tydd Gote

Drawing: Planning

Scale: 1:50, 1:100 & 1:200 @ A1 | Drawn: AWM | Checked: TAC | Date: 03/05/2023

Drawing No.: 22/637/PA/002

Trevor A Clay RIBA Ltd, 14 Old Fendike Road, Weston Hills, Spalding, Lincs. PE126DD
01406 380027 07778 597975 trevor@tacarchitects.co.uk www.tacarchitects.co.uk