
PLAN B.

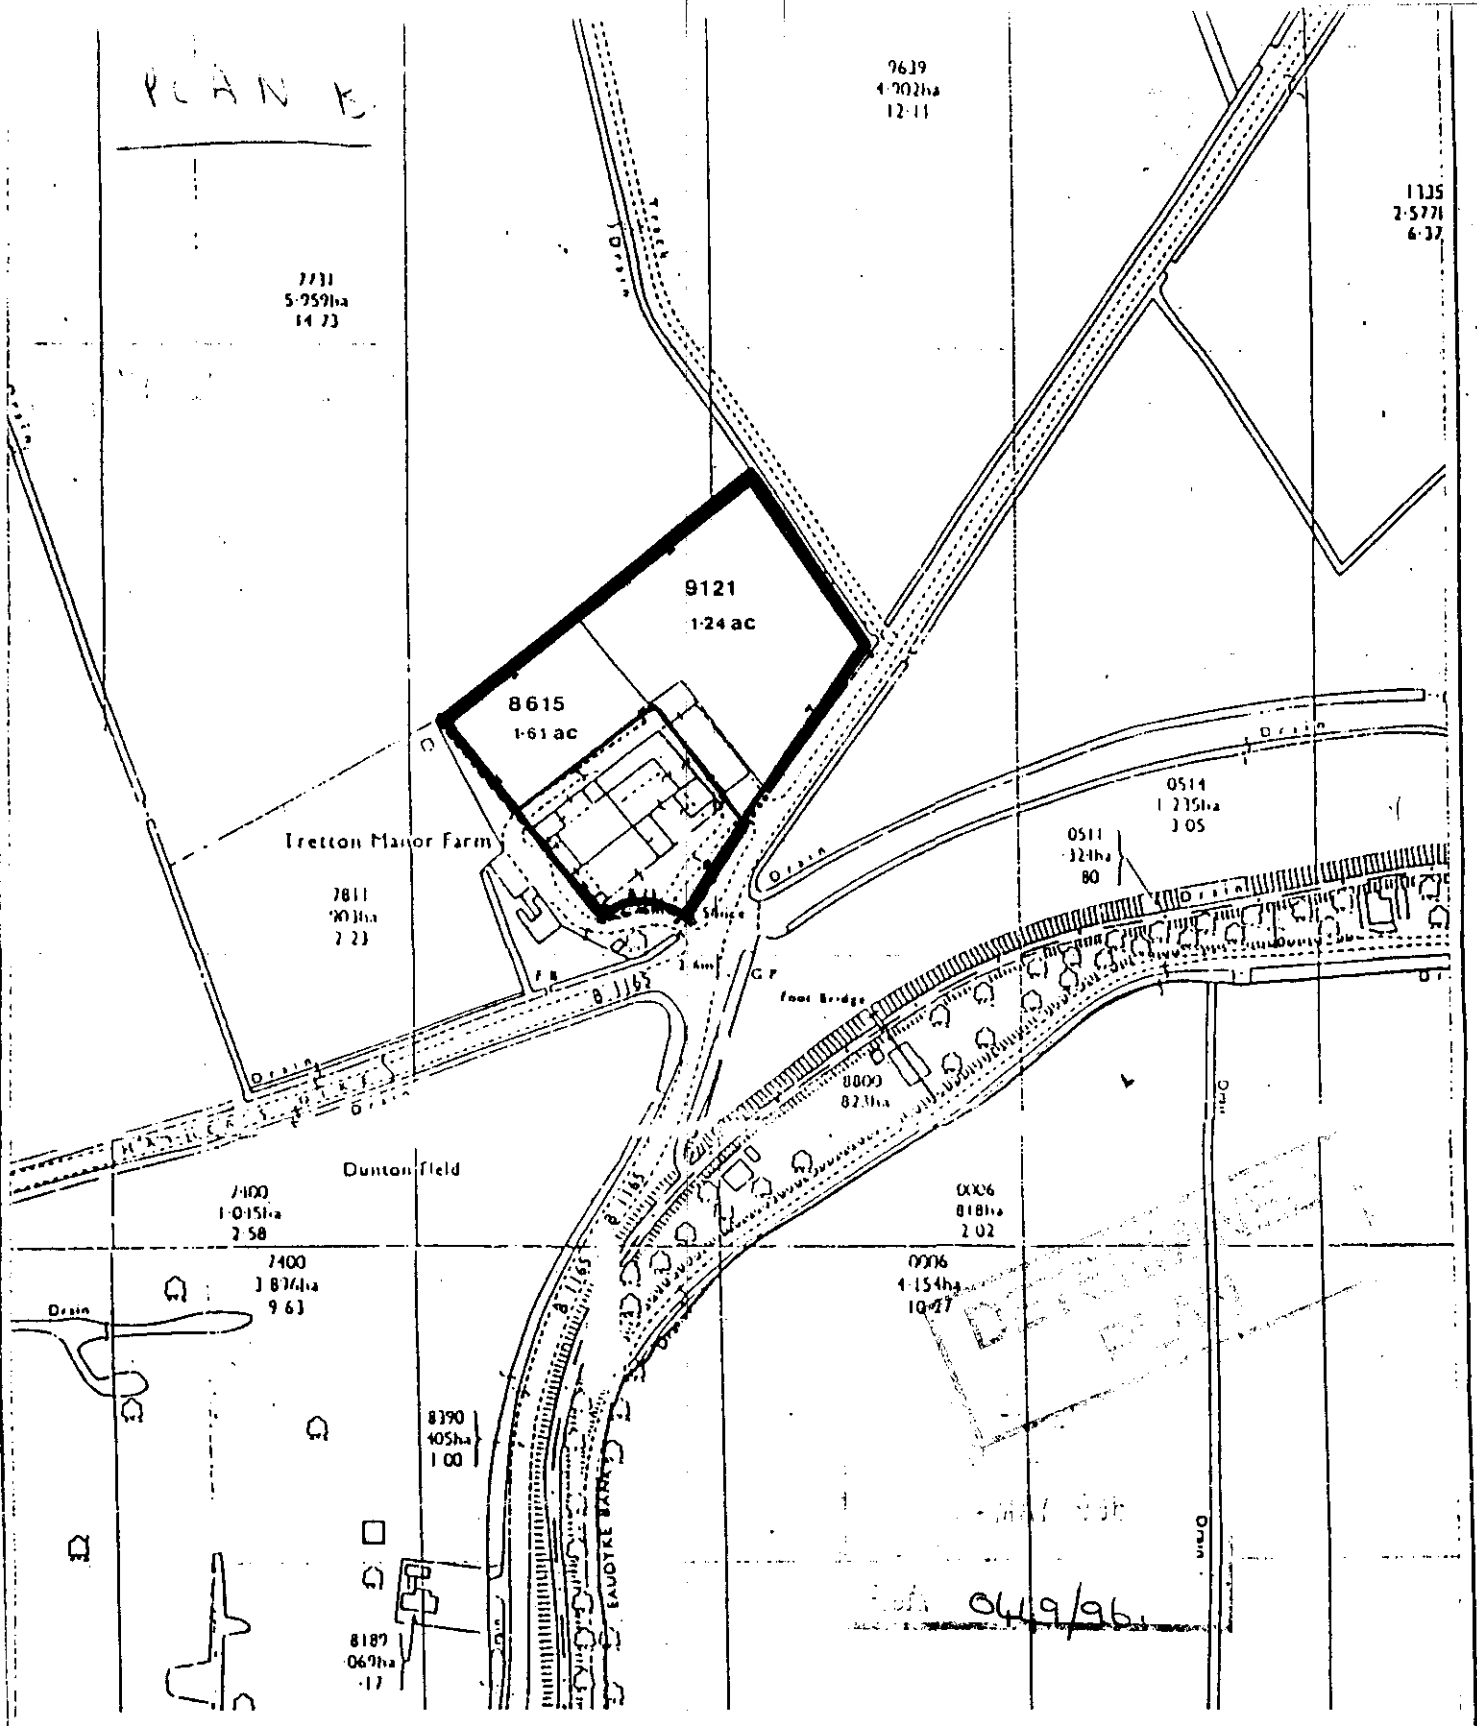

Tretton Manor Farm, Tydd St. Giles

SITE PLAN SCALE 1:2500

BARN CONVERSION FOR.

MR S. STANBERRY.

This Plan is published for the purpose of identification only, and, although believed to be correct its accuracy is not guaranteed.

O.S. SHEETS

EDITION

REF

AMENDED PLAN

Ref: H21/0449/96 18/7/96

N

0449/96