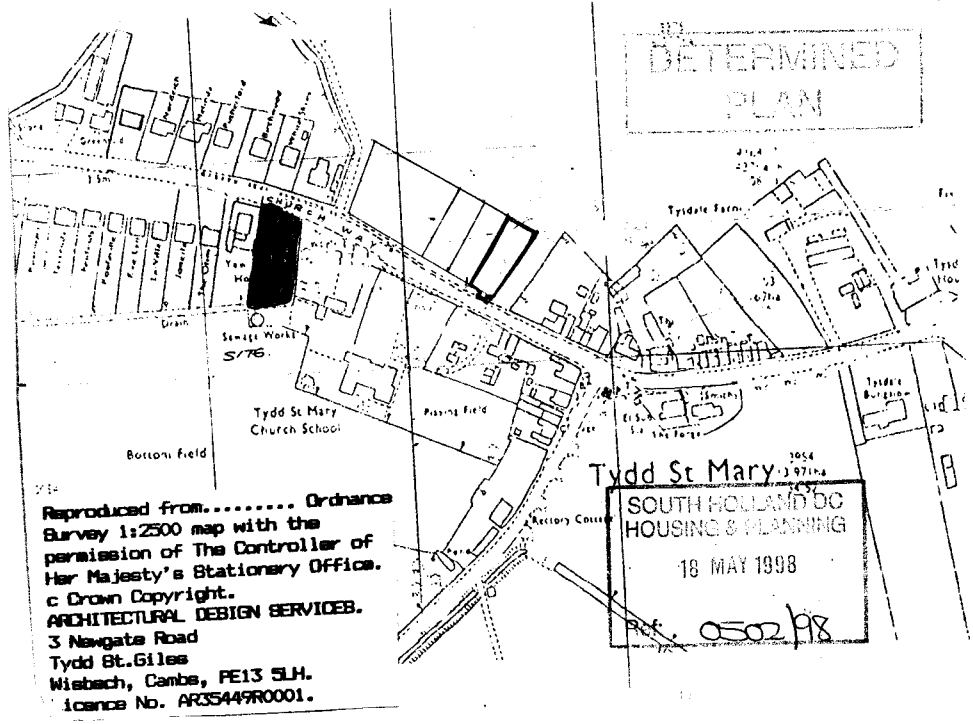
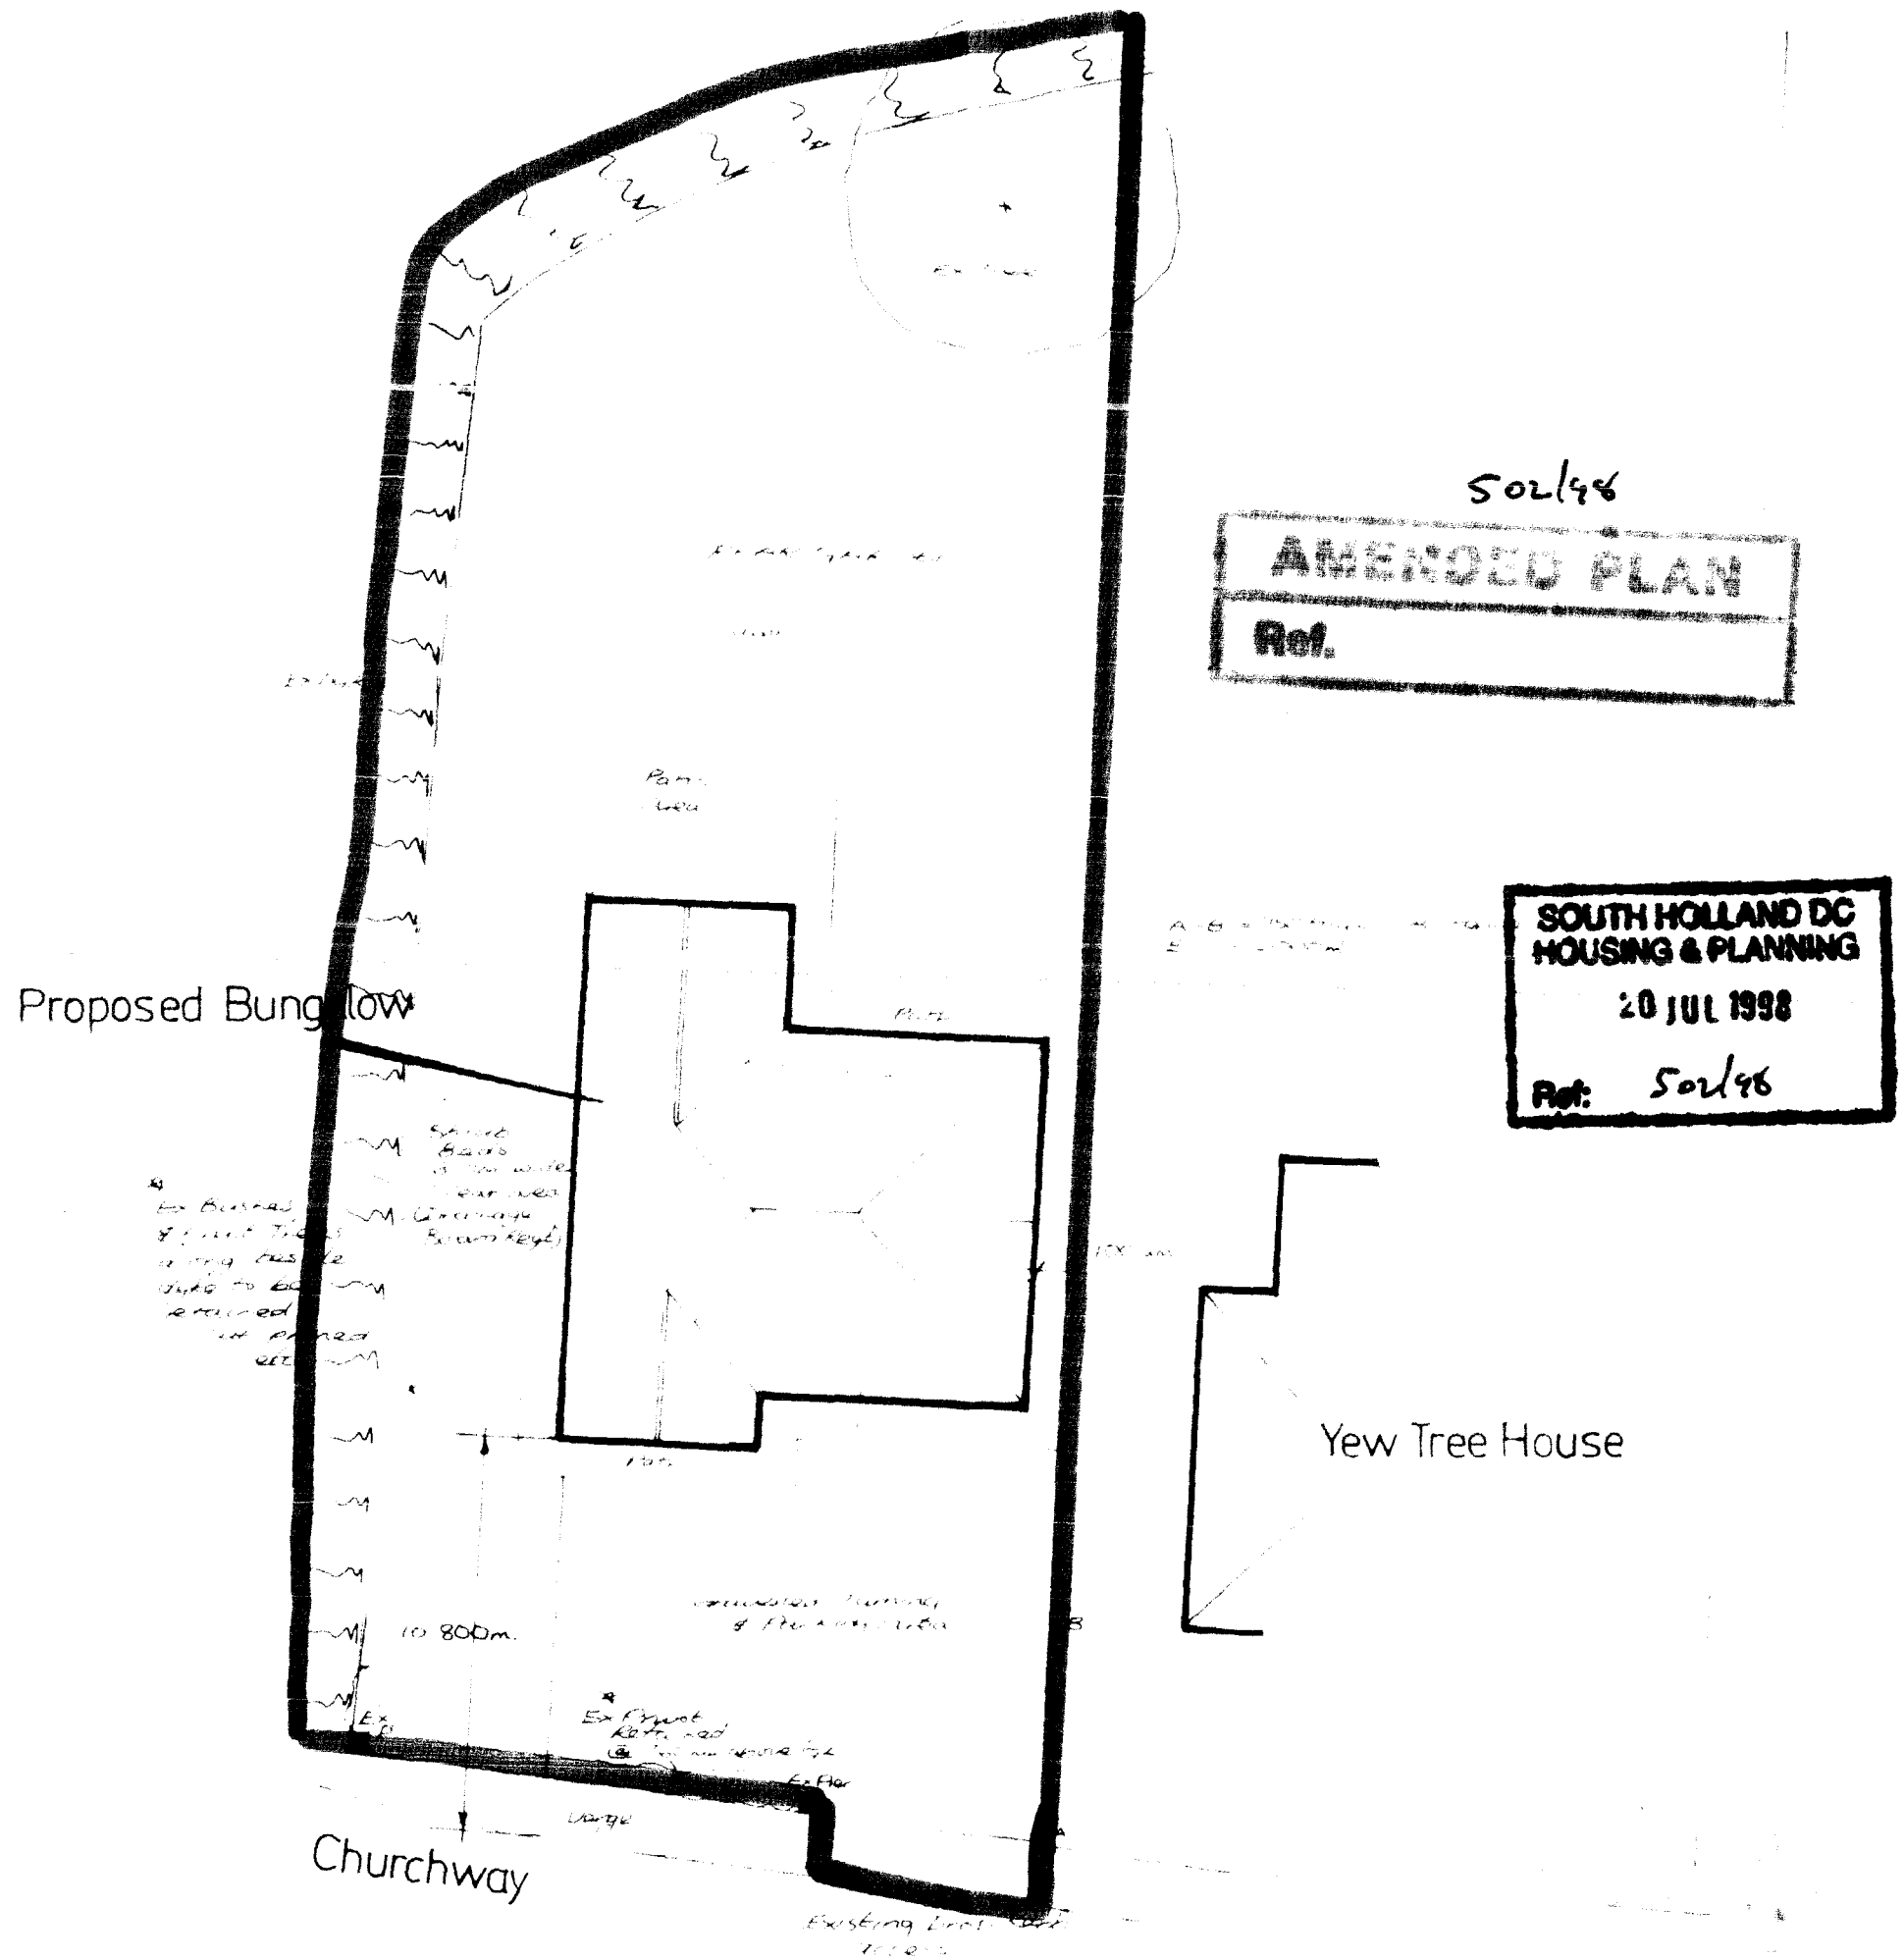

DETERMINED
PLAN
Tydd St Mary
Church School
Bottom Field
Sewage Works
SLT6
Tydd St Mary
SOUTH HOLLAND DC
HOUSING & PLANNING
18 MAY 1998
Ref. 0502/98
Reproduced from..... Ordnance Survey 1:2500 map with the permission of The Controller of Her Majesty's Stationary Office. c Crown Copyright.
ARCHITECTURAL DEBIGN SERVICEB.
3 Newgate Road
Tydd St.Giles
Wisbech, Cambs, PE13 5LH.
icence No. AR35449R0001.



S02/98

AMENDED PLAN
Ref.

SOUTH HOLLAND DC
HOUSING & PLANNING
20 JUL 1998
Ref: S02/98

NOTES

All dimensions must be checked on site and not scaled from this drawing.

ALL DETAILS IN STRICT ACCORDANCE WITH SPECIFICATION.

	Date	Revisions
A		

© copyright

Architectural Design Services
S.J. Thrower
3 Newgate Road
Tydd St. Giles
Wisbech
Cambridgeshire
PE13 5LH
Telephone
01945 870022

Client
S.P. & J. SANDERSON

Job Title
PROPOSED TWO BEDROOMED BUNGALOW WITH INTEGRAL GARAGE YEW TREE HOUSE, CHURCHWAY, TYDD ST MARY

Drawing Title
SITE PLAN

Scale 1-200

Date May 98

Drawn by S.J.T

Drg No. SH/42398 A

Rev