


Front Elevation

0 1 2 3 4 metres

Scale: 1:100

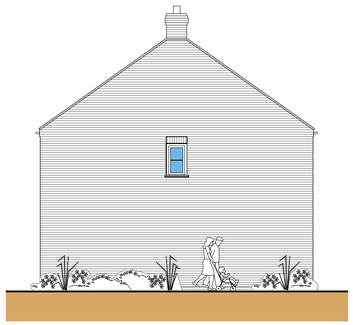

Side Elevation

0 1 2 3 4 metres


Scale: 1:100



Rear Elevation

0 1 2 3 4 metres


Scale: 1:100

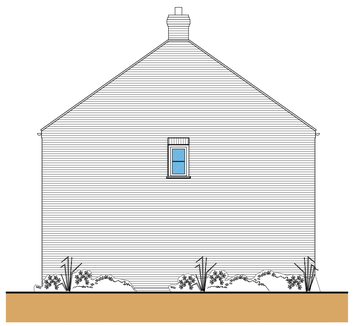

Side Elevation

0 1 2 3 4 metres


Scale: 1:100

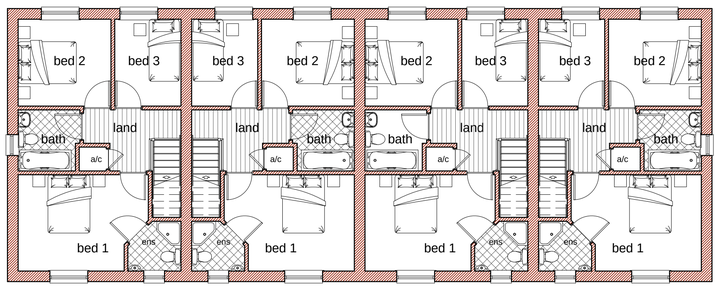

First Floor Plan

0 1 2 3 4 metres

Scale: 1:100

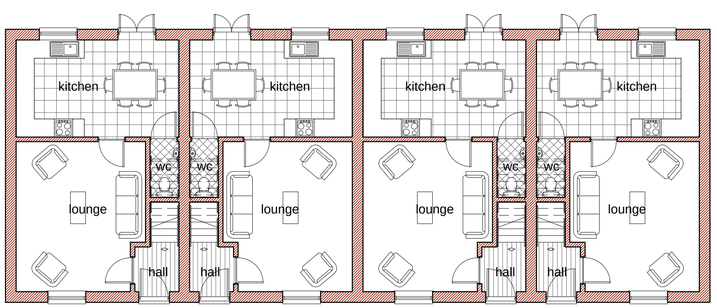

Ground Floor Plan

0 1 2 3 4 metres


Scale: 1:100

ELEVATION KEY

Indicates brickwork

Indicates glazing

Indicates roof tiles

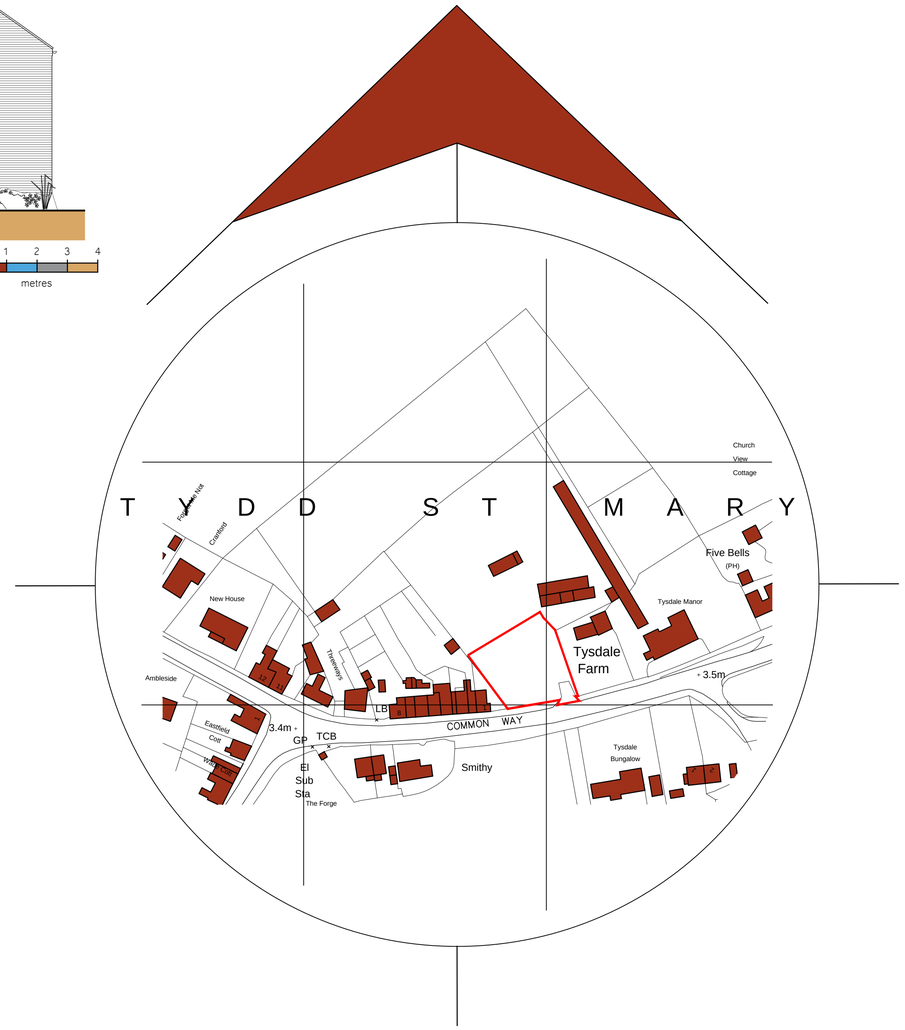

Location Plan

0 10 20 30 40 metres

Scale: 1:1250

General Notes

1. This drawing shall not be scaled, figured dimensions only to be used.
2. All dimensions are shown in 'mm' unless otherwise stated.
3. The contractor, sub-contractors and suppliers must verify all dimensions on site prior to the commencement of any work.
4. This drawing is to be read in conjunction with all relevant engineers and specialist sub-contractors drawings and specifications.
5. Any discrepancies are to be brought to the designers attention.

SWANN EDWARDS ARCHITECTURE

Swann Edwards Architecture Limited, Fen Road, Guyhirn, Wisbech, Cambs. PE13 4AA

t 01945 450694 e info@swannedwards.co.uk w www.swannedwards.co.uk

Job Title
Proposed Residential Development
Tysdale Barns, Common Way
Tydd St Mary
for: Mr M Mallett & Mr P Wood

Date: April 2018

Scale: As Shown

Sheet Size: A1

Drawing Title
Planning Drawing

Job No.: SE-947

Drawn by: JRB

Dwg No.: 10

Revision:

Swann Edwards Architecture Limited ©