©
-McLINTOCK-

The material contained in this plot has been reproduced from Ordnance Survey digital map data with the permission of the Controller of Her Majesty's Stationery Office.

©Crown copyright.


OS License no : LA079413

SOUTH HOLLAND DISTRICT COUNCIL


HOUSING AND PLANNING SERVICES DEPARTMENT

Council Offices,
Priory Road,
Spalding,
Lincolnshire,
PE11 2XE


Telephone: (01775) 761161
Fax: (01775) 710772

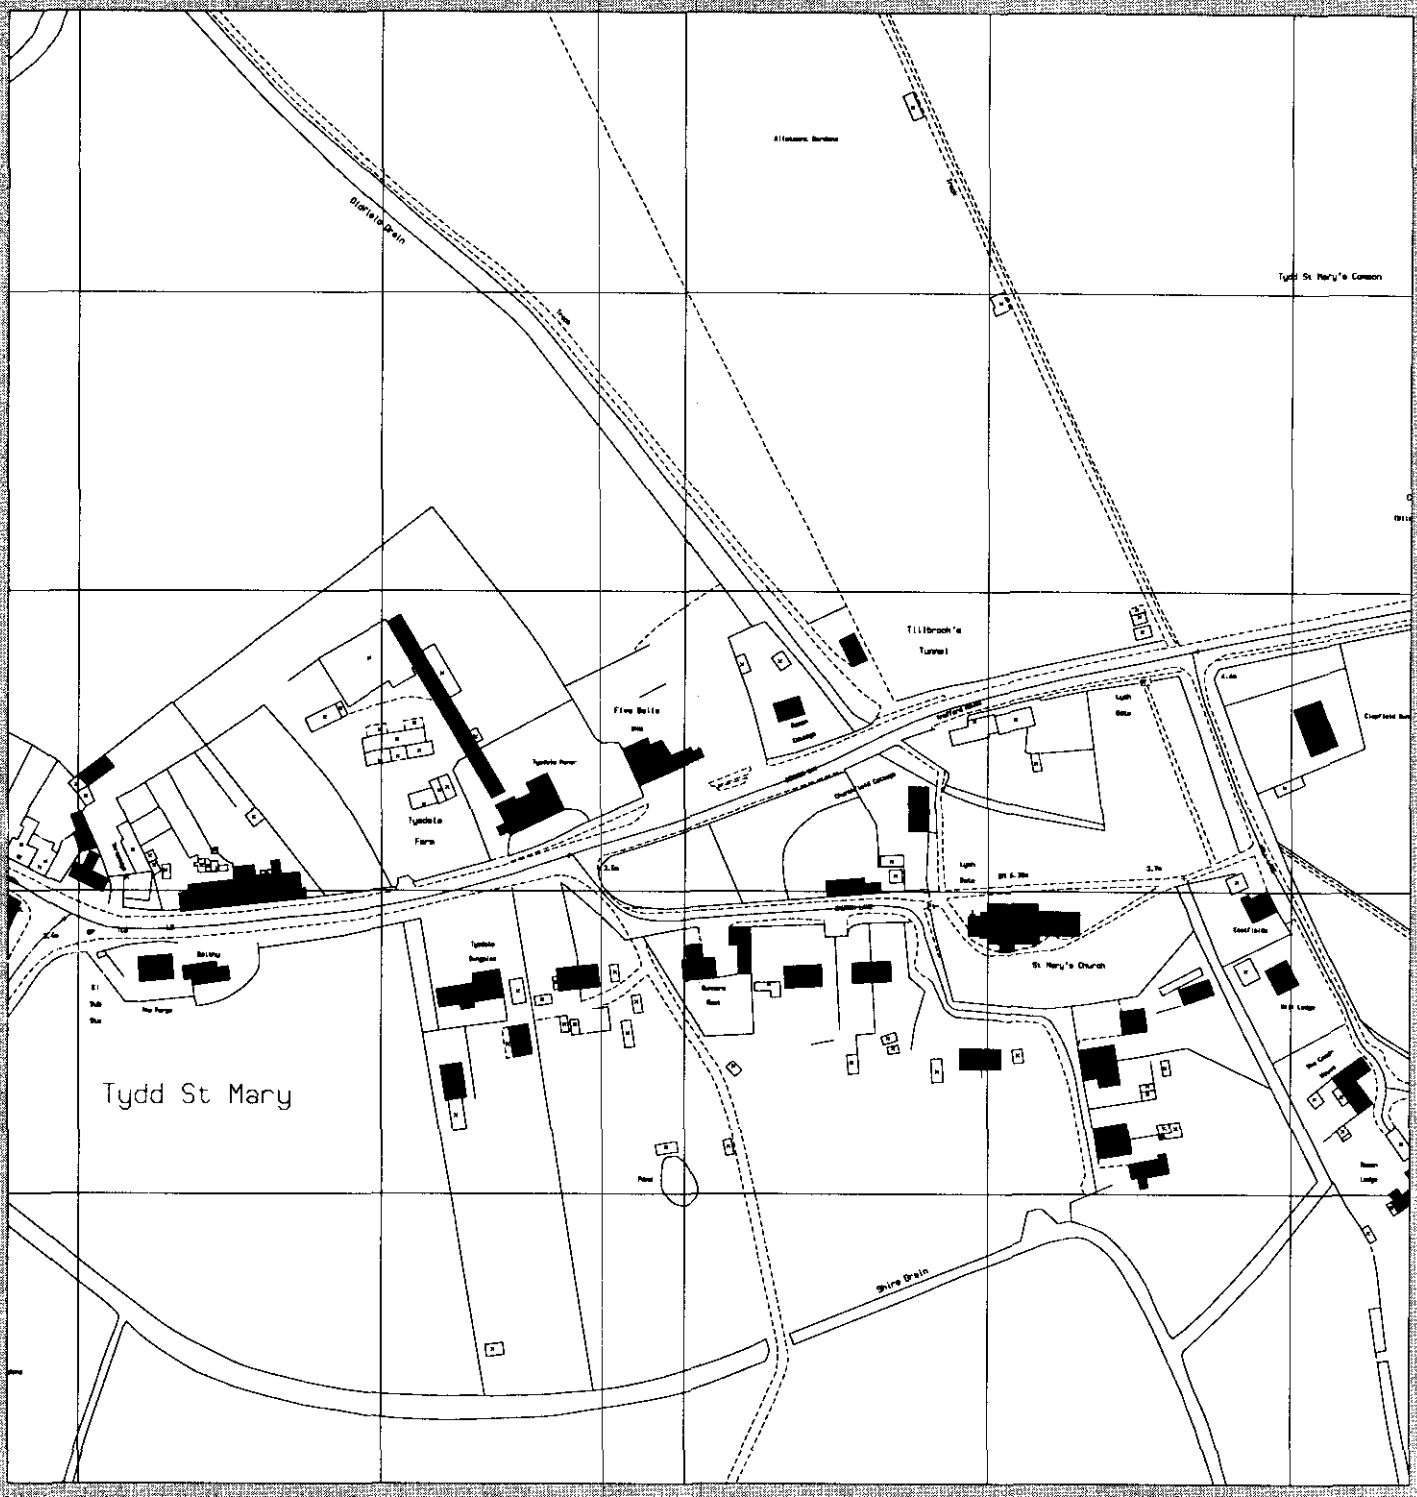


Ref: 0564/96.

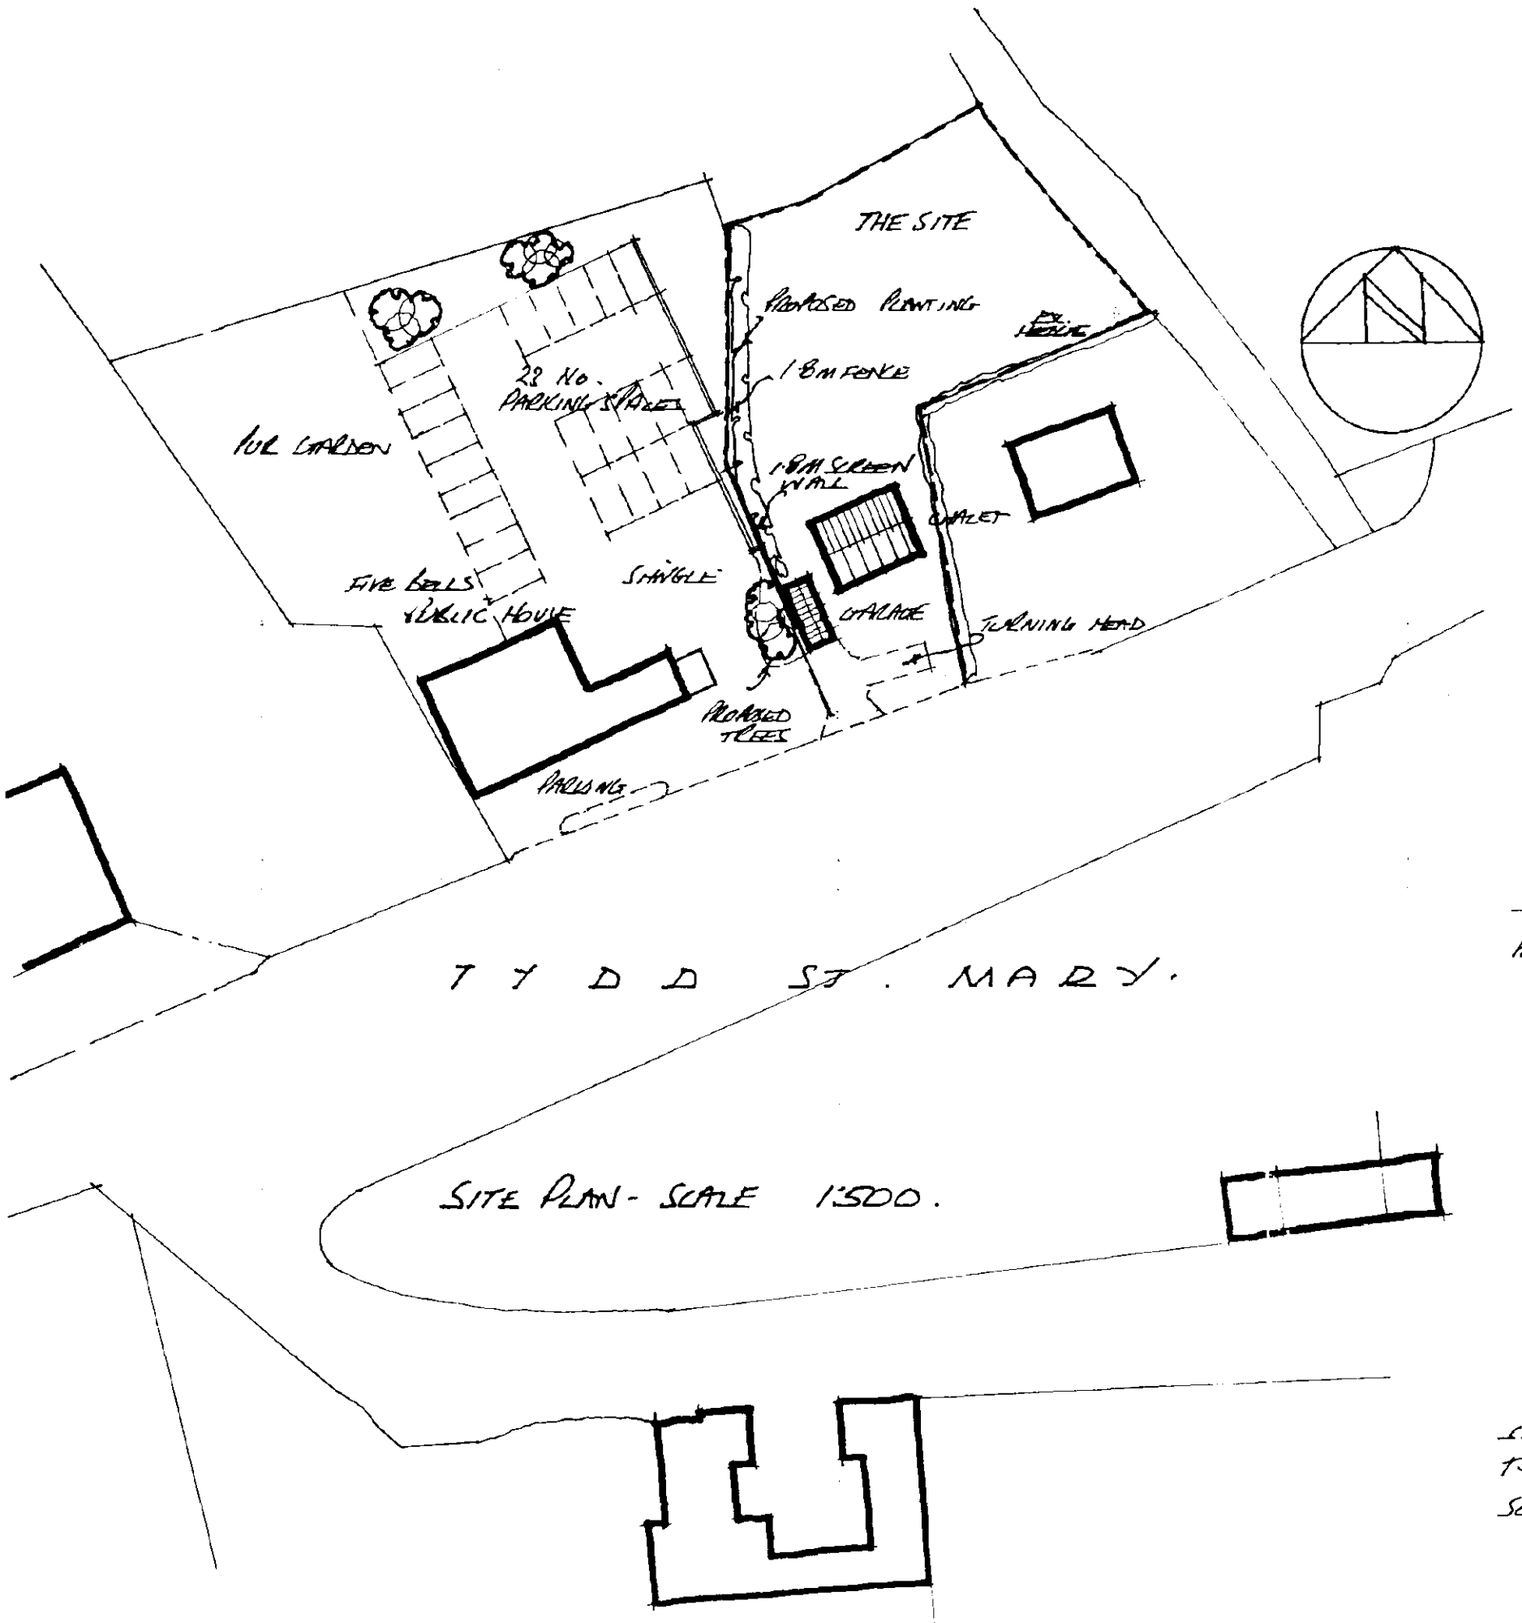


SITE PLAN - SCALE 1:500.

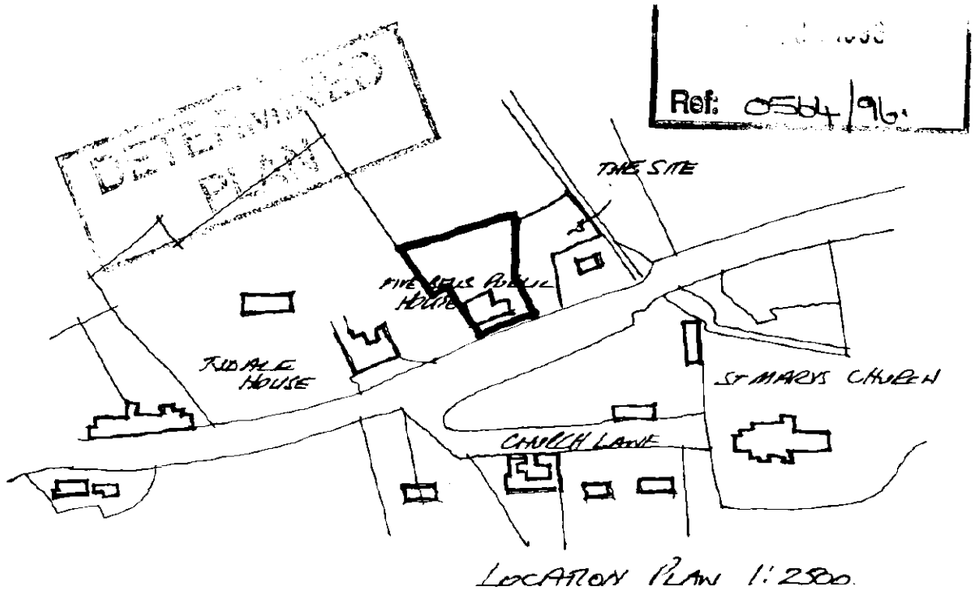

LOCATION PLAN 1:2500.

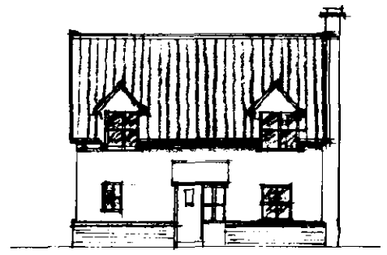

FRONT

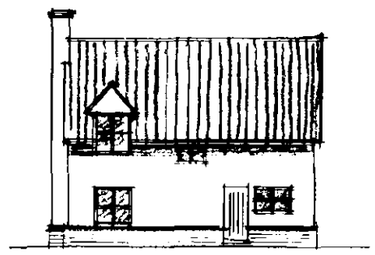

REAR.

SKETCH DWELLING.
TYPE - INDICATIVE ONLY.
SCALE APPROX 1:200.

Les Brown associates
planning & development consultancy

4 Church Street Old Catton
Norwich NR6 7DS.


TEL - FAX 01603 403186

PROJECT
LAND TO THE EAST OF
FIVE BELLS PUBLIC HOUSE
TYDD ST MARY
ERECTION OF DWELLING.


DRAWING
SKETCH LAYOUT/ELEVATIONS

SCALE	DATE	DRAWN
1:2500 1:500 & 1:200	JUNE 96.	


REF	DRAWING NUMBER
150	01

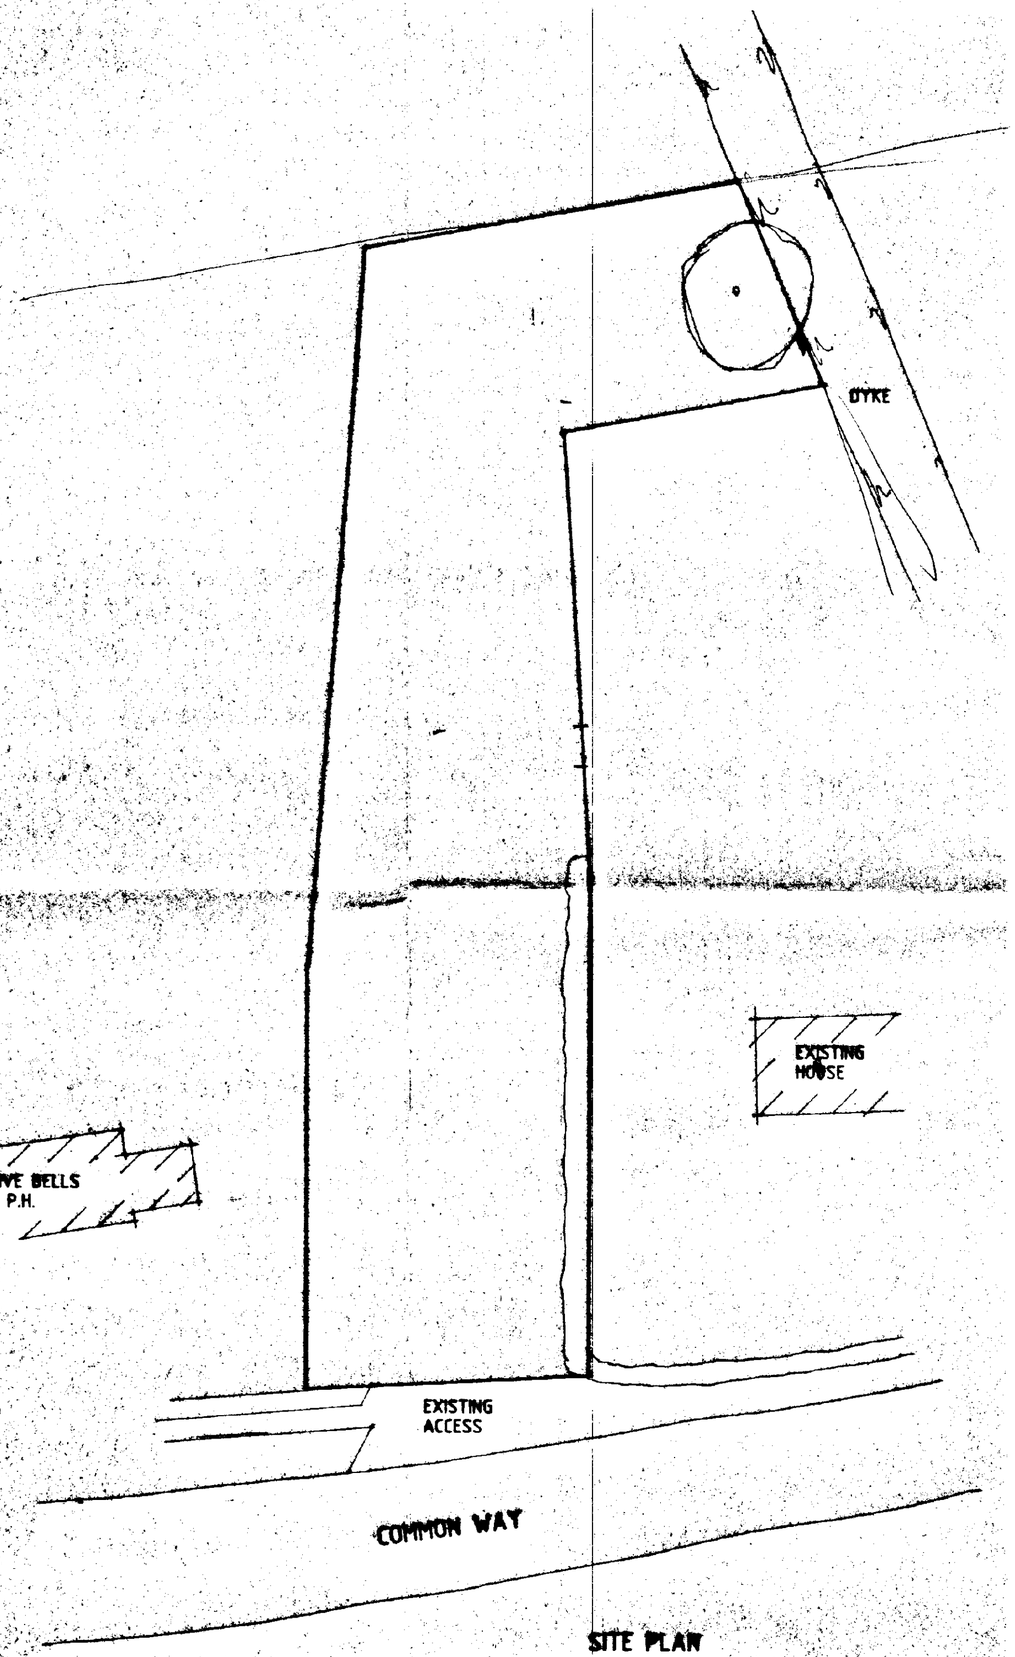

SITE PLAN

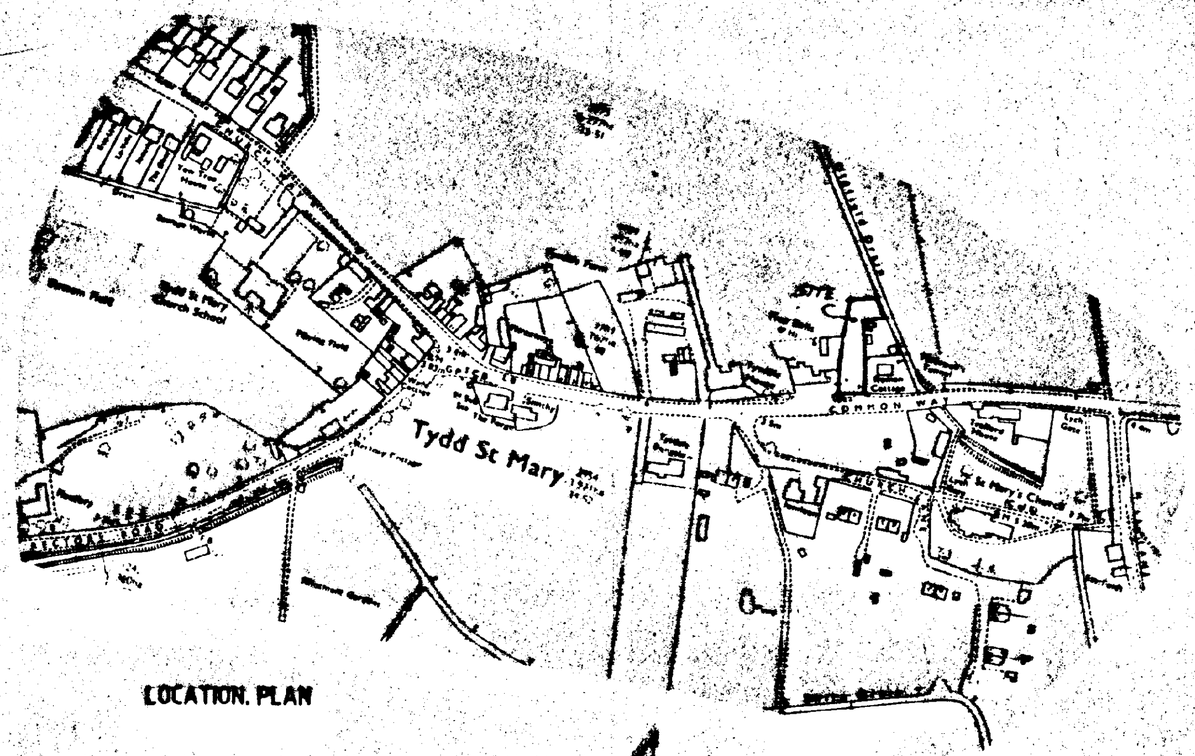

LOCATION. PLAN

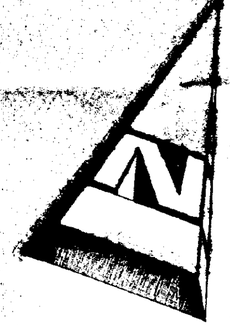

Do not scale from this drawing.

This drawing is copyright and may not be reproduced, copied, photographed or used for any purpose other than that for which it is issued without written permission from Messrs. Status Design.

The General Contractor is to check all dimensions on site and report discrepancies to the Architect.

All details shown on this drawing are based upon typical site conditions related to the area. No responsibility can be accepted for abnormal conditions unless reported to the Architects so that design amendments may be considered.

Please note: This drawing is not a conveyance drawing.

Construction work is to be carried out with due regard to the Construction(Design and Management) Regulations 1994 (CDM) and the Health and Safety at Work, etc. Act 1974 (HSW Act).

DESIGN Status

CONSULTANTS IN ARCHITECTURE & PLANNING

PROPOSED HOUSE ADJACENT FIVE BELLS P.H., COMMON WAY, TYDD ST. MARY FOR

MR. P. CULLEN

1:200 1:2500	771942/1
MARCH-97	B.GILHAM.

2 Edinburgh Walk, Holbeach,
Spalding, Lincs. PE12 7AP.
Tel: 01406 424343 Fax: 01406 490702