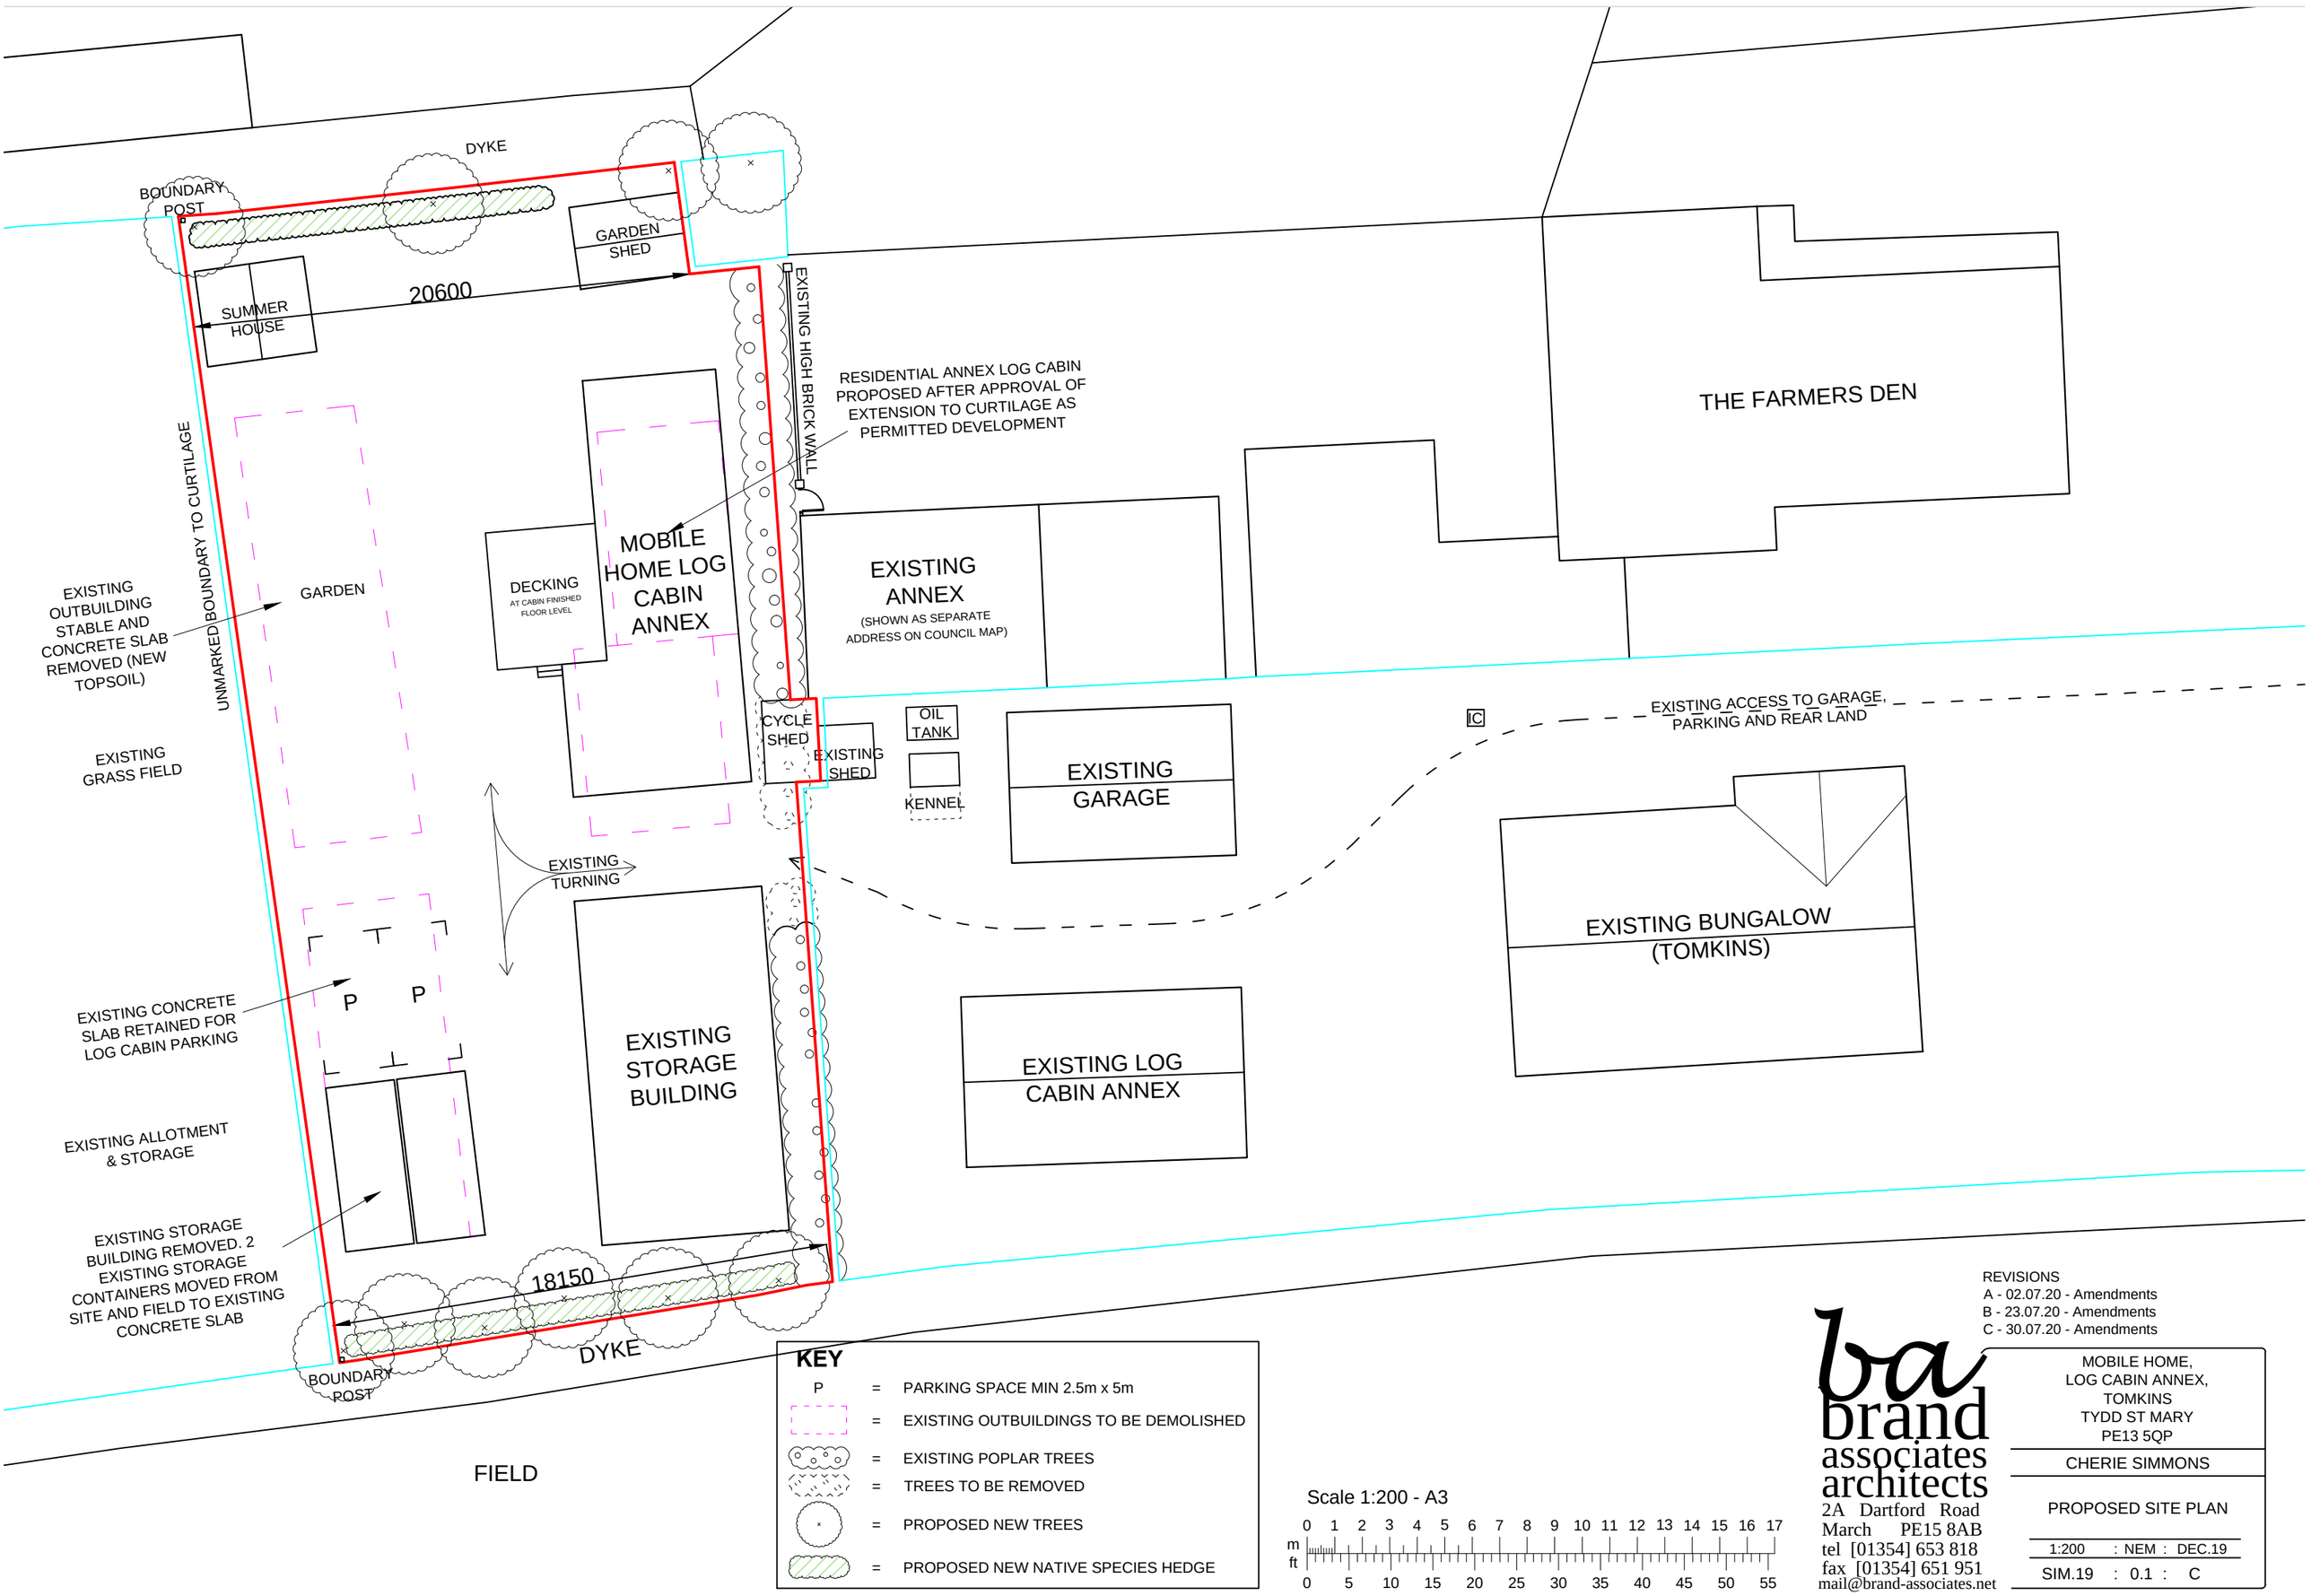


KEY

P	=	PARKING SPACE MIN 2.5m x 5m
	=	EXISTING OUTBUILDINGS TO BE DEMOLISHED
	=	EXISTING POPLAR TREES
	=	TREES TO BE REMOVED
	=	PROPOSED NEW TREES
	=	PROPOSED NEW NATIVE SPECIES HEDGE

Scale 1:200 - A3

m 0 1 2 3 4 5 6 7 8 9 10 11 12 13 14 15 16 17

ft 0 5 10 15 20 25 30 35 40 45 50 55

REVISIONS
A - 02.07.20 - Amendments
B - 23.07.20 - Amendments
C - 30.07.20 - Amendments

brand associates architects
2A Dartford Road
March PE15 8AB
tel [01354] 653 818
fax [01354] 651 951
mail@brand-associates.net

MOBILE HOME,
LOG CABIN ANNEX,
TOMKINS
TYDD ST MARY
PE13 5QP

CHERIE SIMMONS

PROPOSED SITE PLAN

1:200 : NEM : DEC.19

SIM.19 : 0.1 : C