
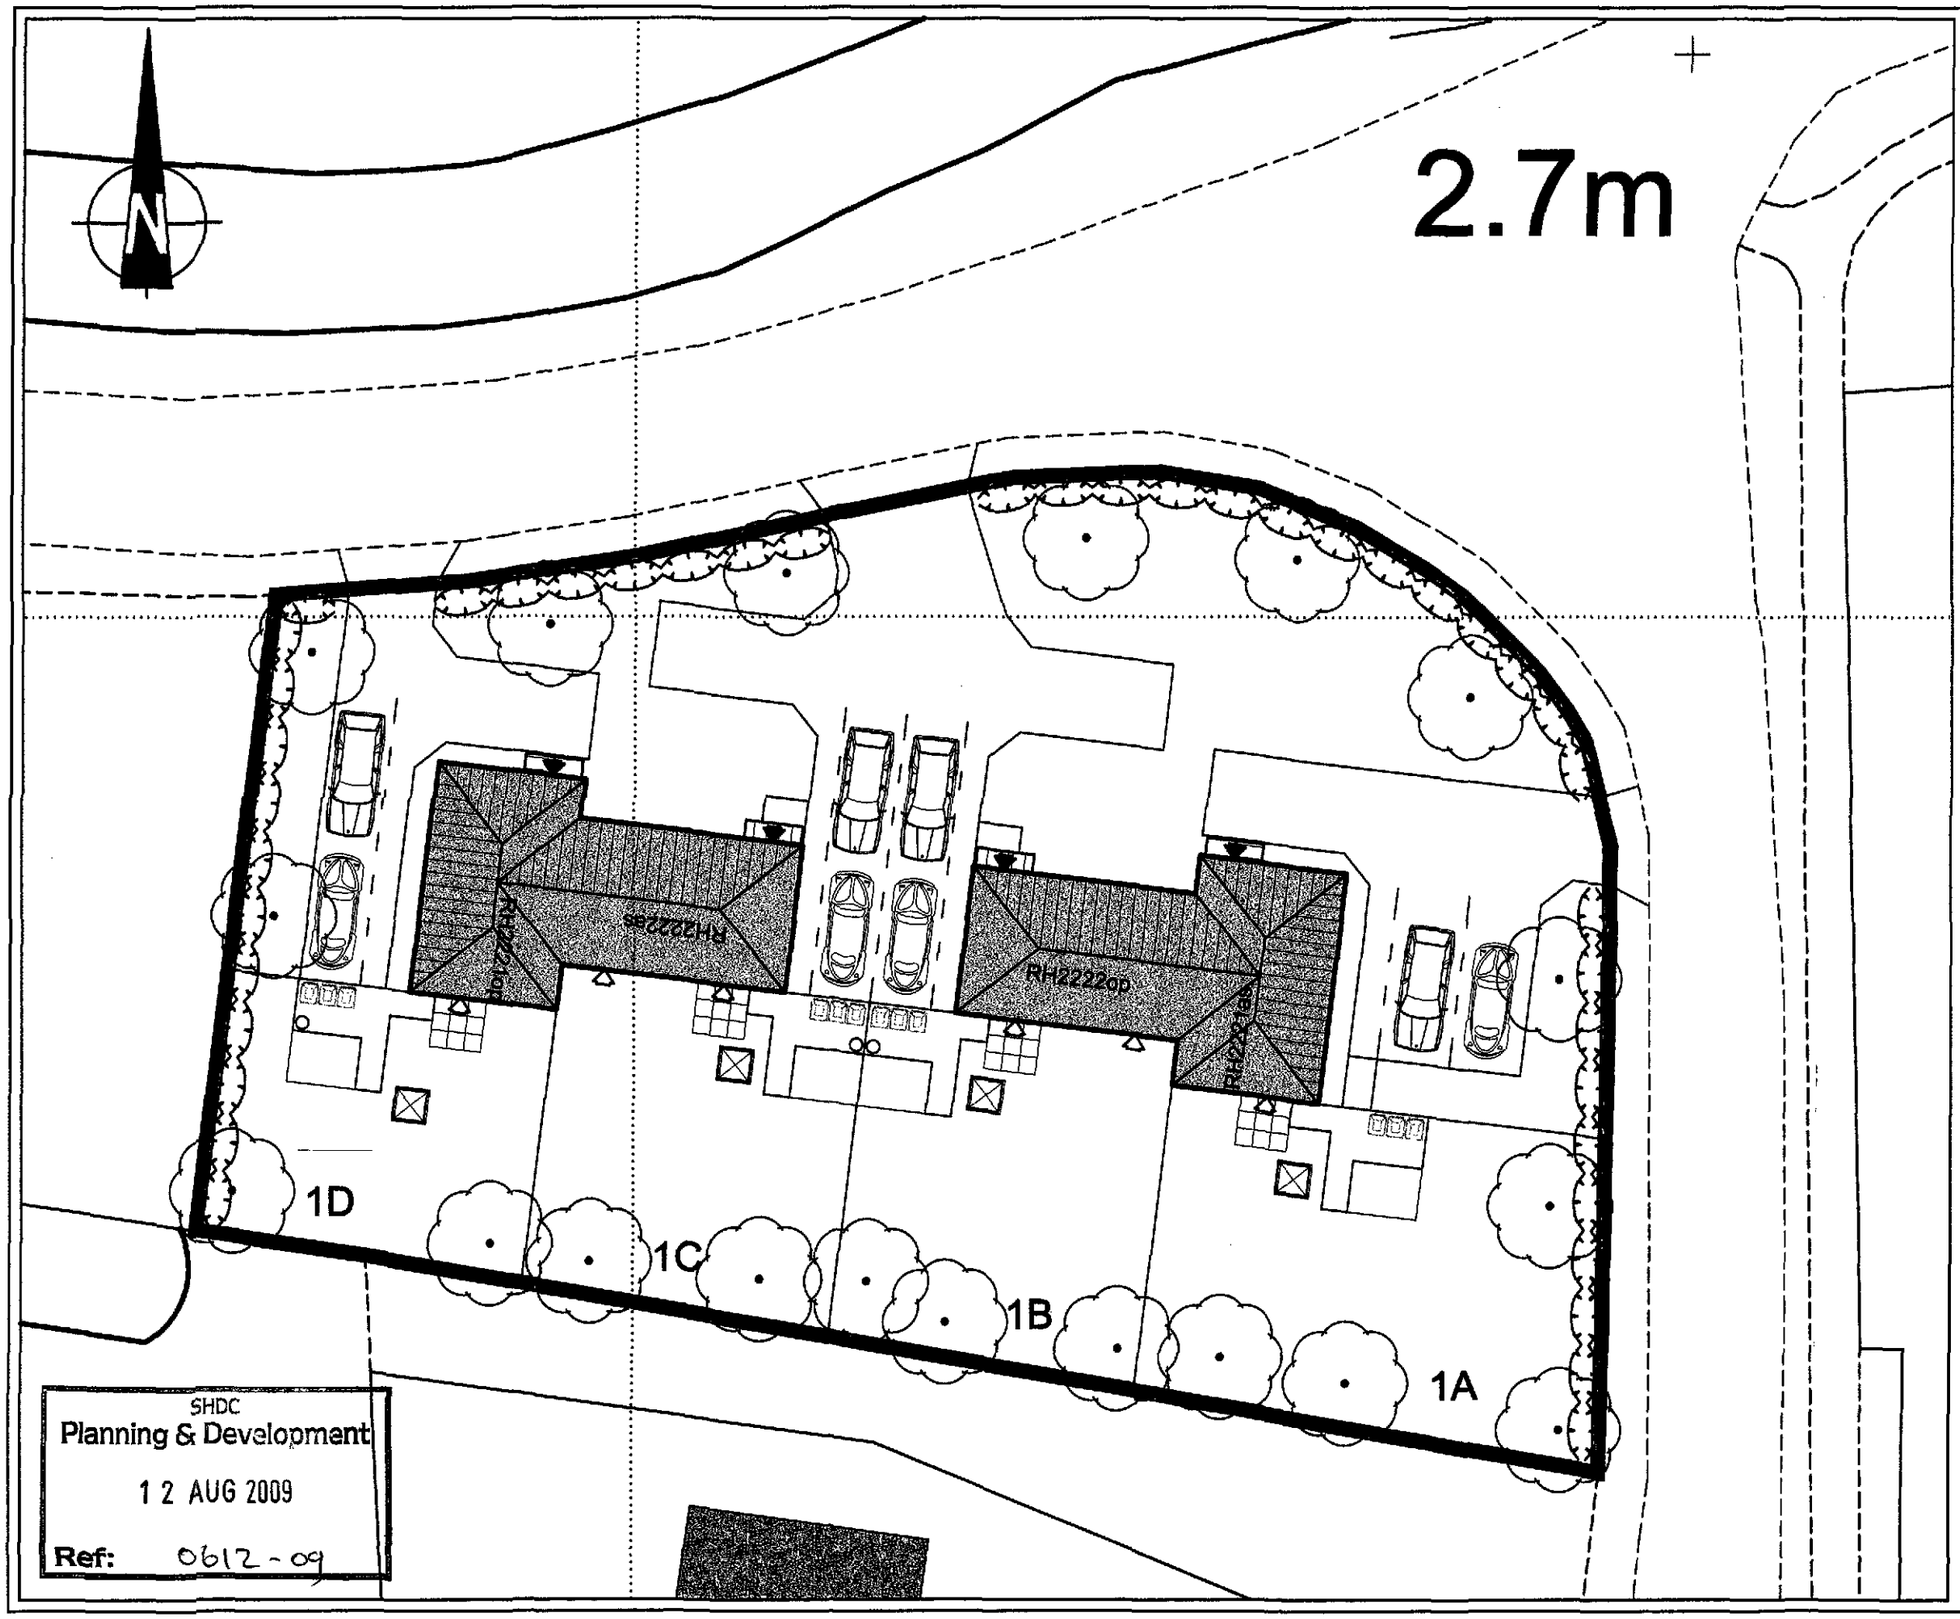


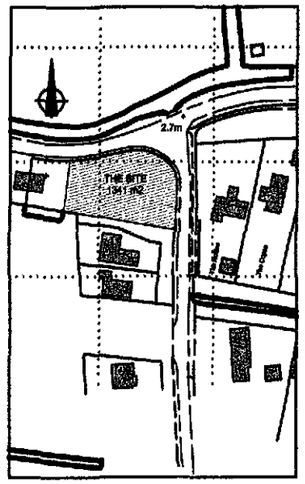

LOCATION PLAN 1:2500

HOUSE TYPE SCHEDULE	
RH2221 - 2b4p house (726 sqft)	2
RH2222 - 2b4p house (726 sqft)	2
Total	4

FILE COPY

Revisions:

Louise Michele Cooper - Architect
11 Main Street
Lyddington
Rutland
LE15 9LR

Tel/Fax 01572 820185
Mobile 07985 943743

Client:
F E Peacock

Title:
Land adjacent to No. 1
Drawdyke
Tydd St. Mary

Drawing:
Site Plan

Scale:	Sheet Size:	Date:	Drawn:
1:200	A3	07/08/09	LMC

Drawing Number: 202-SK-03 Rev:

Do not scale off or measure from this drawing.
All discrepancies should be reported to the architects. This drawing should be read in conjunction with the specification and standard details.
All intellectual property rights are the copy right of Louise M Cooper RIBA ©

SHDC
Planning & Development
12 AUG 2009
Ref: 0612-09