


Existing Site Plan 1:500



Proposed Site Plan 1:500

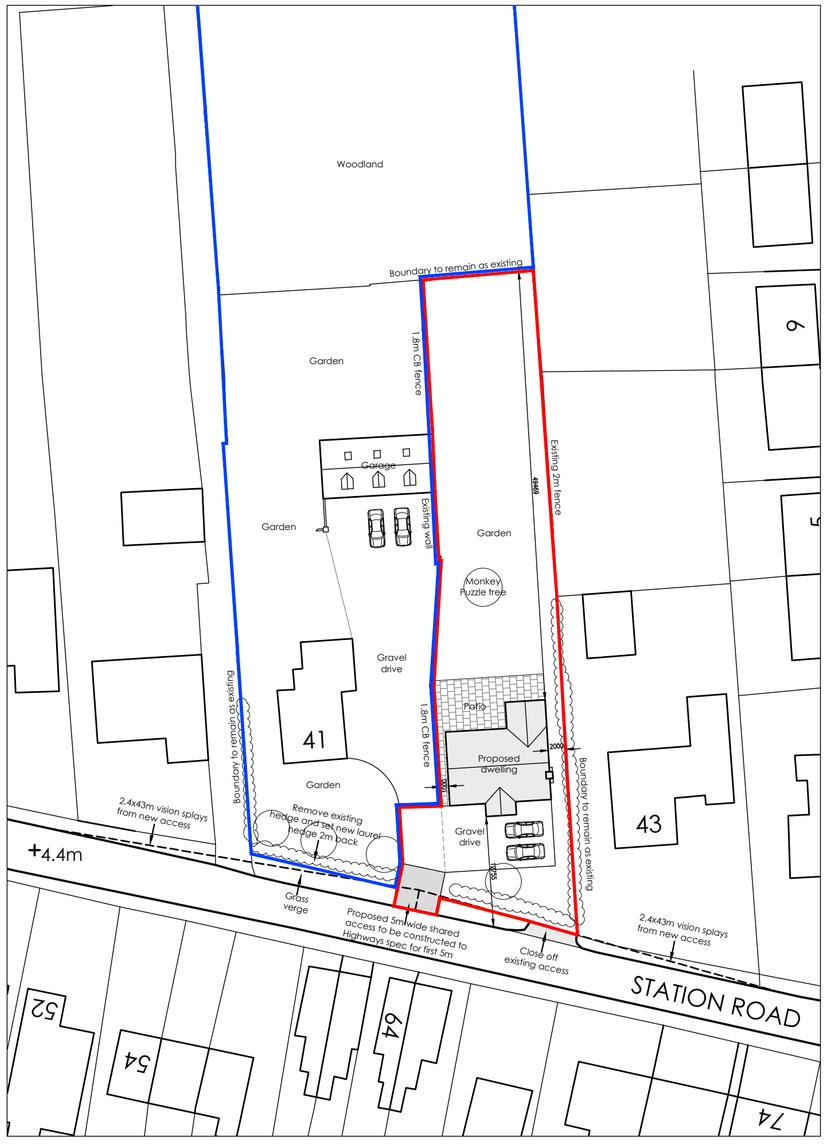

Location Plan 1:250

N

Peter Humphrey Associates
ARCHITECTURAL DESIGN AND BUILDING

PROJECT
Proposed Dwelling
Land adj. No.41
Station Road
Tydd Gote
PE13 5QA

DRAWING TITLE
PLANNING DRAWING 2

DATE June 20 SCALE AS SHOWN JOB No. 6176/02

DO NOT SCALE FROM THIS DRAWING

COPYRIGHT: THIS DRAWING MUST NOT BE ISSUED, LOANED OR COPIED
WITHOUT THE CONSENT OF PETER HUMPHREY ASSOCIATES

Peter Humphrey Associates
ARCHITECTURAL DESIGN AND BUILDING
TELEPHONE 01945 466 966
FAX 01945 466 433
E-MAIL: info@peterhumphrey.co.uk
31 OLD MARKET WISBECH CAMBS PE13 1NB

Fenland District Council
Building Design Awards
Building Excellence in Fenland
Category Winner 2008