


Location Plan 0 12.5 25 37.5 50 metres

Scale: 1:2500

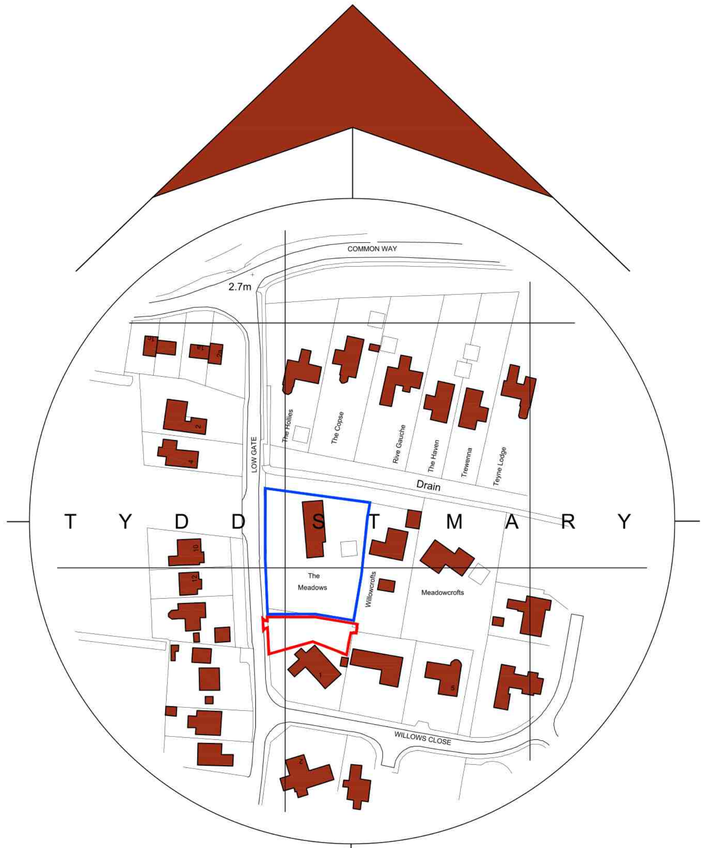

Indicative Site Plan 0 2 4 6 8 metres

Scale: 1:200

General Notes

1. All dimensions are shown in 'mm' unless otherwise stated.
2. The contractor, sub-contractors and suppliers must verify all dimensions on site prior to the commencement of any work.
3. This drawing is to be read in conjunction with all relevant engineers and specialist sub-contractors drawings and specifications.
4. Any discrepancies are to be brought to the designers attention.
5. This drawing shall not be scaled, figured dimensions only to be used.

SITE PLAN KEY

- Indicates trees and hedges
- Approximate location of tree root protection areas
- Indicates neighboring properties (from ordinance survey location plan)
- Indicates host property
- Indicates Site Boundary
- Indicates site access points
- Indicates potential location of new dwelling

Status

PLANNING

SWANN EDWARDS ARCHITECTURE
PART OF Collective BUILT ENVIRONMENT COLLECTIVE

Swann Edwards Architecture Limited, Black Barn, Fen Road, Guyhirn, Wisbech, Cambs, PE13 4AA
t 01945 450694 e info@swannedwards.co.uk w www.swannedwards.co.uk

Job Title: Proposed New Dwelling, The Meadows, Low Gate, Tydd St Mary, for Mrs Shea	Date: June 2025	Drawn by: RS	Checked by: SP
Drawing Title: Outline Planning Drawing, Site and Location Plans	Job No.: SE-2323	Sheet Size: A1	
	Dwg No.: PP1000	Revision: B	

Swann Edwards Architecture Limited ©