


Location Plan 0 12.5 25 37.5 50 metres

Scale: 1:2500

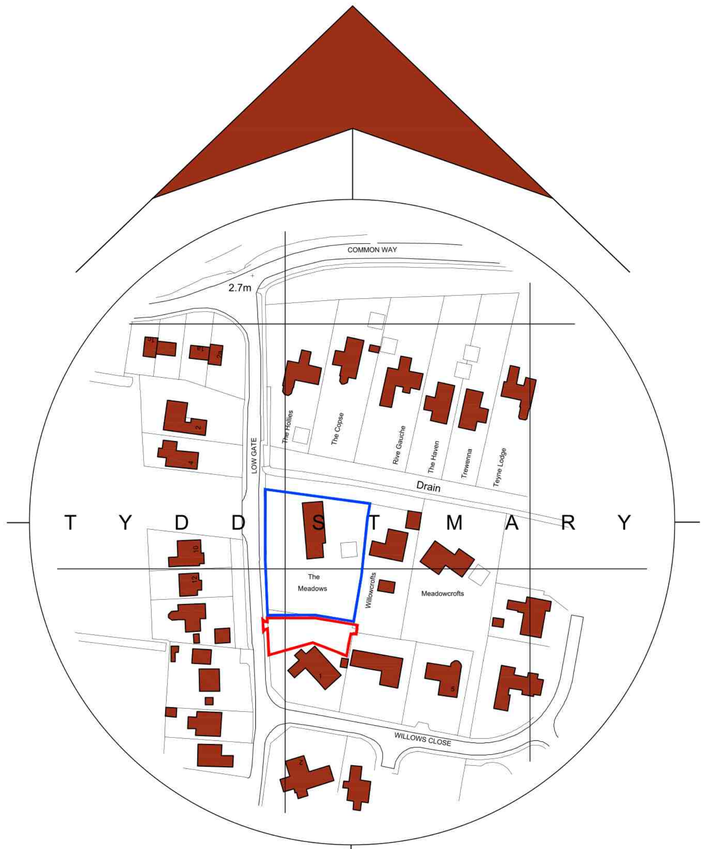

Site Plan Showing Site Access 0 2 4 6 8 metres

Scale: 1:200

General Notes

1. All dimensions are shown in 'mm' unless otherwise stated.
2. The contractor, sub-contractors and suppliers must verify all dimensions on site prior to the commencement of any work.
3. This drawing is to be read in conjunction with all relevant engineers and specialist sub-contractors drawings and specifications.
4. Any discrepancies are to be brought to the designers attention.
5. This drawing shall not be scaled, figured dimensions only to be used.

SITE PLAN KEY

- Indicates trees and hedges
- Approximate location of tree root protection areas
- Indicates neighboring properties (from ordinance survey location plan)
- Indicates host property
- Indicates Site Boundary
- Indicates site access points

Status

PLANNING

SWANN EDWARDS ARCHITECTURE

PART OF Collective BUILT ENVIRONMENT COLLECTIVE

Swann Edwards Architecture Limited, Black Barn, Fen Road, Guyhirn, Wisbech, Cambs. PE13 4AA
t 01945 450694 e info@swannedwards.co.uk w www.swannedwards.co.uk

Job Title
Proposed New Dwelling
The Meadows, Low Gate
Tydd St Mary
for Mrs Shea

Date: September 2025

Drawn by: RS

Checked by: SP

Drawing Title
Outline Planning Drawing
Site and Location Plans

Job No.: SE-2323

Sheet Size: A1

Dwg No.: PP1001

Revision: A

Swann Edwards Architecture Limited ©