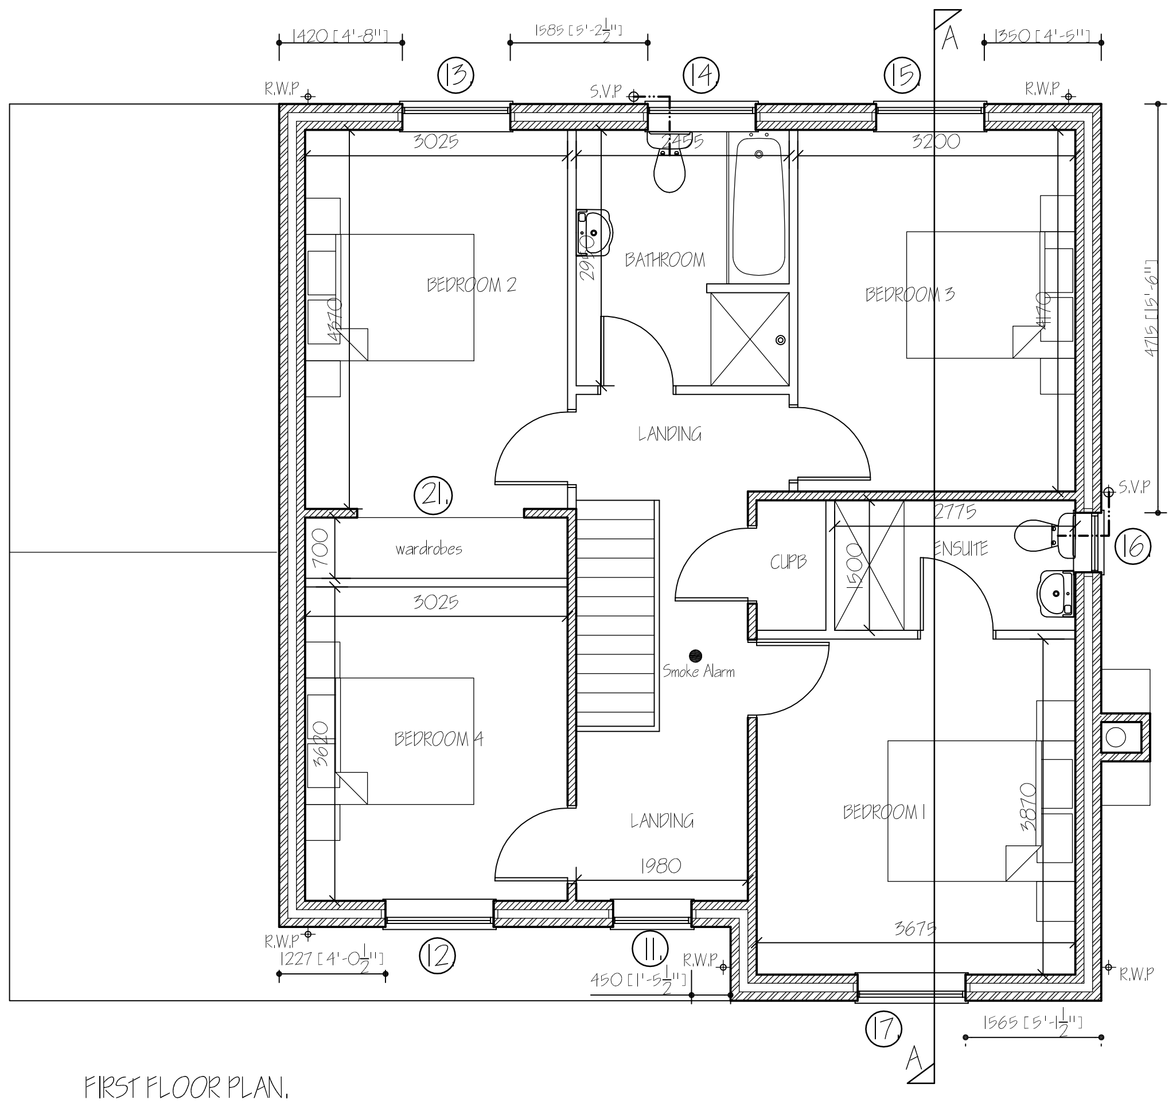

FIRST FLOOR PLAN.

SIDE ELEVATION

REAR ELEVATION

FRONT ELEVATION

SIDE ELEVATION

Concrete Block Association Details:-

Detail Reference	Description
E1 H1 TERM +	Steel lintel
E4 CBA-314	Window Sill
E4 CBA-315	Window Jamb
E5 CBA-301	Ground Floor (normal)
E6 CBA-306	Intermediate Timber Floor
E10 CBA-308	Eaves (insulation at ceiling level)
E12 CBA-310	Gable (insulation at ceiling level)
E16 CBA-316	Corner (normal)
E17 CBA-317	Corner (inverted)
CBA-E20-TA5	Exposed Floor (normal)
CBA-E21-TA2	Exposed Floor (inverted)

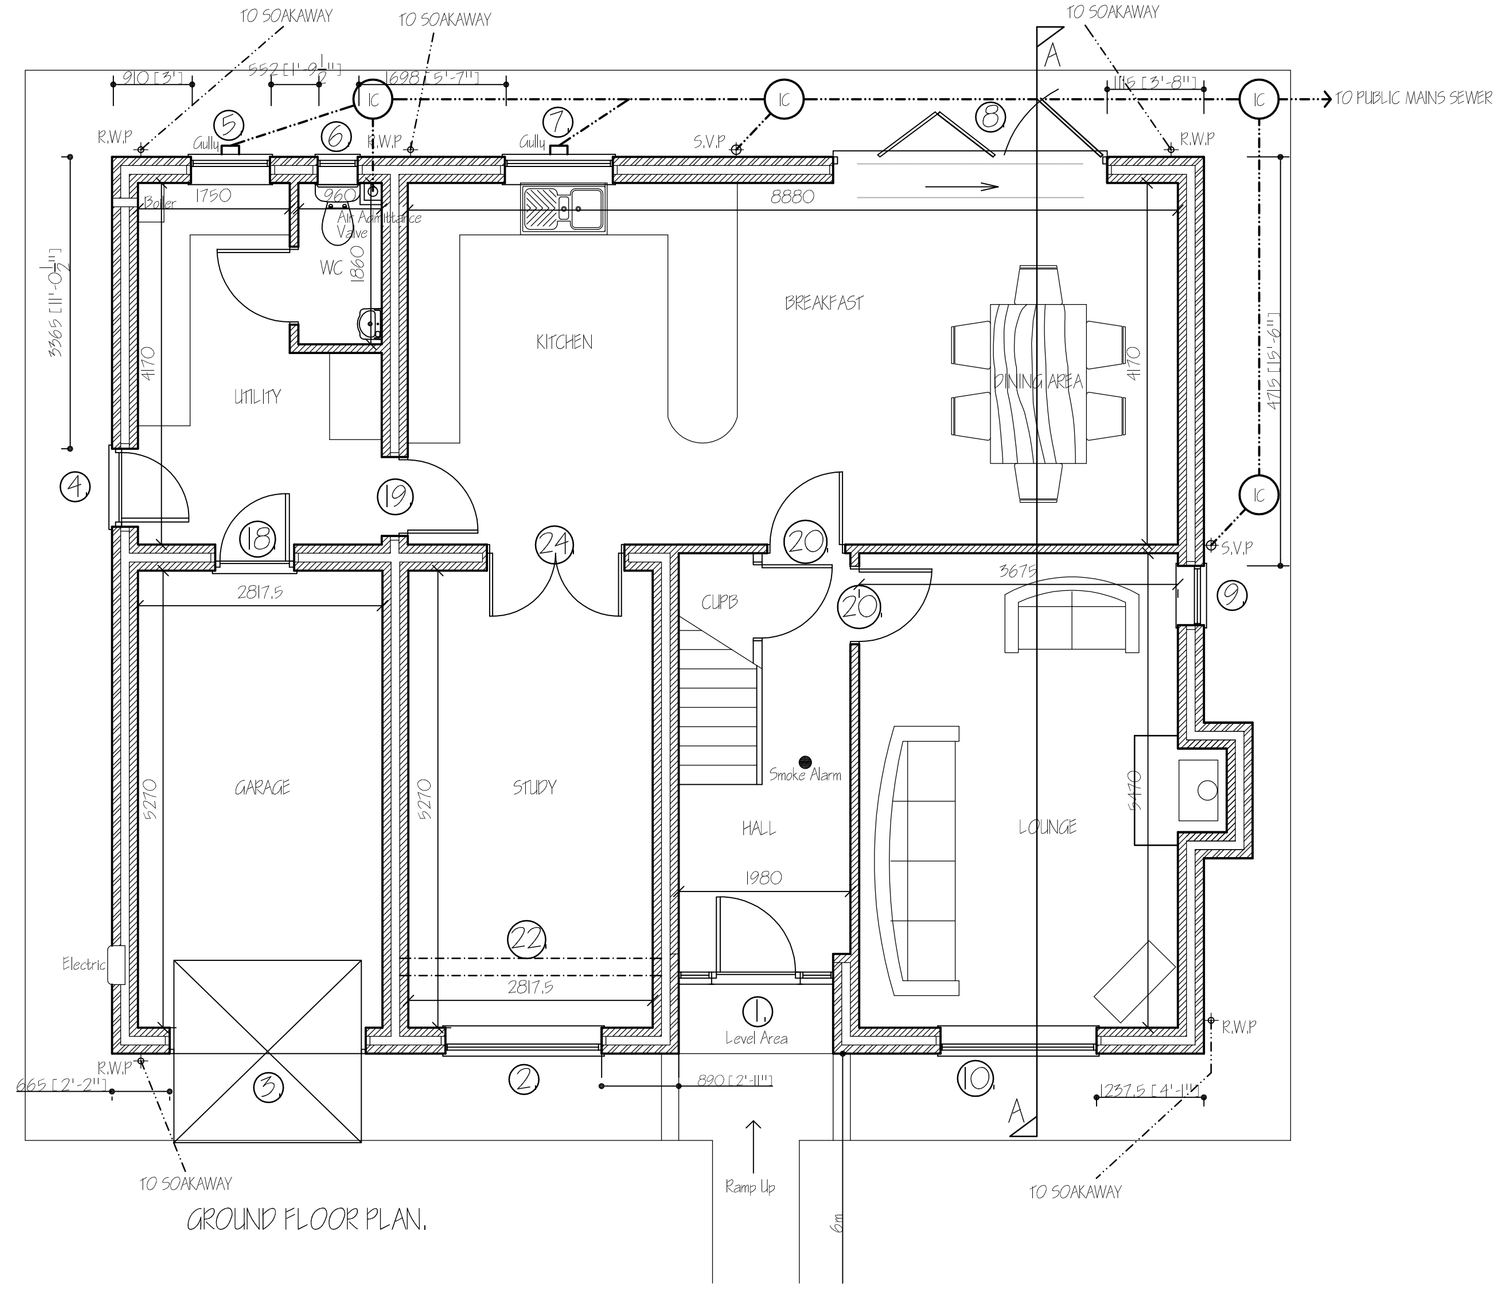

GROUND FLOOR PLAN.

New Opening schedule: -

Ref	Openina Description	Openina Size	Lintel Type	Lintel Length	Secure Door & Window
1	Entrance Door 2 No. UPVC Screens	1022.5w x 2100h 378w x 2100h	Kaystone HT/HD 100	2100mm	Yes
2	UPVC Window (Egress Window)	1810w x 1350h	Kaystone HT/HD 100	2250mm	Yes
3	Steel Garage Door	2286w x 2250h	Kaystone HD/HD 100	2700mm	
4	UPVC Door	910w x 2100h	Kaystone HT/S 100	1350mm	Yes
5	UPVC Window	910w x 1050h	Kaystone HT/S 100	1350mm	Yes
6	UPVC Window	460w x 1050h	Kaystone HT/S 100	900mm	Yes
7	UPVC Window	1245w x 1050h	Kaystone HT/S 100	1650mm	Yes
8	Bi-Fold Doors	3160w x 2100h	Kaystone HT/HD 100	3600mm	Yes
9	UPVC Window	685w x 1350h	Kaystone HT/S 100	1050mm	Yes
10	UPVC Window	1810w x 1350h	Kaystone HT/HD 100	2250mm	Yes
11	UPVC Window	910w x 1200h	Kaystone HT/HD 100	1350mm	Yes
12	UPVC Window (Egress Window)	1245w x 1200h	Kaystone HT/HD 100	1650mm	Yes
13	UPVC Window (Egress Window)	1245w x 1200h	Kaystone HT/HD 100	1650mm	
14	UPVC Window	1245w x 1050h	Kaystone HT/HD 100	1650mm	
15	UPVC Window (Egress Window)	1245w x 1200h	Kaystone HT/HD 100	1650mm	
16	UPVC Window	685w x 1050h	Kaystone HT/S 100	1050mm	
17	UPVC Window (Egress Window)	1810w x 1200h	Kaystone HT/HD 100	2250mm	
18	Internal Door Openina (30 Minute) Smoke and Fire seals - self closer 100mm step down into the garage	910w x 2100h	Kaystone HT/S 100	1350mm	Yes
19	Internal Door Openina	910w x 2100h	Kaystone HD/BOX 100	1350mm	
20	Internal Door Openina	910w x 2100h	Kaystone HD/BOX 100	1350mm	
21	Internal Openina	1922.5w x 2100h	Kaystone HD/BOX 100	2250mm	
22	Cavity Wall Support	2817.5w x 210Oh	2 No. 152 x 89 x 16 LB	3017.5mm	
~~23~~	~~Cavity Wall Support~~	~~4417.5w x 210Oh~~	~~2 No. 203 x 152 x 30 LB~~	~~4620mm~~	
24	Internal Door Openina	1585w x 1950h	Kaystone HT/HD 100	1950mm	

Domestic Ventilation Design Assessment for compliance with requirement F1 (1) of the Building Regulations 2010: -

Ref	Openina Description	Room Description	Minimum Ventilator Required	Ventilator Positions	Ventilators Per Position	Background Ventilation (mm2)	Total Required Ventilation (mm2)
5	Window	Utility	2900	1	2	2900	5000
6	Window	WC	2900	1	1	2900	2900
7	Window	Kitchen	2900	1	2	5000	10000
8	Bi-Fold Doors	Dining Area	5000	1	3	5000	15000
9	Window	Lounge	5000	1	1	2900	2900
10	Window	Lounge	5000	1	3	5000	15000
11	Window	landing		1	2	2900	5000
12	Window	Bedroom 4	5000	1	2	5000	10000
13	Window	Bedroom 2	5000	1	2	5000	10000
14	Window	Bathroom	2500	1	2	5000	10000
15	Window	Bedroom 3	5000	1	2	5000	10000
16	Window	Bedroom 1	5000	1	1	2900	2900
17	Window	Bedroom 1	5000	1	2	5000	10000
2	Window	Study	5000	1	3	5000	15000
					Total Ventilator EA provided to meet whole house dwelling background Ventilation Compliance		122.500

E	CLIENTS AMENDMENTS - PURCHASER	AUG '2020.
D	VENTILATION CHART ADDED.	APR '19.
C	BUILDING REGULATIONS & PLANNING RE-APPLICATION	JAN '19.
B	PLOT 6 REMOVED	SEPT '18.
A	CLIENTS AMENDMENTS	AUG '18.
ref:	revision	date

G. R. MERCHANT LTD.
I.ENG AMICE FIWO

ARCHITECTURAL, STRUCTURAL AND LAND DRAINAGE CONSULTANTS

4 Wrights Mews
12A Park Road, Holbeach,
Spalding, Lincs. PE12 7EE
Tel: 01406 490800
Fax: 01406 425744
E-Mail: gr.merchant@btconnect.com

Project
RESIDENTIAL DEVELOPMENT.
off WORLDS END ROAD.
TYDD ST MARY.
LINCS. PE13 5QL.

Client
R K WILSON BUILDERS LTD.

Drawing
PLOT 2
FLOOR PLANS & ELEVATIONS

Job Ref.	Drawing No.
3372-18.	02E.
Date	**Drawn**
AUGUST '18.	S.J.D.

Scales
1/50. 1/100 (unless otherwise stated)

DO NOT SCALE FROM THIS DRAWING

This drawing is copyright and may not be altered, traced, photographed or used for any other purpose other than that for which it is issued. The General Contractor is to check all dimensions on site and report any discrepancies to the Architect. All details shown on this drawing including foundations are based upon typical site conditions related to the area. No responsibility can be accepted for abnormal conditions which may be discovered during construction unless reported to the Architect so that design amendments may be considered. Site soil surveys are recommended in respect of foundations to establish specific site conditions before foundation work is undertaken. This drawing is limited in the amount of information contained and does not purport to contain a full specification of the works. It is solely for the purpose of obtaining Planning / Building Regulation approval. This drawing must not be used as a contract document alone. The works will not be supervised or inspected on site by G R Merchant or any representative thereof. It is the client or their appointed agents responsibility to control workmanship, substitution of materials, adherence to specification, variations to contract etc. All materials to be new unless otherwise stated and all components and materials etc, to be used fitted and installed etc, in strict accordance with manufacturers instruction and relevant code of practice. Materials shall conform to appropriate British standard specification or BBA certificate or European code equivalent. The Employer / Client shall ensure that the selected contractor is conversant with and adopts all measures necessary to achieve compliance with Health and Safety legislation for the works. The Contractor shall be deemed to have allowed for all temporary works necessary to comply with the Construction Design and Management Regulations. An independent Planning Supervisor will be required. The works shall comprise of all that is shown on the drawing and details. Work that may not specifically be shown but may be reasonably inferred as necessary to carry out the works shall be deemed to be included. It is the plot / land owners responsibility to be aware of the Party Wall etc. Act 1996 when building in close proximity to adjoining neighbors boundaries.