




Existing Front Elevation 1:100

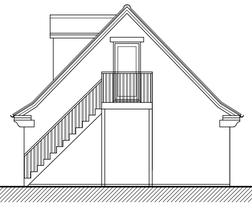


Existing Side Elevation 1:100

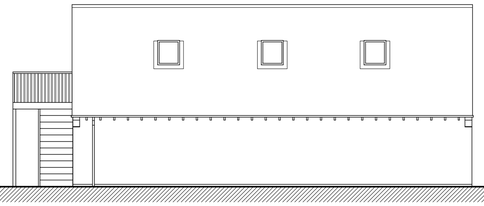


Existing Rear Elevation 1:100

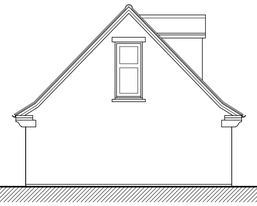

Existing Side Elevation 1:100

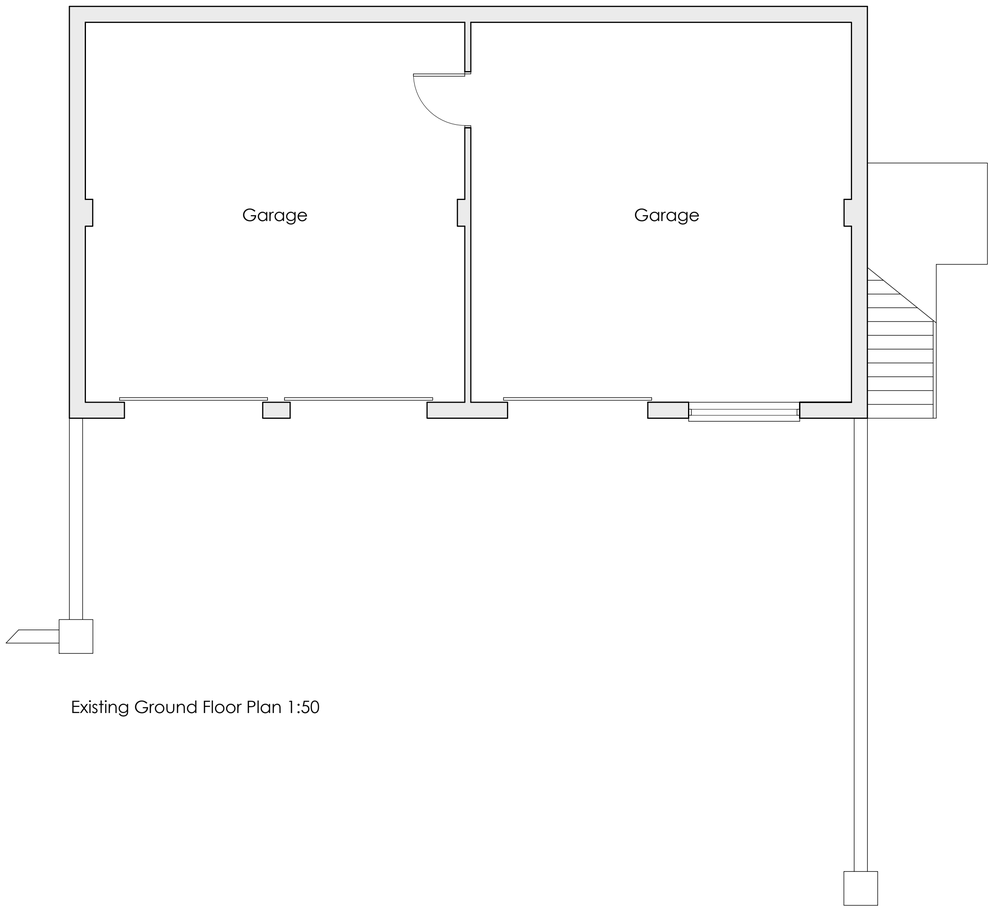


Existing Ground Floor Plan 1:50

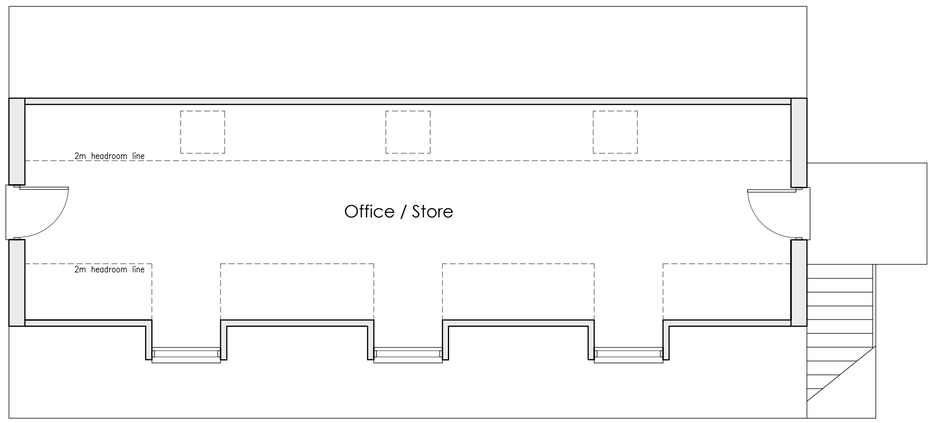


Existing First Floor Plan 1:50




Existing Site Plan 1:500

Peter Humphrey Associates
ARCHITECTURAL DESIGN AND BUILDING

PROJECT

Proposed Garage Conversion to Dwelling
No.41
Station Road
Tydd Gote
PE13 5QA

DRAWING TITLE

Existing

DATE June 20 SCALE AS SHOWN JOB No. 6176/02/01

DO NOT SCALE FROM THIS DRAWING

COPYRIGHT: THIS DRAWING MUST NOT BE ISSUED, LOANED OR COPIED WITHOUT THE CONSENT OF PETER HUMPHREY ASSOCIATES

Peter Humphrey Associates
ARCHITECTURAL DESIGN AND BUILDING
TELEPHONE 01945 466 966
FAX 01945 466 433
E-MAIL: info@peterhumphrey.co.uk
31 OLD MARKET WISBECH CAMBS PE13 1NB

Fenland District Council
Building Design Awards
Fenland Architecture in Fenland
Category Winner 2008

N