


Proposed Front Elevation 1:100


Proposed Side Elevation 1:100

Proposed Rear Elevation 1:100

Proposed Side Elevation 1:100

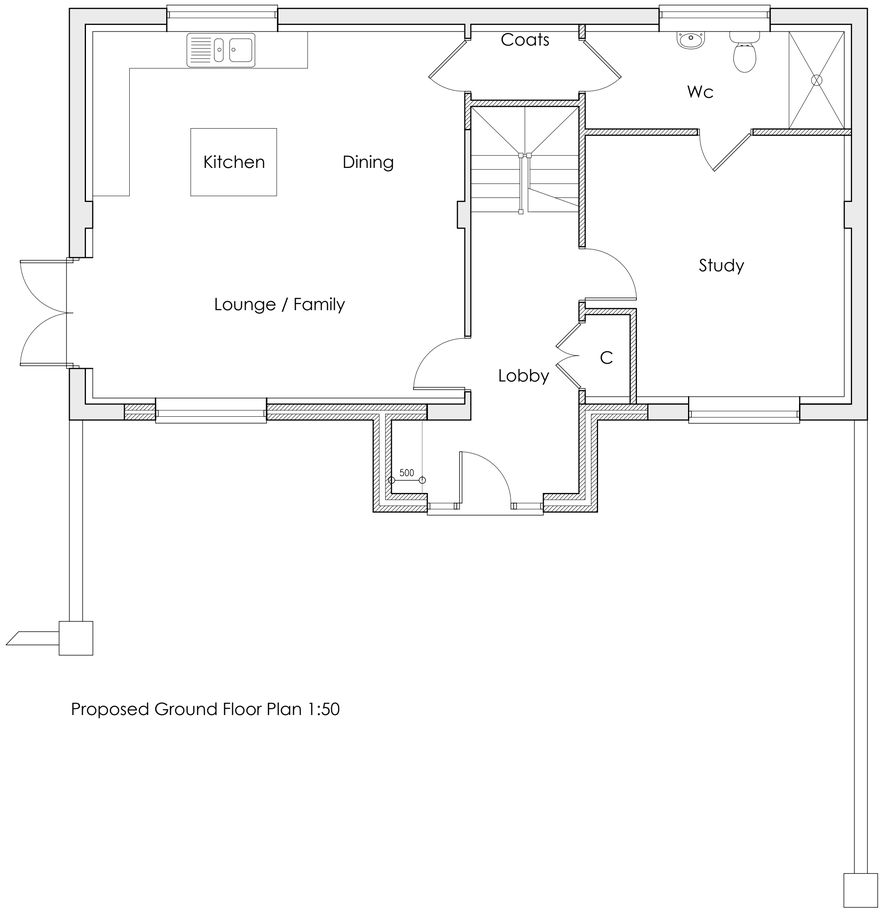


Proposed Ground Floor Plan 1:50

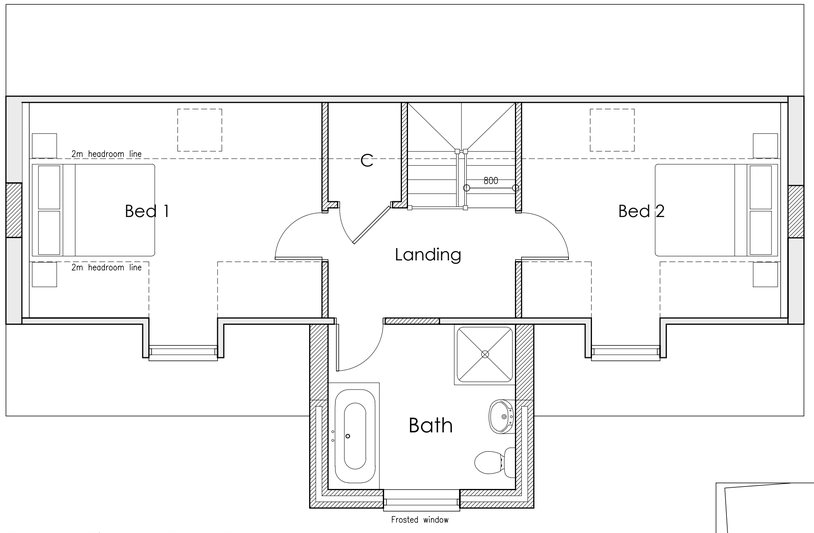


Proposed First Floor Plan 1:50



Location Plan 1:1250

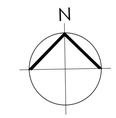

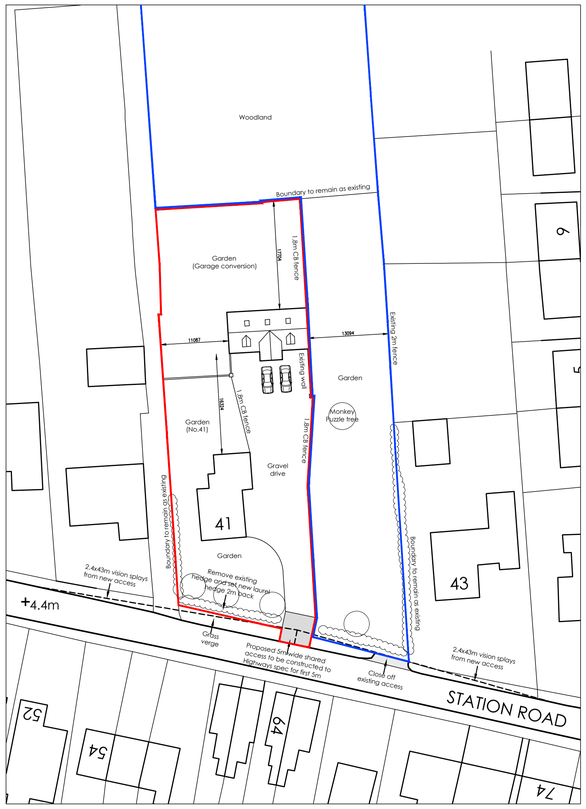

Proposed Site Plan 1:500

Peter Humphrey Associates
ARCHITECTURAL DESIGN AND BUILDING

PROJECT
Proposed Garage Conversion to Dwelling
No.41
Station Road
Tydd Gote
PE13 5QA

DRAWING TITLE
PROPOSED

DATE June 20 SCALE AS SHOWN JOB No. 6176/02/02B

DO NOT SCALE FROM THIS DRAWING

COPYRIGHT: THIS DRAWING MUST NOT BE ISSUED, LOANED OR COPIED WITHOUT THE CONSENT OF PETER HUMPHREY ASSOCIATES

Peter Humphrey Associates
ARCHITECTURAL DESIGN AND BUILDING
TELEPHONE 01945 466 966
FAX 01945 466 433
E-MAIL: info@peterhumphrey.co.uk
31 OLD MARKET WISBECH CAMBS PE13 1NB

Fenland District Council
Building Design Awards
Category Winner 2008