



Ground Floor Plan
Scale: 1:100

0 1 2 3 4
metres

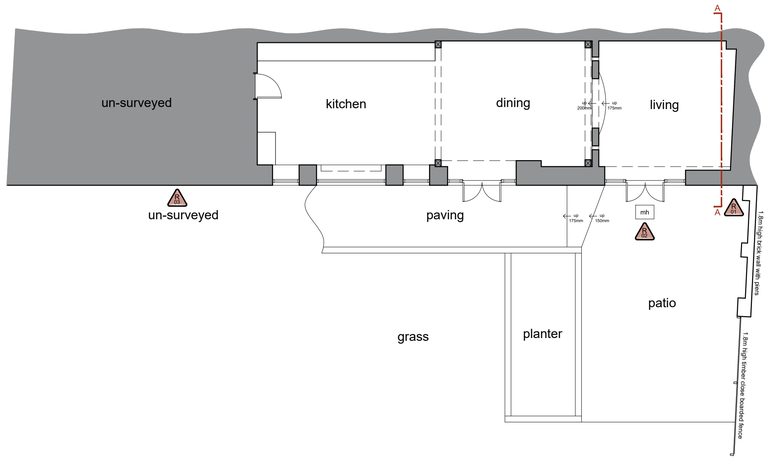

Front Elevation
Scale: 1:100

0 1 2 3 4
metres

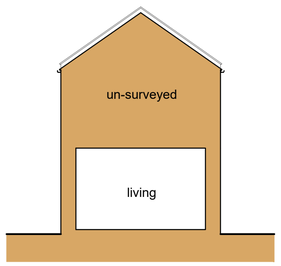


Section A-A
Scale: 1:100

0 1 2 3 4
metres


SITE PLAN KEY

- Indicates partially surveyed area of building
- Indicates buildings on site un-surveyed
- Indicates un-surveyed buildings on site taken from OS map
- Indicates site access
- Indicates site risks identified during survey

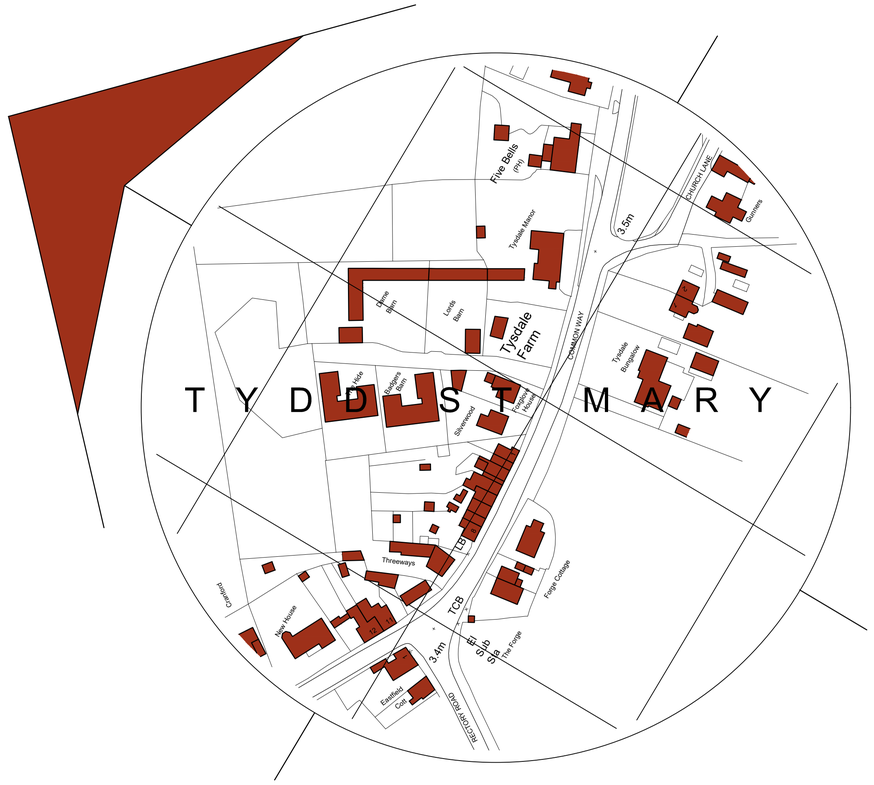

Location Plan
Scale: 1:1250

0 12.5 25 37.5 50
metres

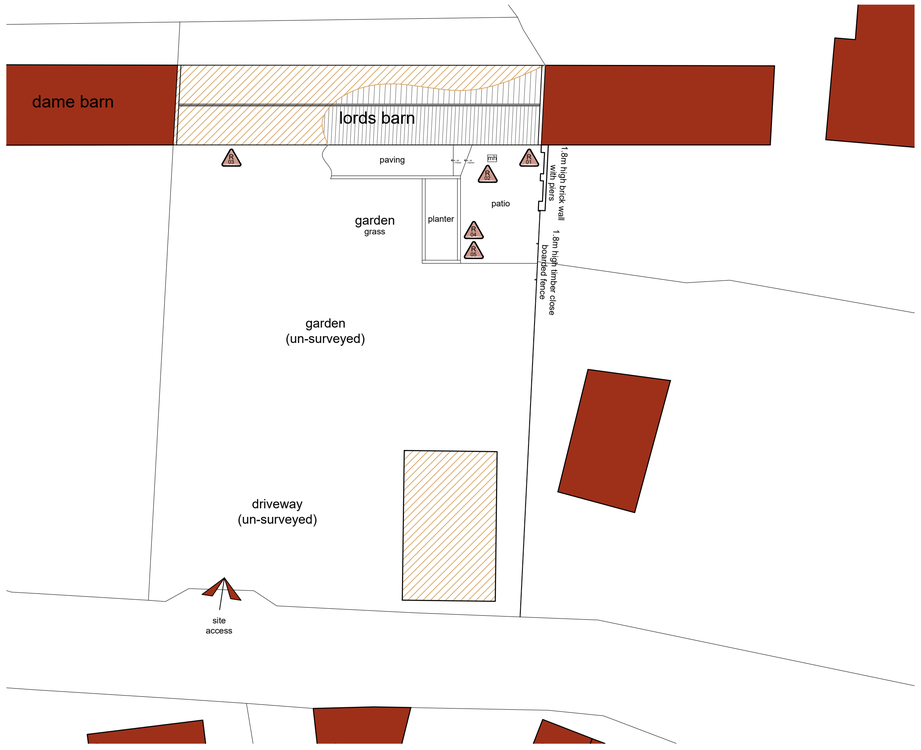

Site Plan
Scale: 1:200

0 2 4 6 8
metres

General Notes

1. All dimensions are shown in 'mm' unless otherwise stated.
2. The contractor, sub-contractors and suppliers must verify all dimensions on site prior to the commencement of any work.
3. This drawing is to be read in conjunction with all relevant engineers and specialist sub-contractors drawings and specifications.
4. Any discrepancies are to be brought to the designers attention.

SITE RISK NOTIFICATION KEY

To be used with reference to the accompanying Project Risk Register

R01	Boundary/party wall	R02	Man Holes
R03	Electric meter	R04	Unknown services
R05	Unknown contamination		

Status

AS EXISTING

SWANN EDWARDS ADDITION
PART OF Collective BUILT ENVIRONMENT COLLECTIVE

Swann Edwards Architecture Limited trading as Swann Edwards Addition,
Black Barn, Fen Road, Guyhirn, Wisbech, Cambs. PE13 4AA
t 01945 450694 e info@se-addition.co.uk w www.se-addition.co.uk

Job Title
Proposed Extension
Lords Barn, Common Way,
Tydd St Mary, Wisbech,
PE13 5QH

Drawing Title
Survey Drawing

Date: March 2025	Drawn by: SHe
	Checked by: G.E
Job No.: SE-2287A	Sheet Size: A1
Dwg No.: 100	Revision:

Swann Edwards Architecture Limited ©