



Ground Floor Plan
Scale: 1:100

0 1 2 3 4
metres

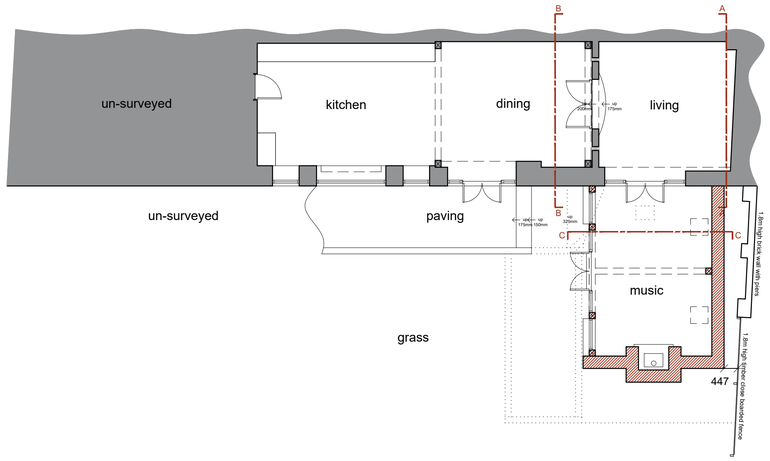


Front Elevation
Scale: 1:100

0 1 2 3 4
metres

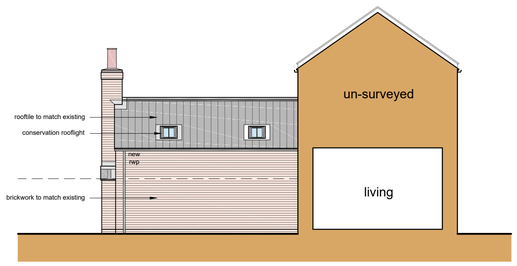


Section A-A
Scale: 1:100

0 1 2 3 4
metres

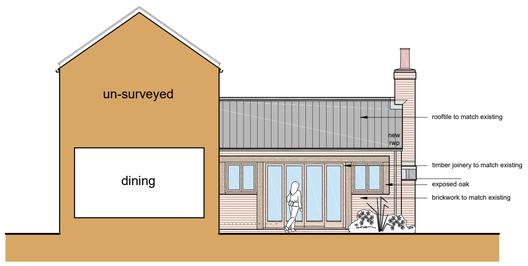

Section B-B
Scale: 1:100

0 1 2 3 4
metres

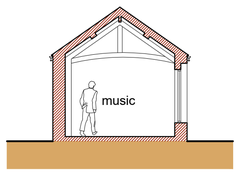

Section C-C
Scale: 1:100

0 1 2 3 4
metres

WALL KEY

Indicates existing walls

Indicates proposed walls

Indicates existing features to be demolished

SITE PLAN KEY

Indicates partially surveyed area of building


Indicates buildings on site un-surveyed

Indicates proposed extension

Indicates site access


Indicates un-surveyed buildings on site taken from OS map

Indicates existing features to be demolished

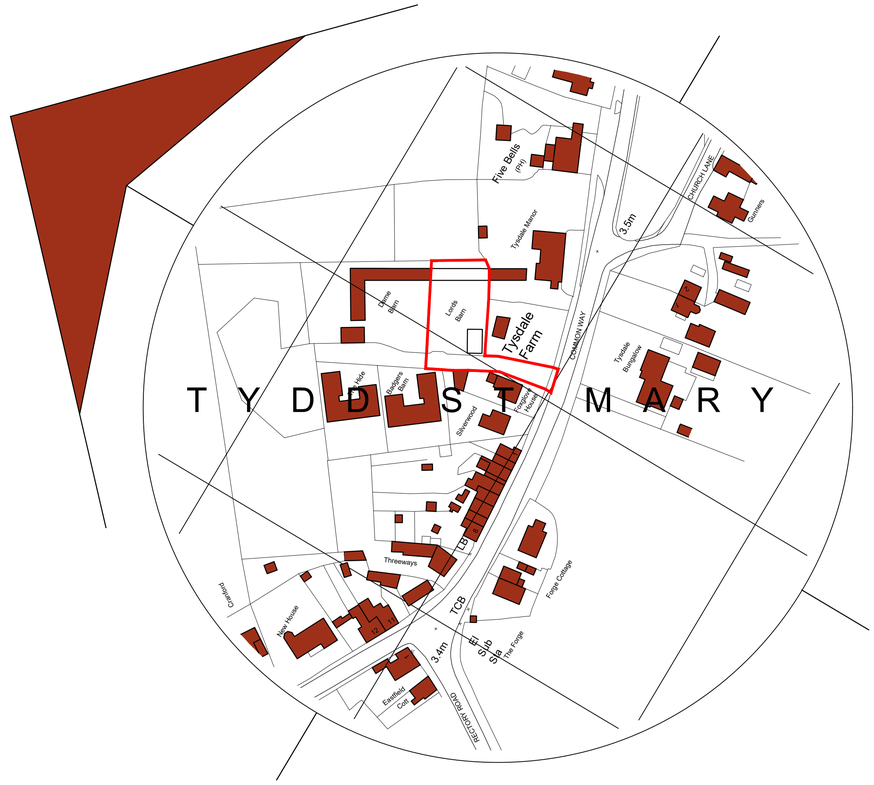

Location Plan
Scale: 1:1250

0 12.5 25 37.5 50
metres

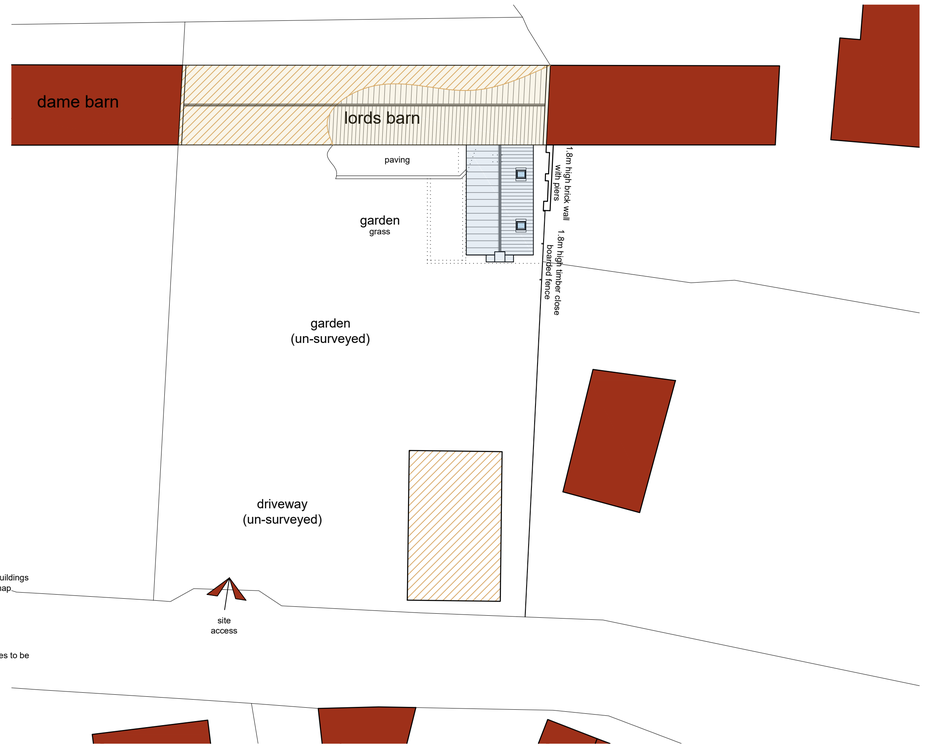

Site Plan
Scale: 1:200

0 2 4 6 8
metres

General Notes

1. All dimensions are shown in 'mm' unless otherwise stated.
2. The contractor, sub-contractors and suppliers must verify all dimensions on site prior to the commencement of any work.
3. This drawing is to be read in conjunction with all relevant engineers and specialist sub-contractors drawings and specifications.
4. Any discrepancies are to be brought to the designers attention.

Status

PLANNING

SWANN EDWARDS ADDITION
PART OF Collective BUILT ENVIRONMENT COLLECTIVE

Swann Edwards Architecture Limited trading as Swann Edwards Addition,
Black Barn, Fen Road, Guyhirn, Wisbech, Cambs, PE13 4AA
t 01945 450694 e info@se-addition.co.uk w www.se-addition.co.uk

Job Title
Proposed Extension
Lords Barn, Common Way,
Tydd St Mary, Wisbech,
PE13 5QH

Drawing Title
Planning Drawing

Date	Drawn by
June 2025	SHe
	Checked by G.E

Job No.	Sheet Size
SE-2287A	A1
Dwg No. PP1000	Revision

Swann Edwards Architecture Limited ©