

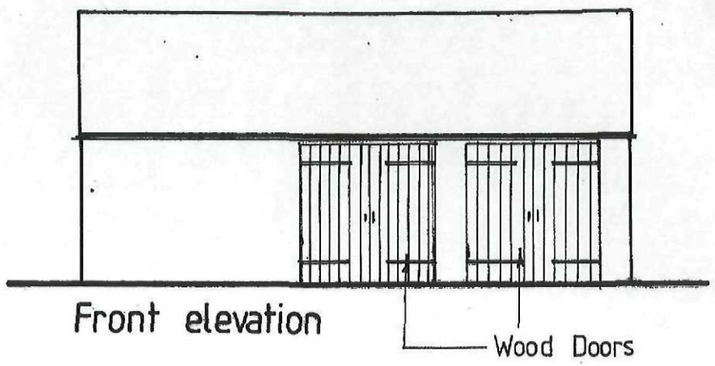



Front elevation

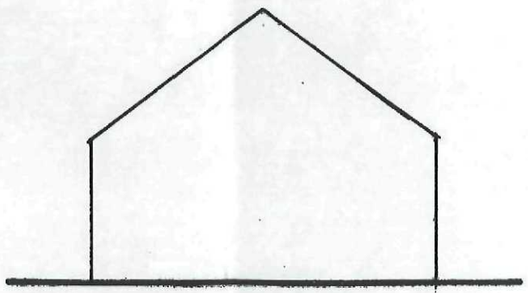

Side elevation

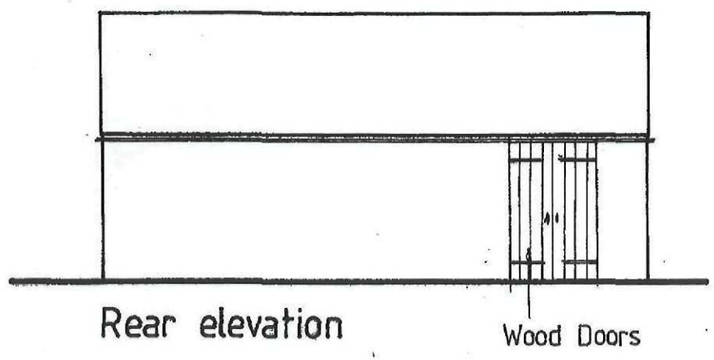

Rear elevation

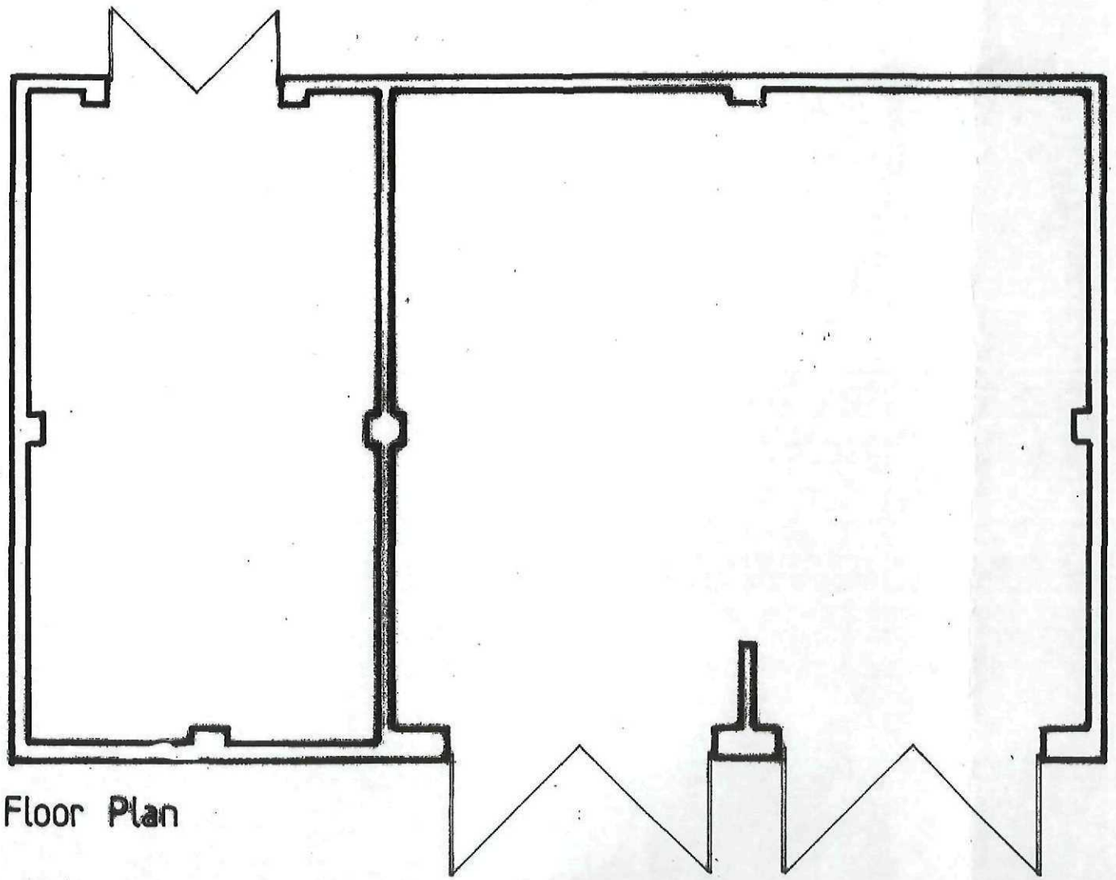

Floor Plan

Unit 1 Reclaimed brick and Clay Pantiles

Unit 2 Black powder coated corrugated sheet steel to walls and roof

Planning SHDC
2 7 SEP 2010
Ref: 0795-10

ORIGINAL IF RED


Rev.	By	Notes	Date

rdc
Robert Doughty Consultancy
32 High Street, Helpringham
Sleaford, Lincolnshire NG34 0RA
Tel: 01529 421646
Fax: 01529 421358
Email: admin@rdc-landplan.co.uk
Web: www.rdc-landplan.co.uk


Client: MR & MRS HENDY		
Project: Tysdale House Barns		
Drawing title: Garaging and Store Room		
Drawing No. 812 / 02 / GS01	Rev.	Drawn GJ
Scale 1:50. 1:100.	Date 01 / 07 / 2010	Checked

All measurements should be checked against on site conditions and any discrepancies should be brought to the attention of the Robert Doughty Consultancy.


PROPOSALS

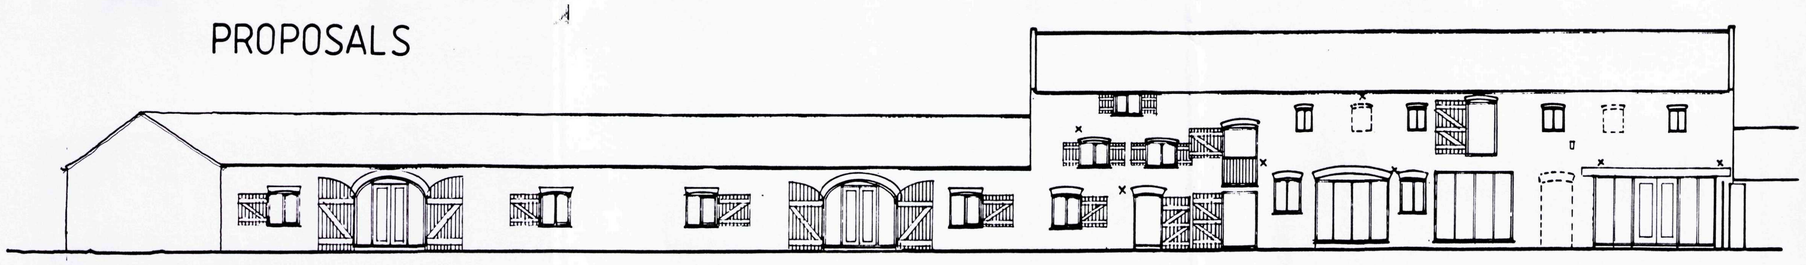


West elevation

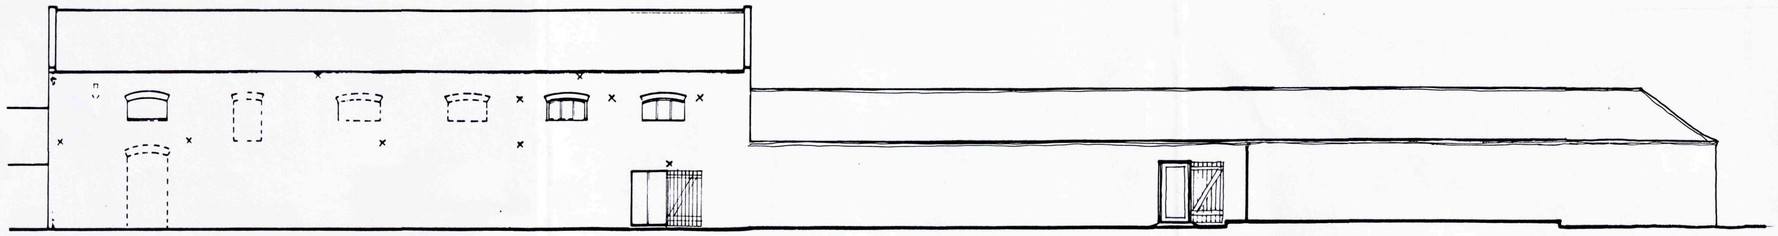


East elevation

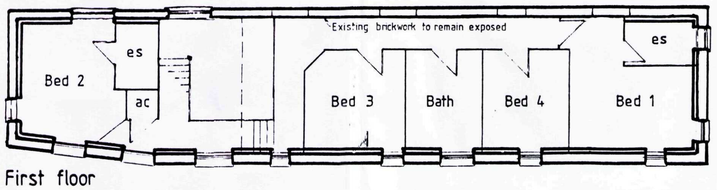


First floor

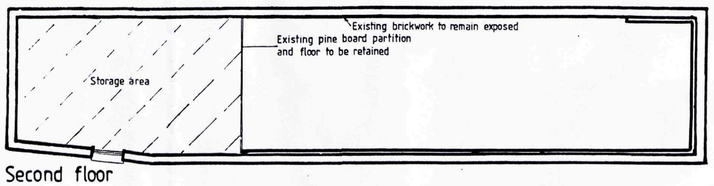


Second floor

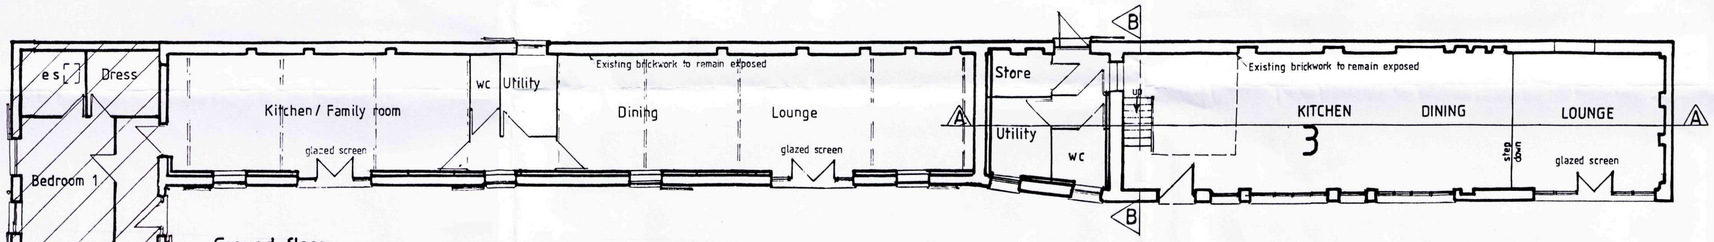


Ground floor

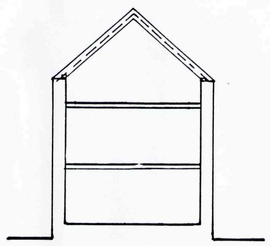


Section B-B

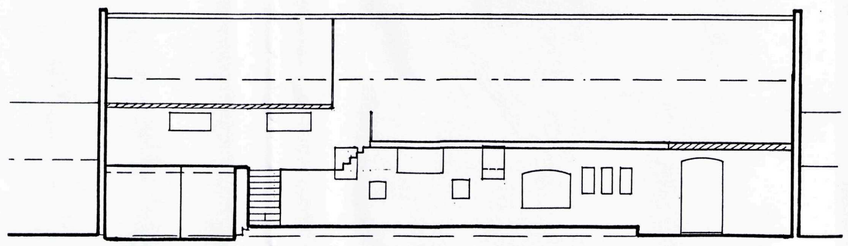


Section A-A

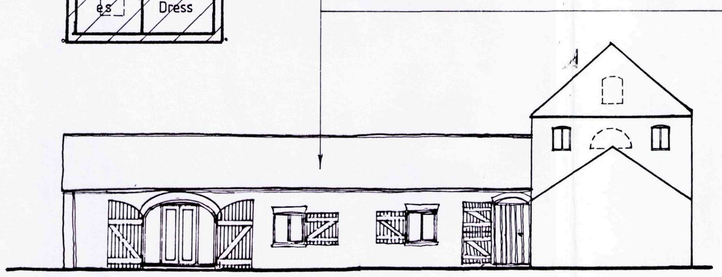


South elevation

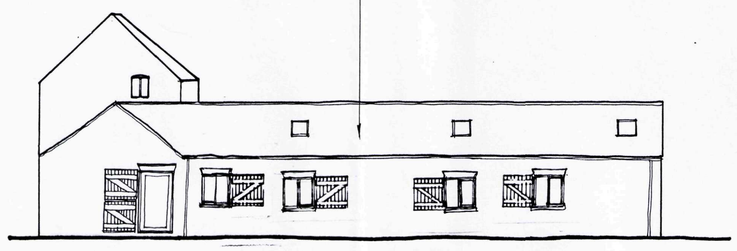

North elevation

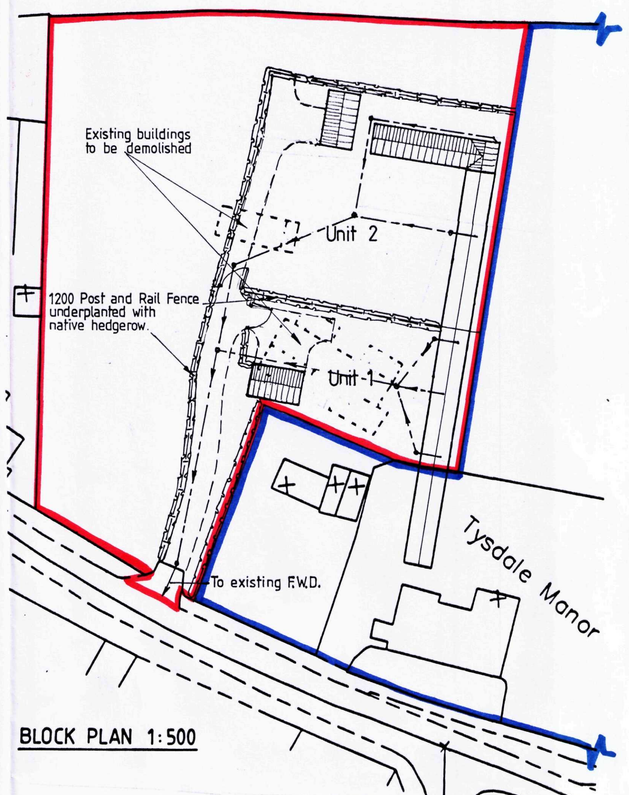

BLOCK PLAN 1:500

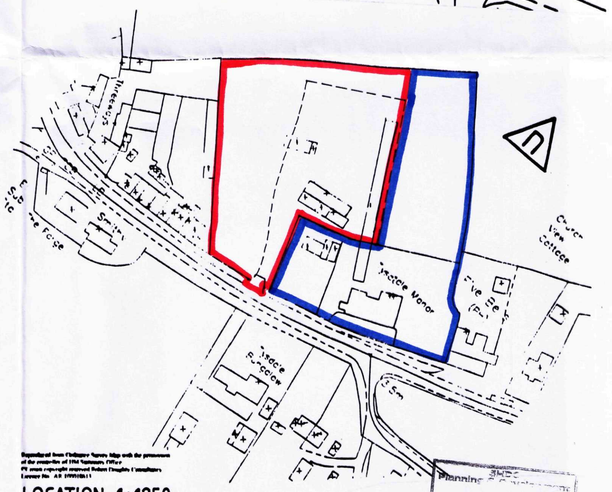

LOCATION 1:1250

Planning
27 SEP 2010
Ref: 0795-10

Rev.	By	Notes	Date
A	GJ	Foul drainage added	08/08/10

rdc
Robert Doughty Consultancy

32 High Street, Helpringham
Sleaford, Lincolnshire NG34 0RA
Tel: 01529 421846
Fax: 01529 421358
Email: admin@rdc-landplan.co.uk
Web: www.rdc-landplan.co.uk

Client: MR & MRS HENDY

Project: Tysdale House Barns

Drawing title: Conversion of Barns to Residential

Drawing No.	Rev.	Drawn
812 / 02 / SK100		GJ
Scale	**Date**	**Checked**
1:100. 1:500. 1:1250	18 / 06 / 2010	

All measurements should be checked against on site conditions and any discrepancies should be brought to the attention of the Robert Doughty Consultancy.

ORIGINAL IF RED

DRAWING
08 SEP 2010
ISSUED