




PROPOSED FIRST FLOOR PLAN 1:50

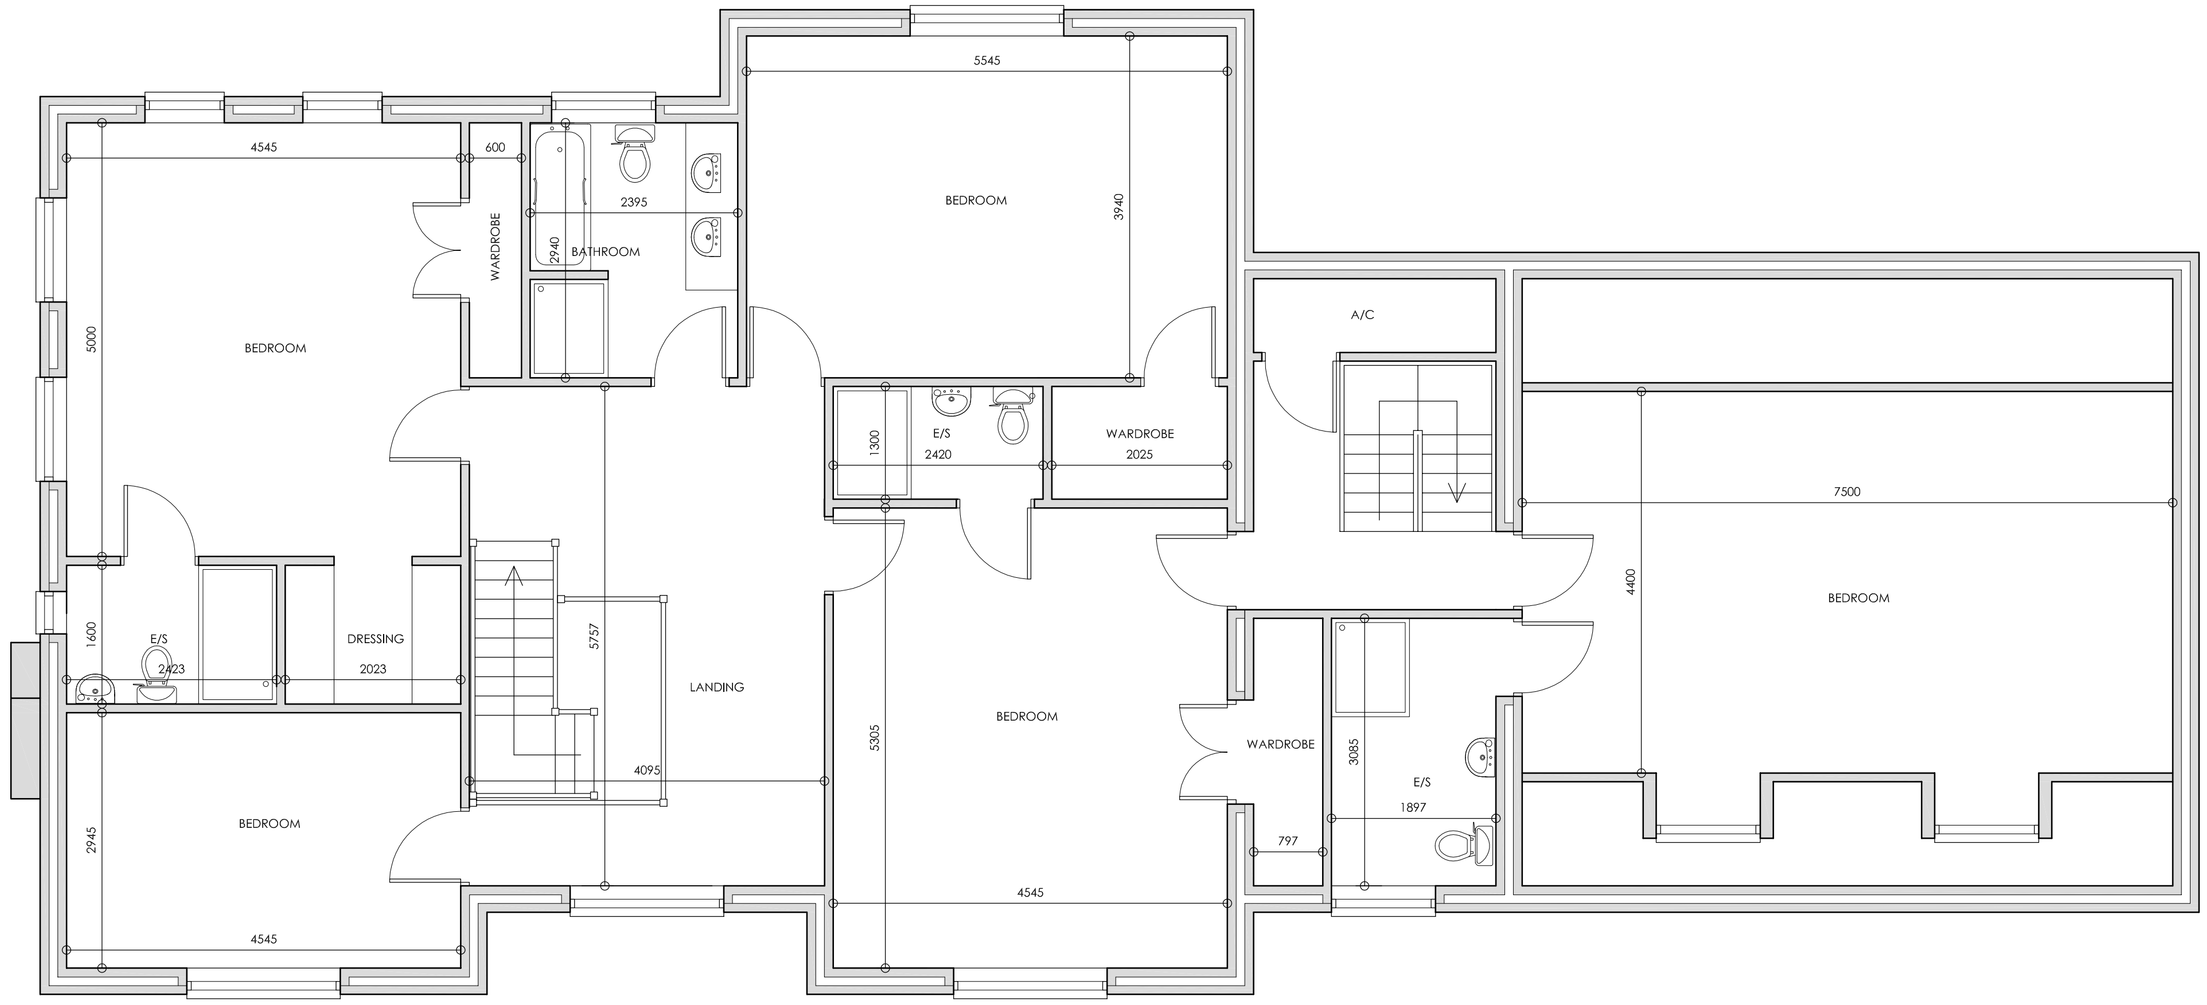


SITE PLAN 1:200

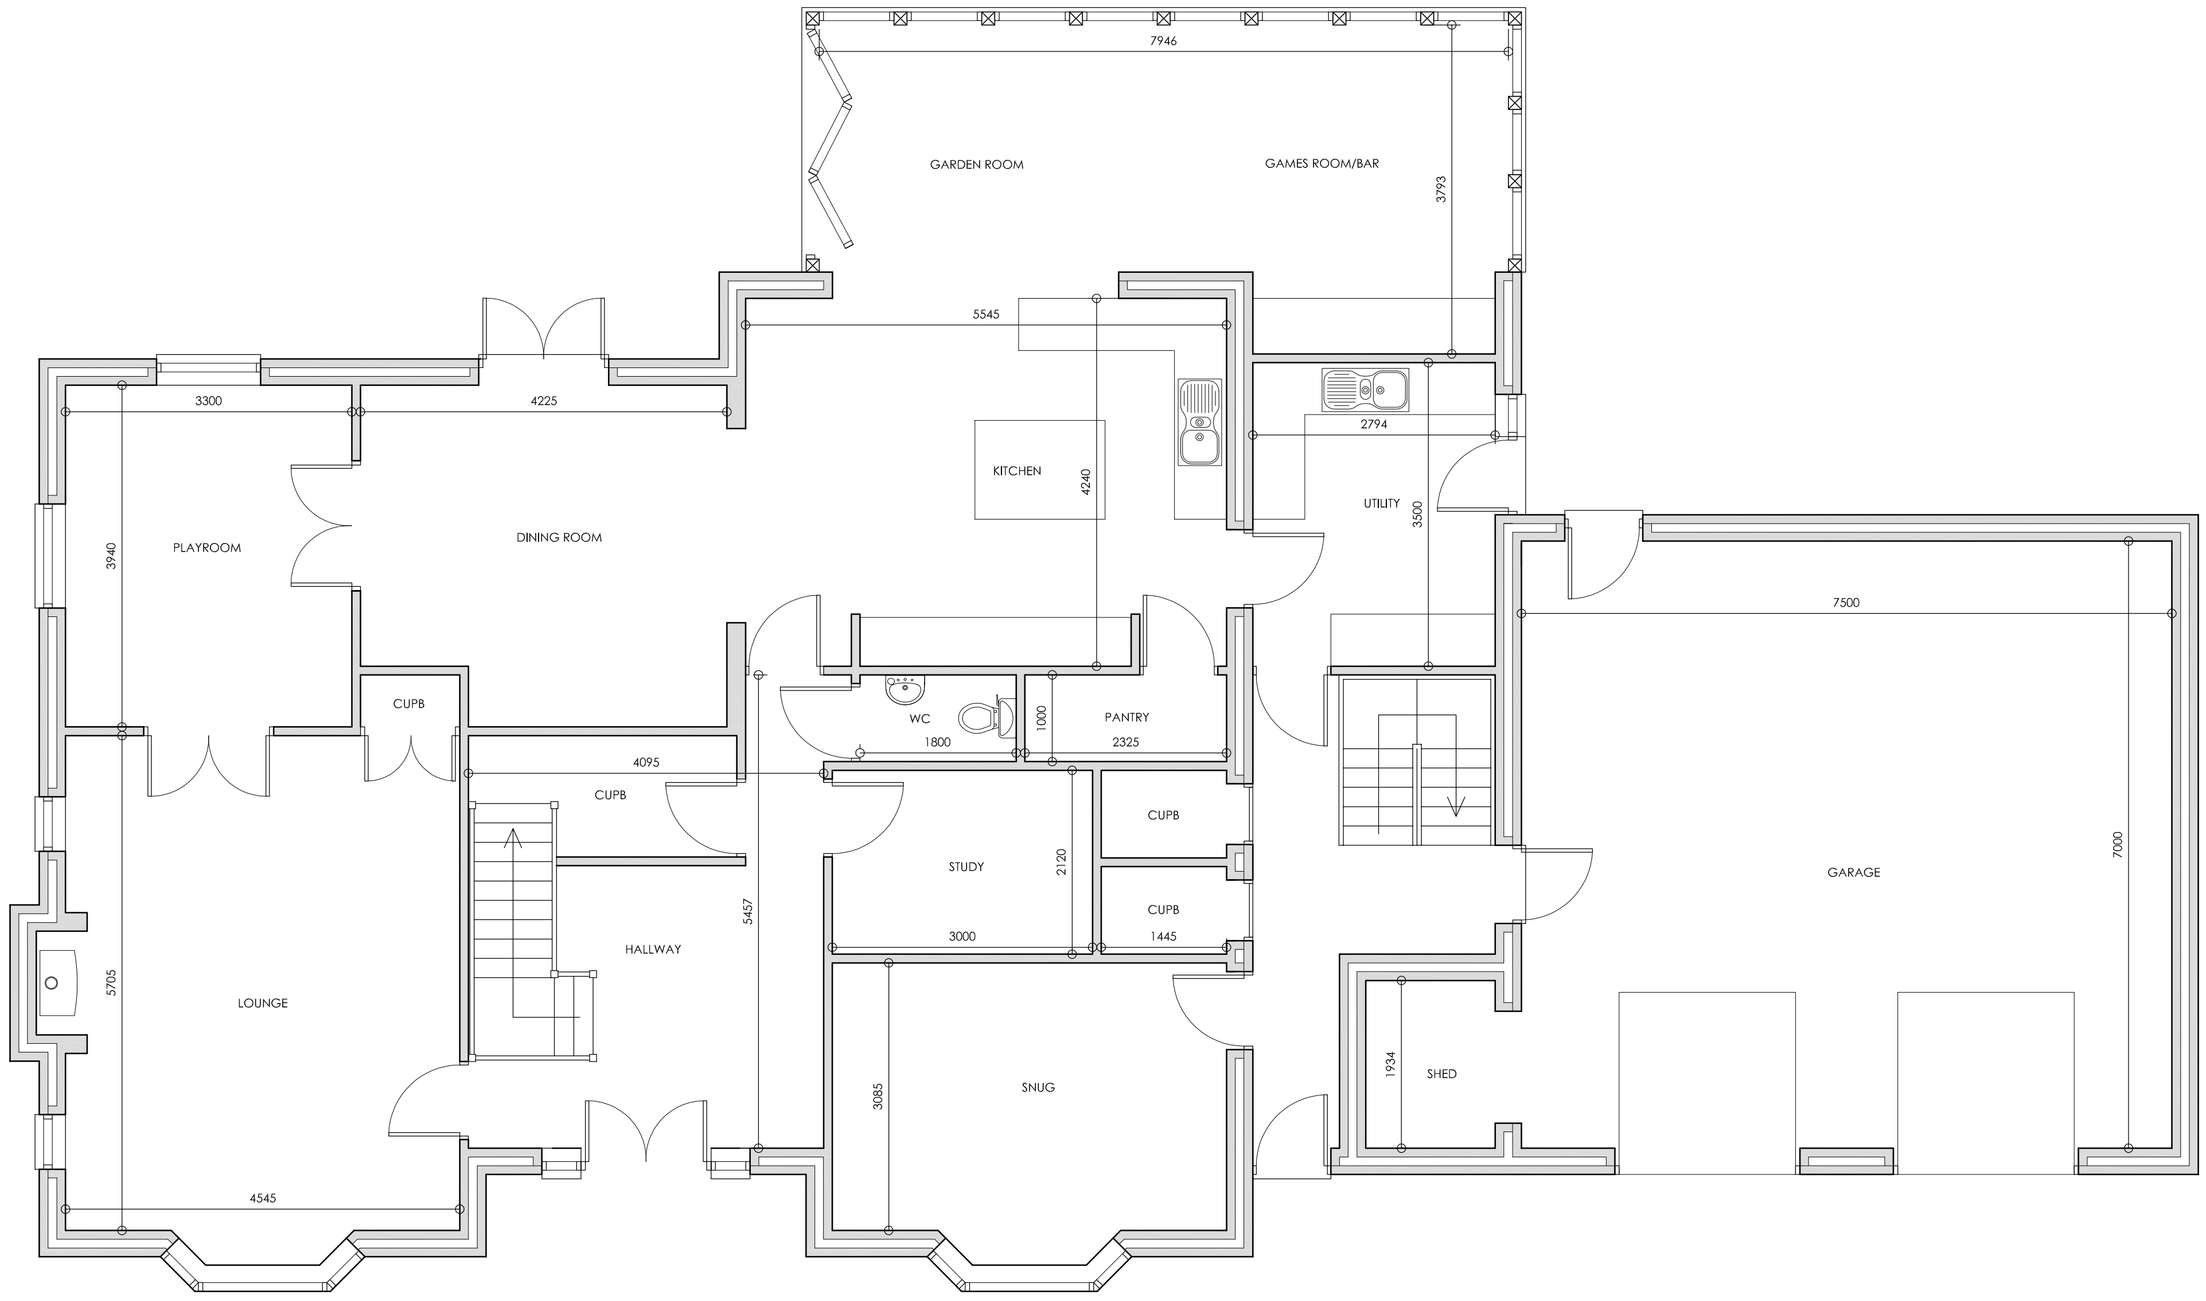

PROPOSED GROUND FLOOR PLAN 1:50

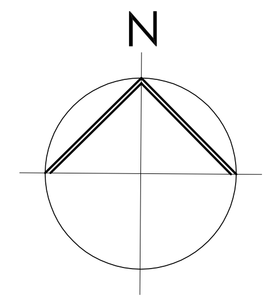

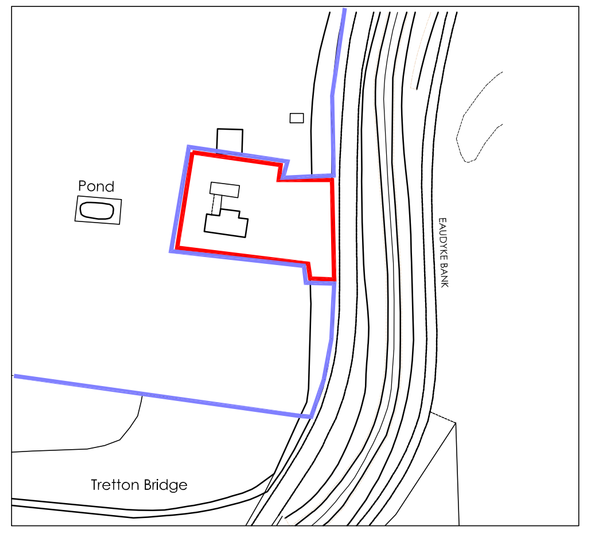

LOCATION PLAN 1:1250

Peter Humphrey Associates
ARCHITECTURAL DESIGN AND BUILDING

PROJECT
Tretton Manor
Cat's Lane
Tydd st Giles
PE13 5LZ

CLIENT
Mr & Mrs Daley

DRAWING TITLE
Replacement Dwelling

DATE Mar 16 SCALE AS SHOWN JOB No. PL01A

DO NOT SCALE FROM THIS DRAWING

COPYRIGHT: THIS DRAWING MUST NOT BE ISSUED, LOANED OR COPIED WITHOUT THE CONSENT OF PETER HUMPHREY ASSOCIATES

Peter Humphrey Associates
ARCHITECTURAL DESIGN AND BUILDING
TELEPHONE 01945 466 966
FAX 01945 466 433
E-MAIL: info@peterhumphrey.co.uk
30 OLD MARKET WISBECH CAMBS PE13 1NB

Fenland District Council
Building Design Awards
Category Winner 2008