

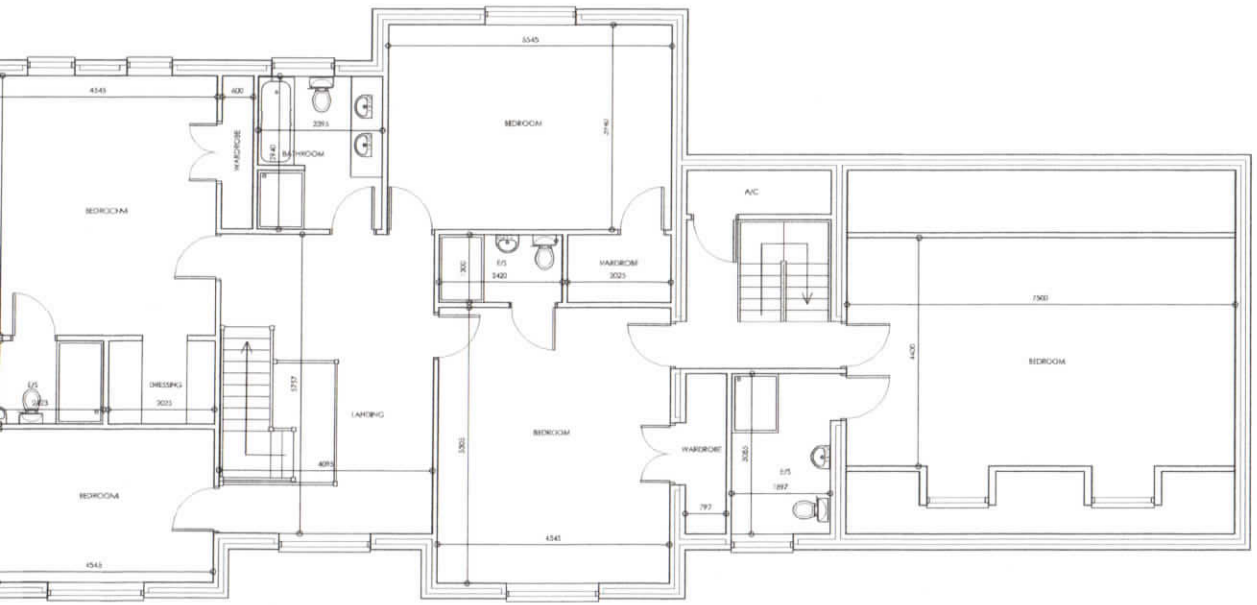



SED FIRST FLOOR PLAN 1:50

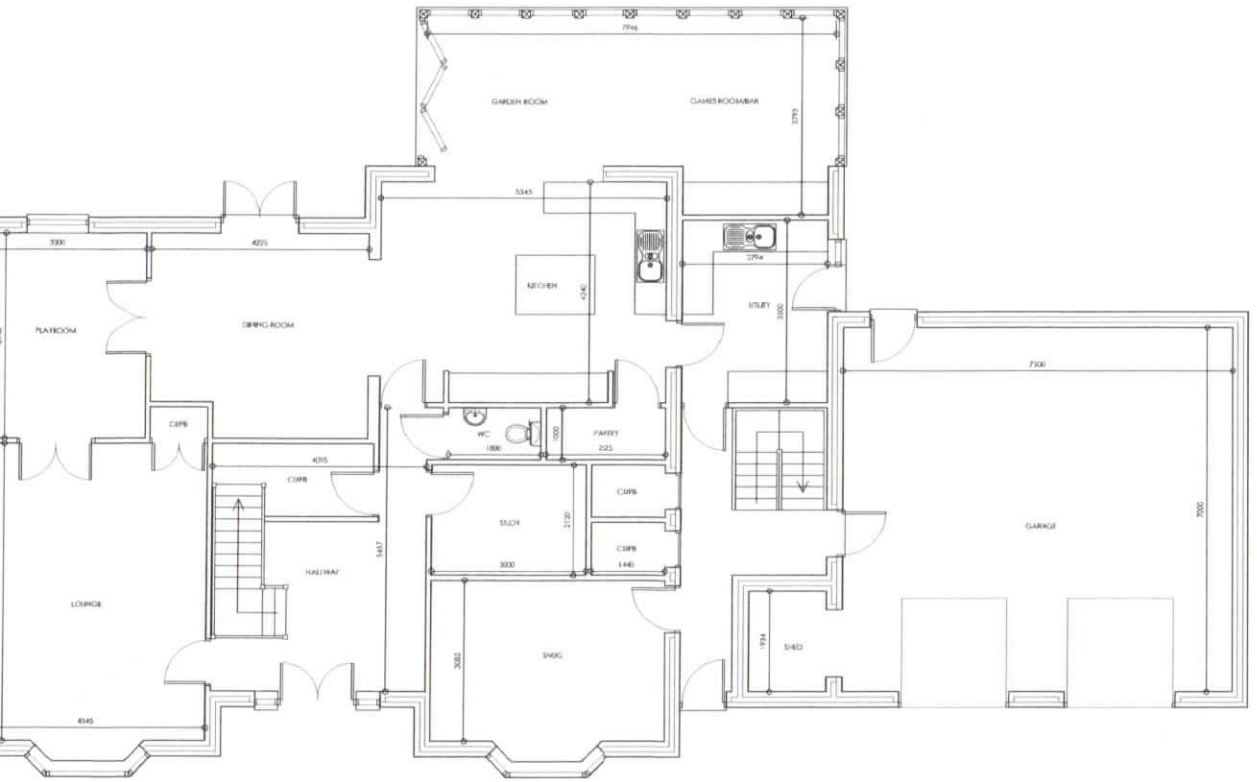


ED GROUND FLOOR PLAN 1:50

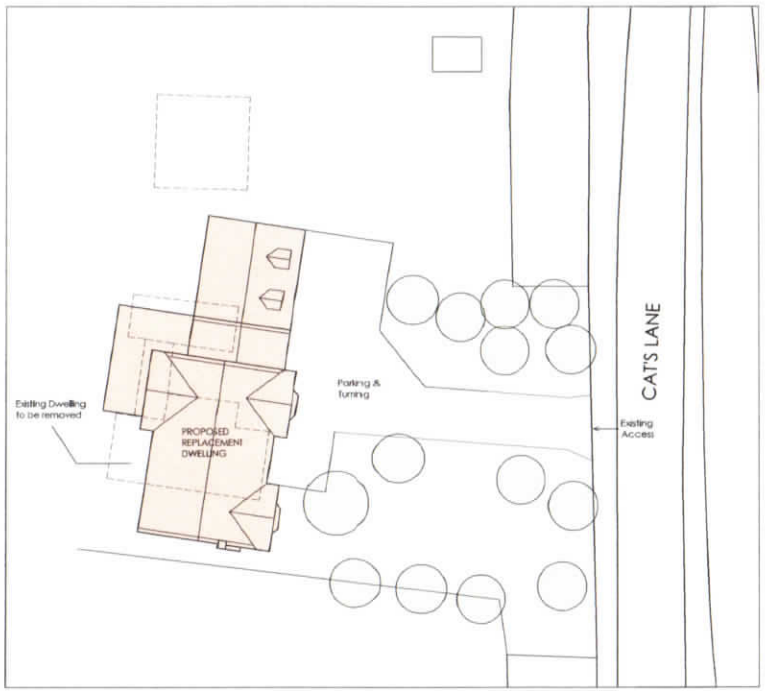

SITE PLAN 1:200

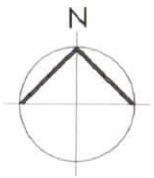

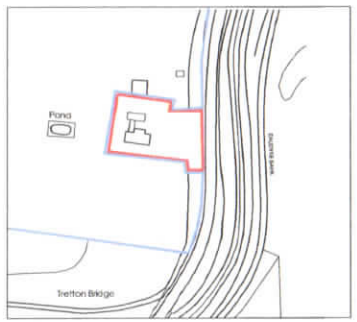

LOCATION PLAN 1:1250

Peter Humphrey Associates
ARCHITECTURAL DESIGN AND BUILDING

PROJECT
Tretton Manor
Cat's Lane
Tydd st Giles
PE13 5LZ

CLIENT
Mr & Mrs Daley

DRAWING TITLE
Replacement Dwelling

DATE Mar 16 SCALE AS SHOWN JOB No. PL01

DO NOT SCALE FROM THIS DRAWING

COPYRIGHT: THIS DRAWING MUST NOT BE REISSUED, LOANED OR COPIED WITHOUT THE CONSENT OF PETER HUMPHREY ASSOCIATES

Peter Humphrey Associates
ARCHITECTURAL DESIGN AND BUILDING
TELEPHONE 01945 466 966
FAX 01945 466 433
E-MAIL: hello@peterhumphrey.co.uk



EAST (FRONT) ELEVATION



SOUTH (SIDE) ELEVATION



NORTH (SIDE) ELEVATION



WEST (REAR) ELEVATION

PROPOSED ELEVATIONS 1:100

Peter Humphrey Associates
ARCHITECTURAL DESIGN AND BUILDING

PROJECT
Tretton Manor
Cat's Lane
Tydd st Giles
PE13 5LZ

CLIENT
Mr & Mrs Daley

DRAWING TITLE
Replacement Dwelling

DATE JUL 16 SCALE AS SHOWN JOB No. PL02

DO NOT SCALE FROM THIS DRAWING

COPYRIGHT: THIS DRAWING MUST NOT BE ISSUED, LOANED OR COPIED WITHOUT THE CONSENT OF PETER HUMPHREY ASSOCIATES

Peter Humphrey Associates
ARCHITECTURAL DESIGN AND BUILDING
TELEPHONE 01945 466 966
FAX 01945 466 433
E-MAIL: info@peterhumphrey.co.uk

Building Design Council
Category Winner 2006

Environment Agency

Enter a postcode or place name:

Tydd St Giles, Cambridgeshire

Go

Other topics for this area...

Flood Map for Planning (Rivers and Sea)

Flood Map for Planning (Rivers and Sea)


Tydd St Giles, Cambridgeshire at scale 1:10,000

Other maps | Data search | Text only version


Map legend

Click on the map to see what Flood Zone (National Planning Policy Guidance definitions) the proposed development is in.

- Flood Map for Planning (Rivers and Sea)
  - Flood Zone 3
  - Flood Zone 2
  - Flood defences (Not all may be shown*)
  - Areas benefiting from flood defences (Not all may be shown*)
- Main River Line
  - Main River Line
- Other national environmental organisations
  - Natural Resources Wales Area of responsibility
  - Scottish Environment Protection Agency Area of responsibility

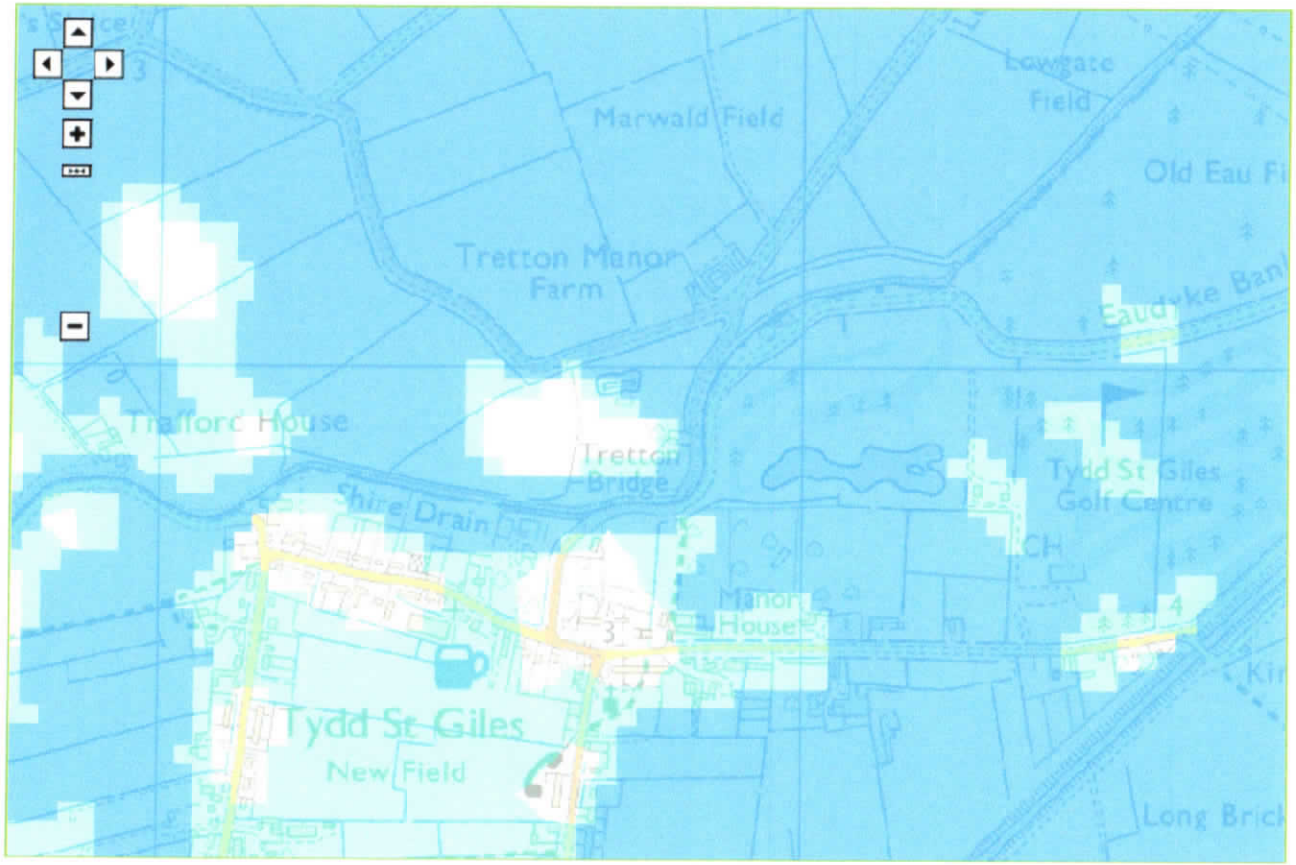

Customers in Wales - From 1 April 2013 Natural Resources Wales (NRW) has taken over the responsibilities of the Environment Agency in Wales.
© Environment Agency copyright and database rights 2016. © Ordnance Survey Crown copyright. All rights reserved. Environment Agency. 100026380

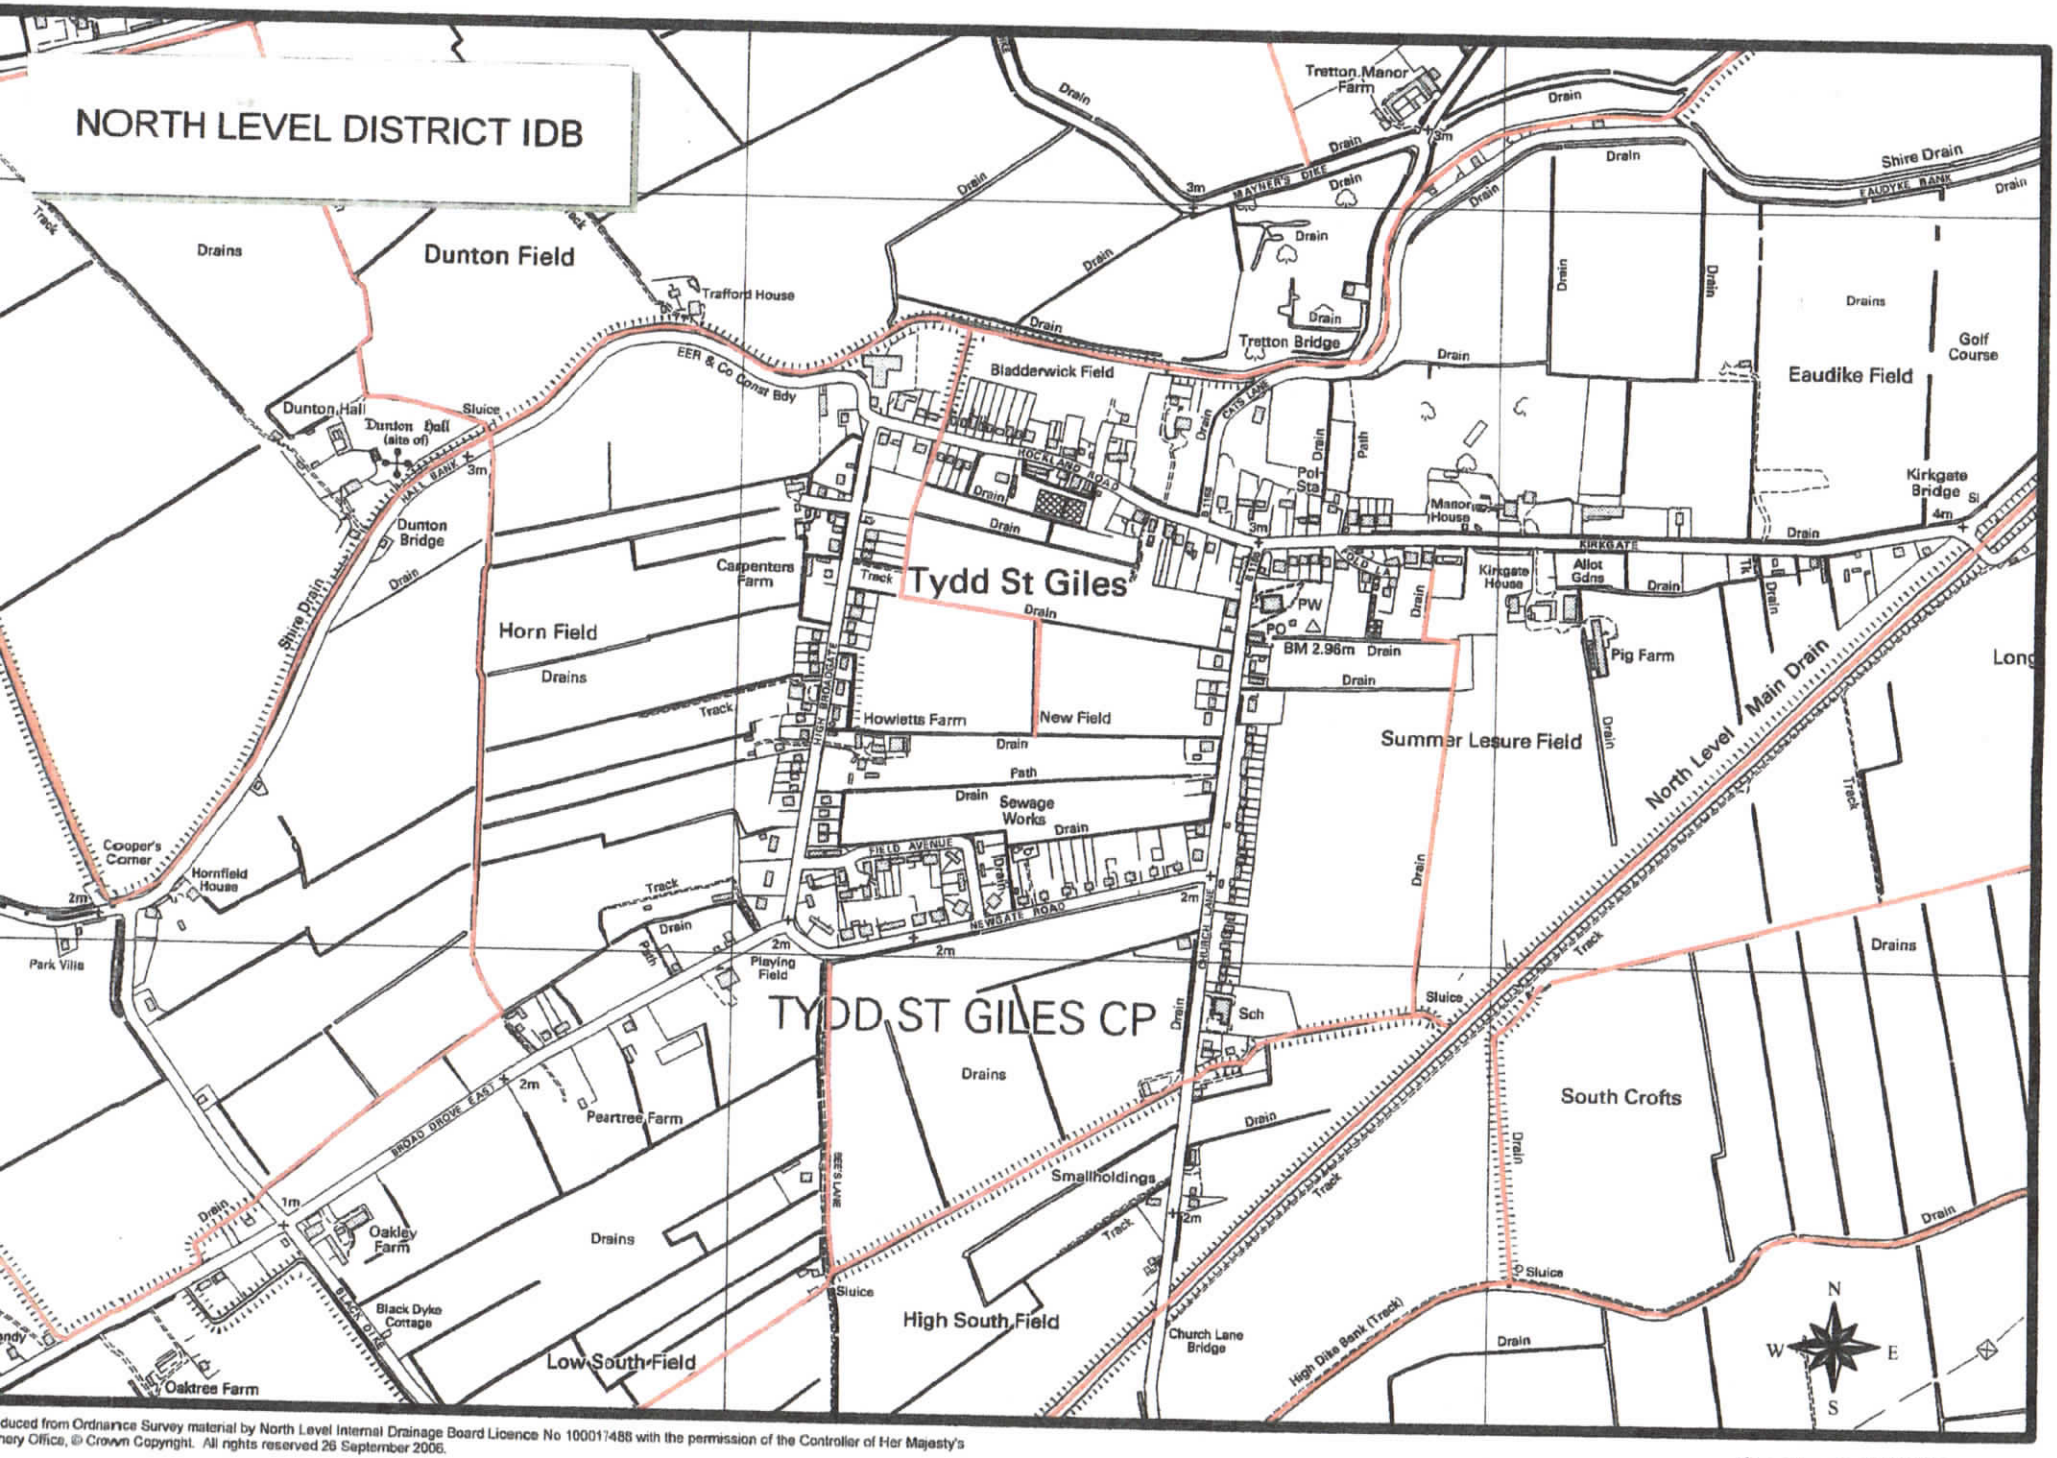

duced from Ordnance Survey material by North Level Internal Drainage Board Licence No 100017488 with the permission of the Controller of Her Majesty's
nery Office, © Crown Copyright. All rights reserved 26 September 2006.

Scale 1:10000