




north

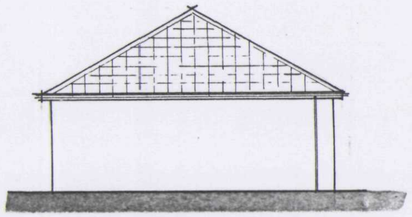


east

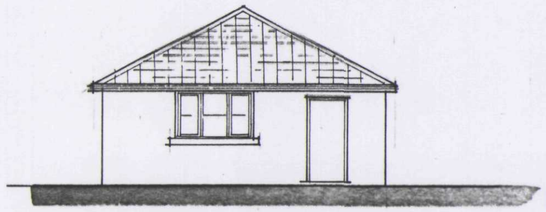


west

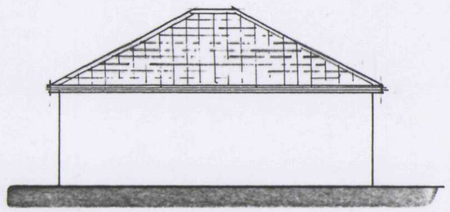

south

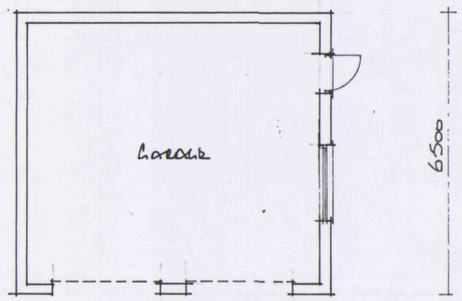

floor plan

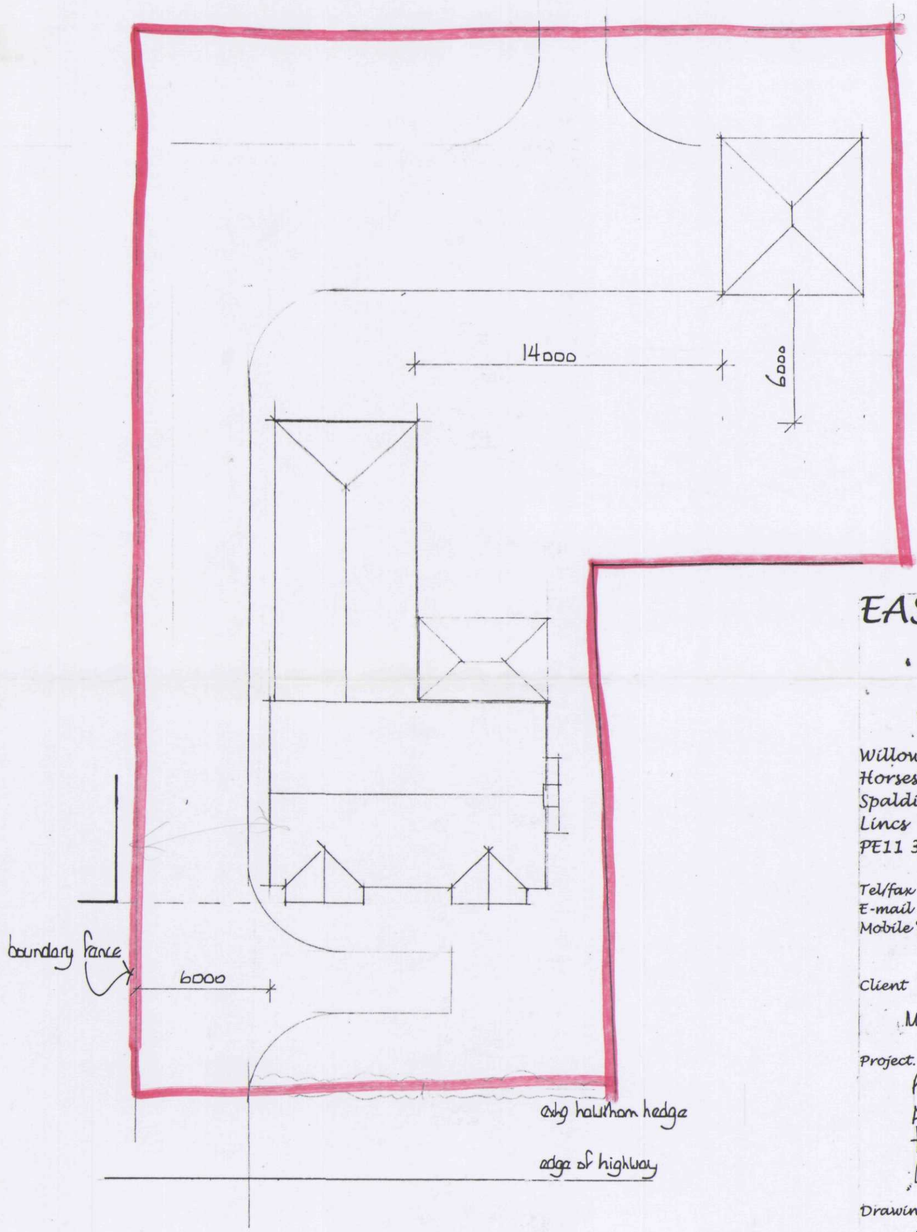

block plan

EMDC
Planning & Development
21 APR 2006
Ref: 0549/06

EAST MIDLANDS DESIGN ASSOC.
Architectural Consultants

Willow Lodge
Horseshoe Road
Spalding
Lincs
PE11 3JA

Tel/fax :- 01775 767968
E-mail :- willowlodge@zoom.co.uk
Mobile phone :-07710 815044

Client
MR & MRS R HOWES

Project.
PROPOSED DWELLING & GARAGE
AT LOWGATE
TYDD ST MARY
LINCS

Drawing
PLAN & ELEVATIONS OF GARAGE
BLOCK PLAN

Scale 1:100 & 1:200

Date MARCH 06 Drawn AL

Dwg No: Rev.

06/06/02