



EXISTING AND PROPOSED FLOOR PLAN
SCALE 1:50


EXISTING ROOF COVER
CORRUGATED ASBESTOS
ON 100X50 TIMBER PURLINS
ON STEEL ANGLE LATTICE TRUSSES
ON SOLID BRICK WALLS

PROPOSED ROOF RECOVERED
WITH COMPOSITE ROOF SHEET
KINGSPAN K,S 1000 RW
80mm THICK.
UVALUE 0.25
OVER EXISTING STRUCTURE
COLOUR TERRACOTTA

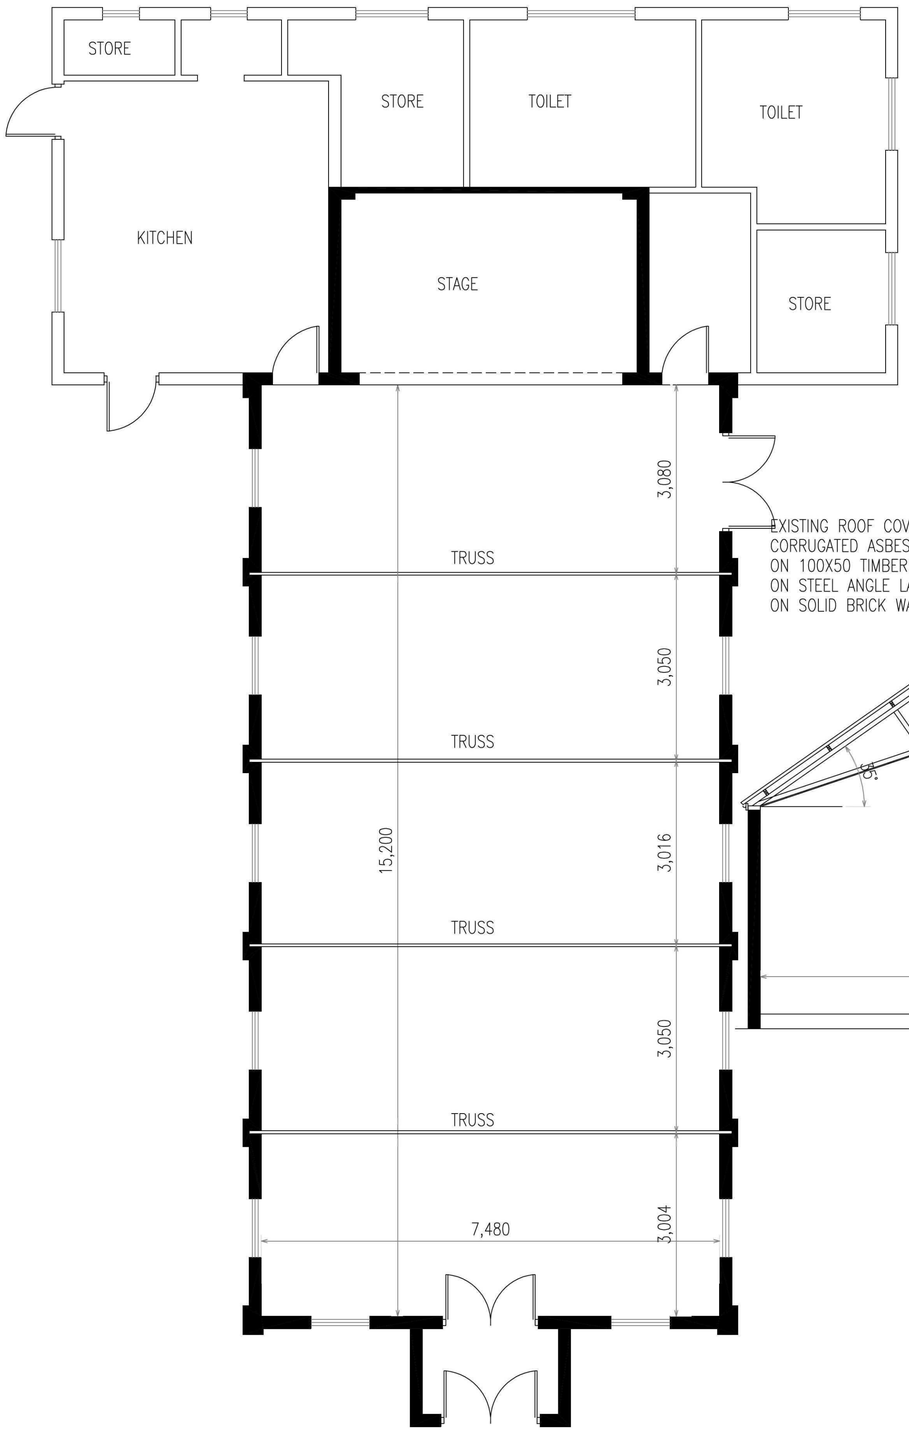


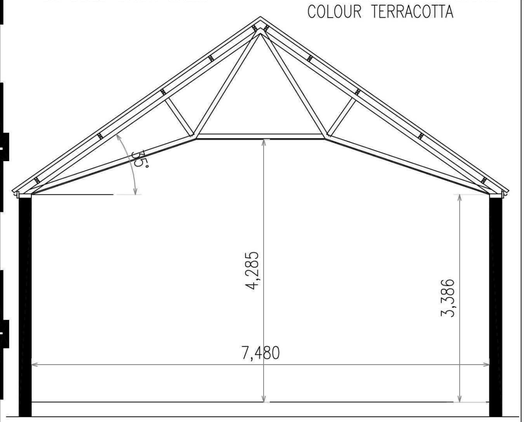


FRONT ELEVATION
SCALE 1:100

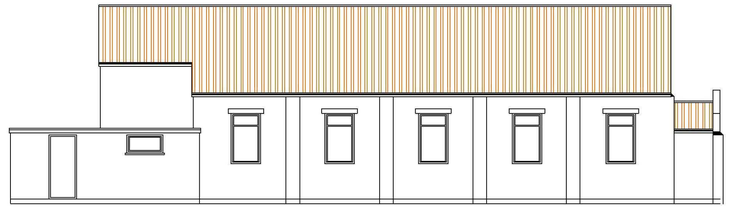

SIDE ELEVATION
SCALE 1:100

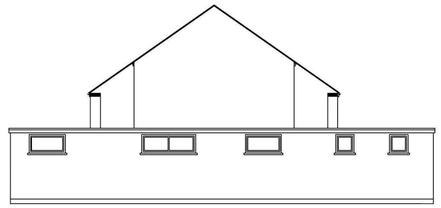


REAR ELEVATION
SCALE 1:100

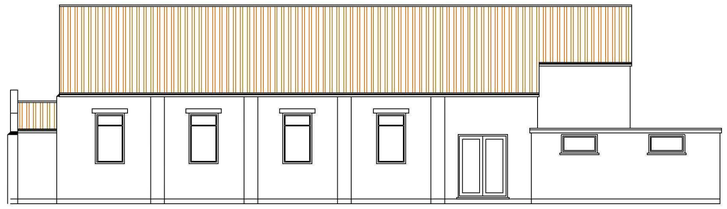


SIDE ELEVATION
SCALE 1:100

THERE IS NO ELEVATIONAL CHANGE ONLY THE ROOF MATERIAL TYPE

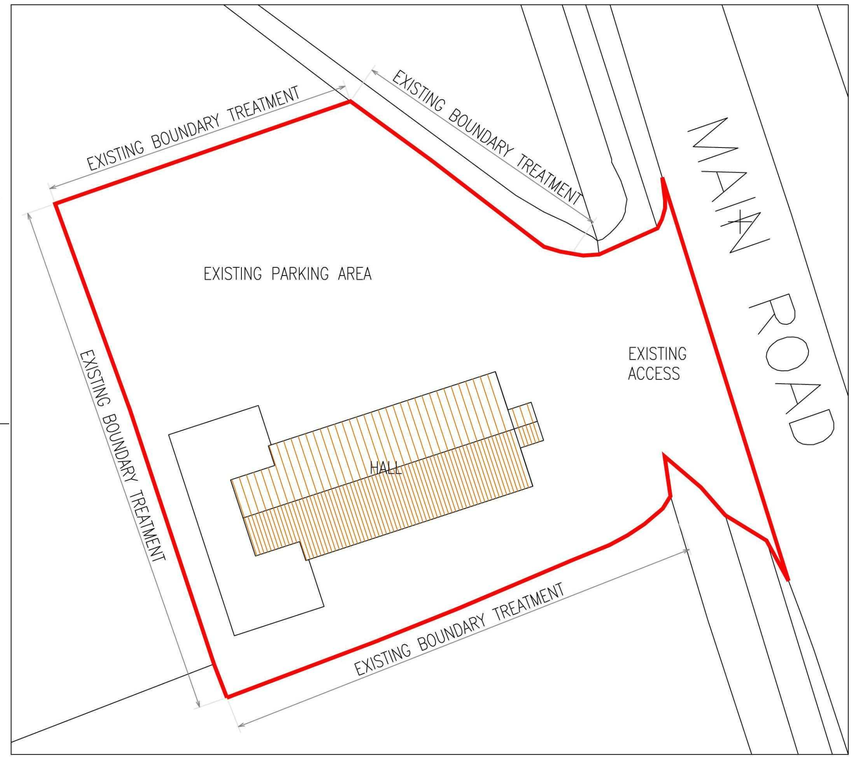

BLOCK PLAN
SCALE 1:200

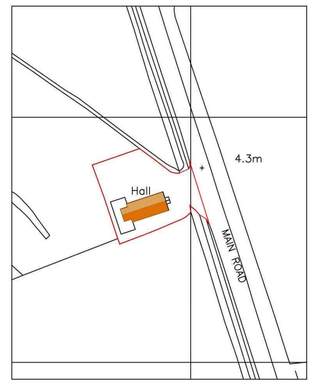

LOCATION PLAN
SCALE 1:1250

LABC
Peterborough City Council

Winner, New Small Scale 2011
housing development
Highly commended 2011
for Conversion or Renovation
Highly commended 2011
Commercial catagory building
Construction Awards Finalist 2010

Building Design Awards
Building Excellence in Fenland
Peterborough City Council

Winner, Herritage award 2010
for Conversion or Renovation
Highly commended 2010
for Conversion or Renovation
Highly commended 2009
Heritage award New Build
Design and Construction award
- 2010

Rev	Purpose	By	Date
-	-	-	-

D B D S

DAVID BROKER DESIGN SERVICES
is
CONCEPT 2000
DESIGN AND DEVELOPMENT
LTD
ESTABLISHED 1975

ARCHITECTURAL TECHNICIANS
DANBROOKE HOUSE STATION ROAD
WISBECH ST MARY
WISBECH CAMBS.PE13 4RW
Telephone 01945410431
Facsimile 01945410400
E-mail david.broker@virgin.net

Client:	TYDD ST MARY VILLAGE HALL
Drawing No:	1504
Project:	PROPOSED RE-ROOF OF HALL
Site:	THE VILLAGE HALL WISBECH ROAD TYDD ST MARY

Postcode: P13 5QG	Drawn: DB	Checked: -
Scale: 1:50	Date: OCT 09	Revision No: -

DO NOT SCALE FROM THIS DRAWING - All dimensions to be verified on site - This drawing and design remains the copyright of David Broker and may not be reproduced without permision. David Broker or Concept 2000 will not be held responsible for any construction works undertaken prior to approval or before approved plans are issued - Any alterations to details or specifications may invalidate the approval and incurr significant additional costs.