

Buy A Plan
UK's Fastest and Easiest Planning Site


7, Station Road, Tydd Gote, Wisbech, Lincolnshire, PE13 5QA

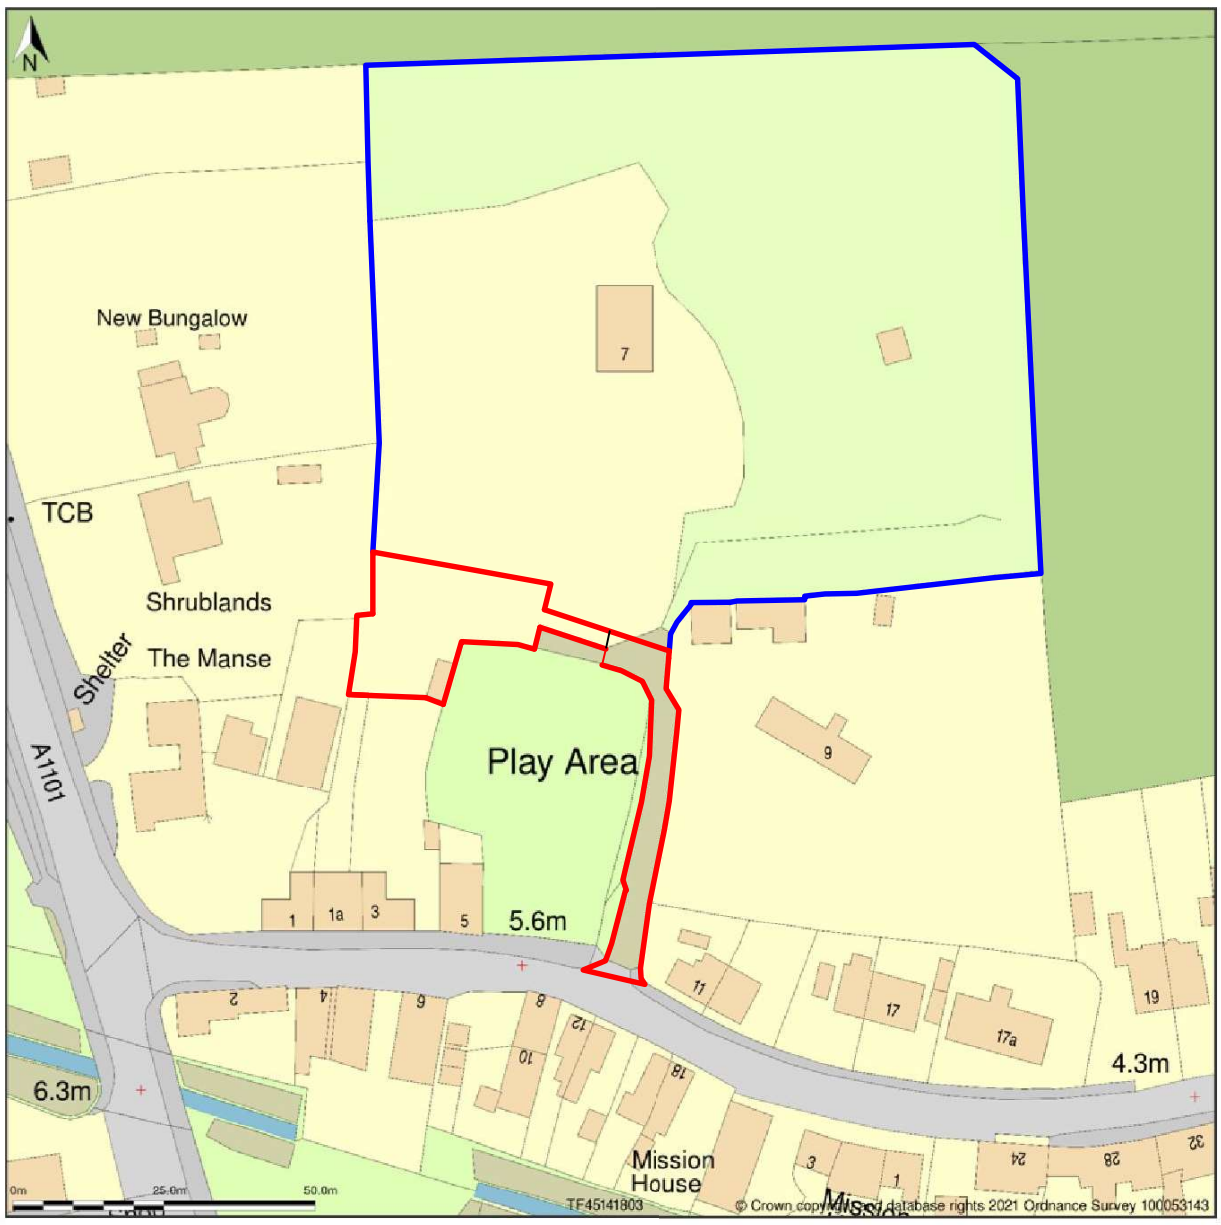

Comments: NB Drawings are not for construction purposes.	planning direct The Furnace, The Maltings, Princes Street, Ipswich, Suffolk, IP1 1SB. Tel: 01473 407911 enquiries@planningdirect.co.uk www.planningdirect.co.uk	Client Details: Melton Site: Land serving 7 Station Road, Tydd Gote, Wisbech, Cambs, PE13 5QA Site Area: 797.7m2 Footprint: / GIFA:	Title: Site location Plan Drawn by: JB / Date: 30.09.21 Scale: 1:1250 / Sheet: A3 Sheet No: 1 / Rev: 1 / Ref: 0034		

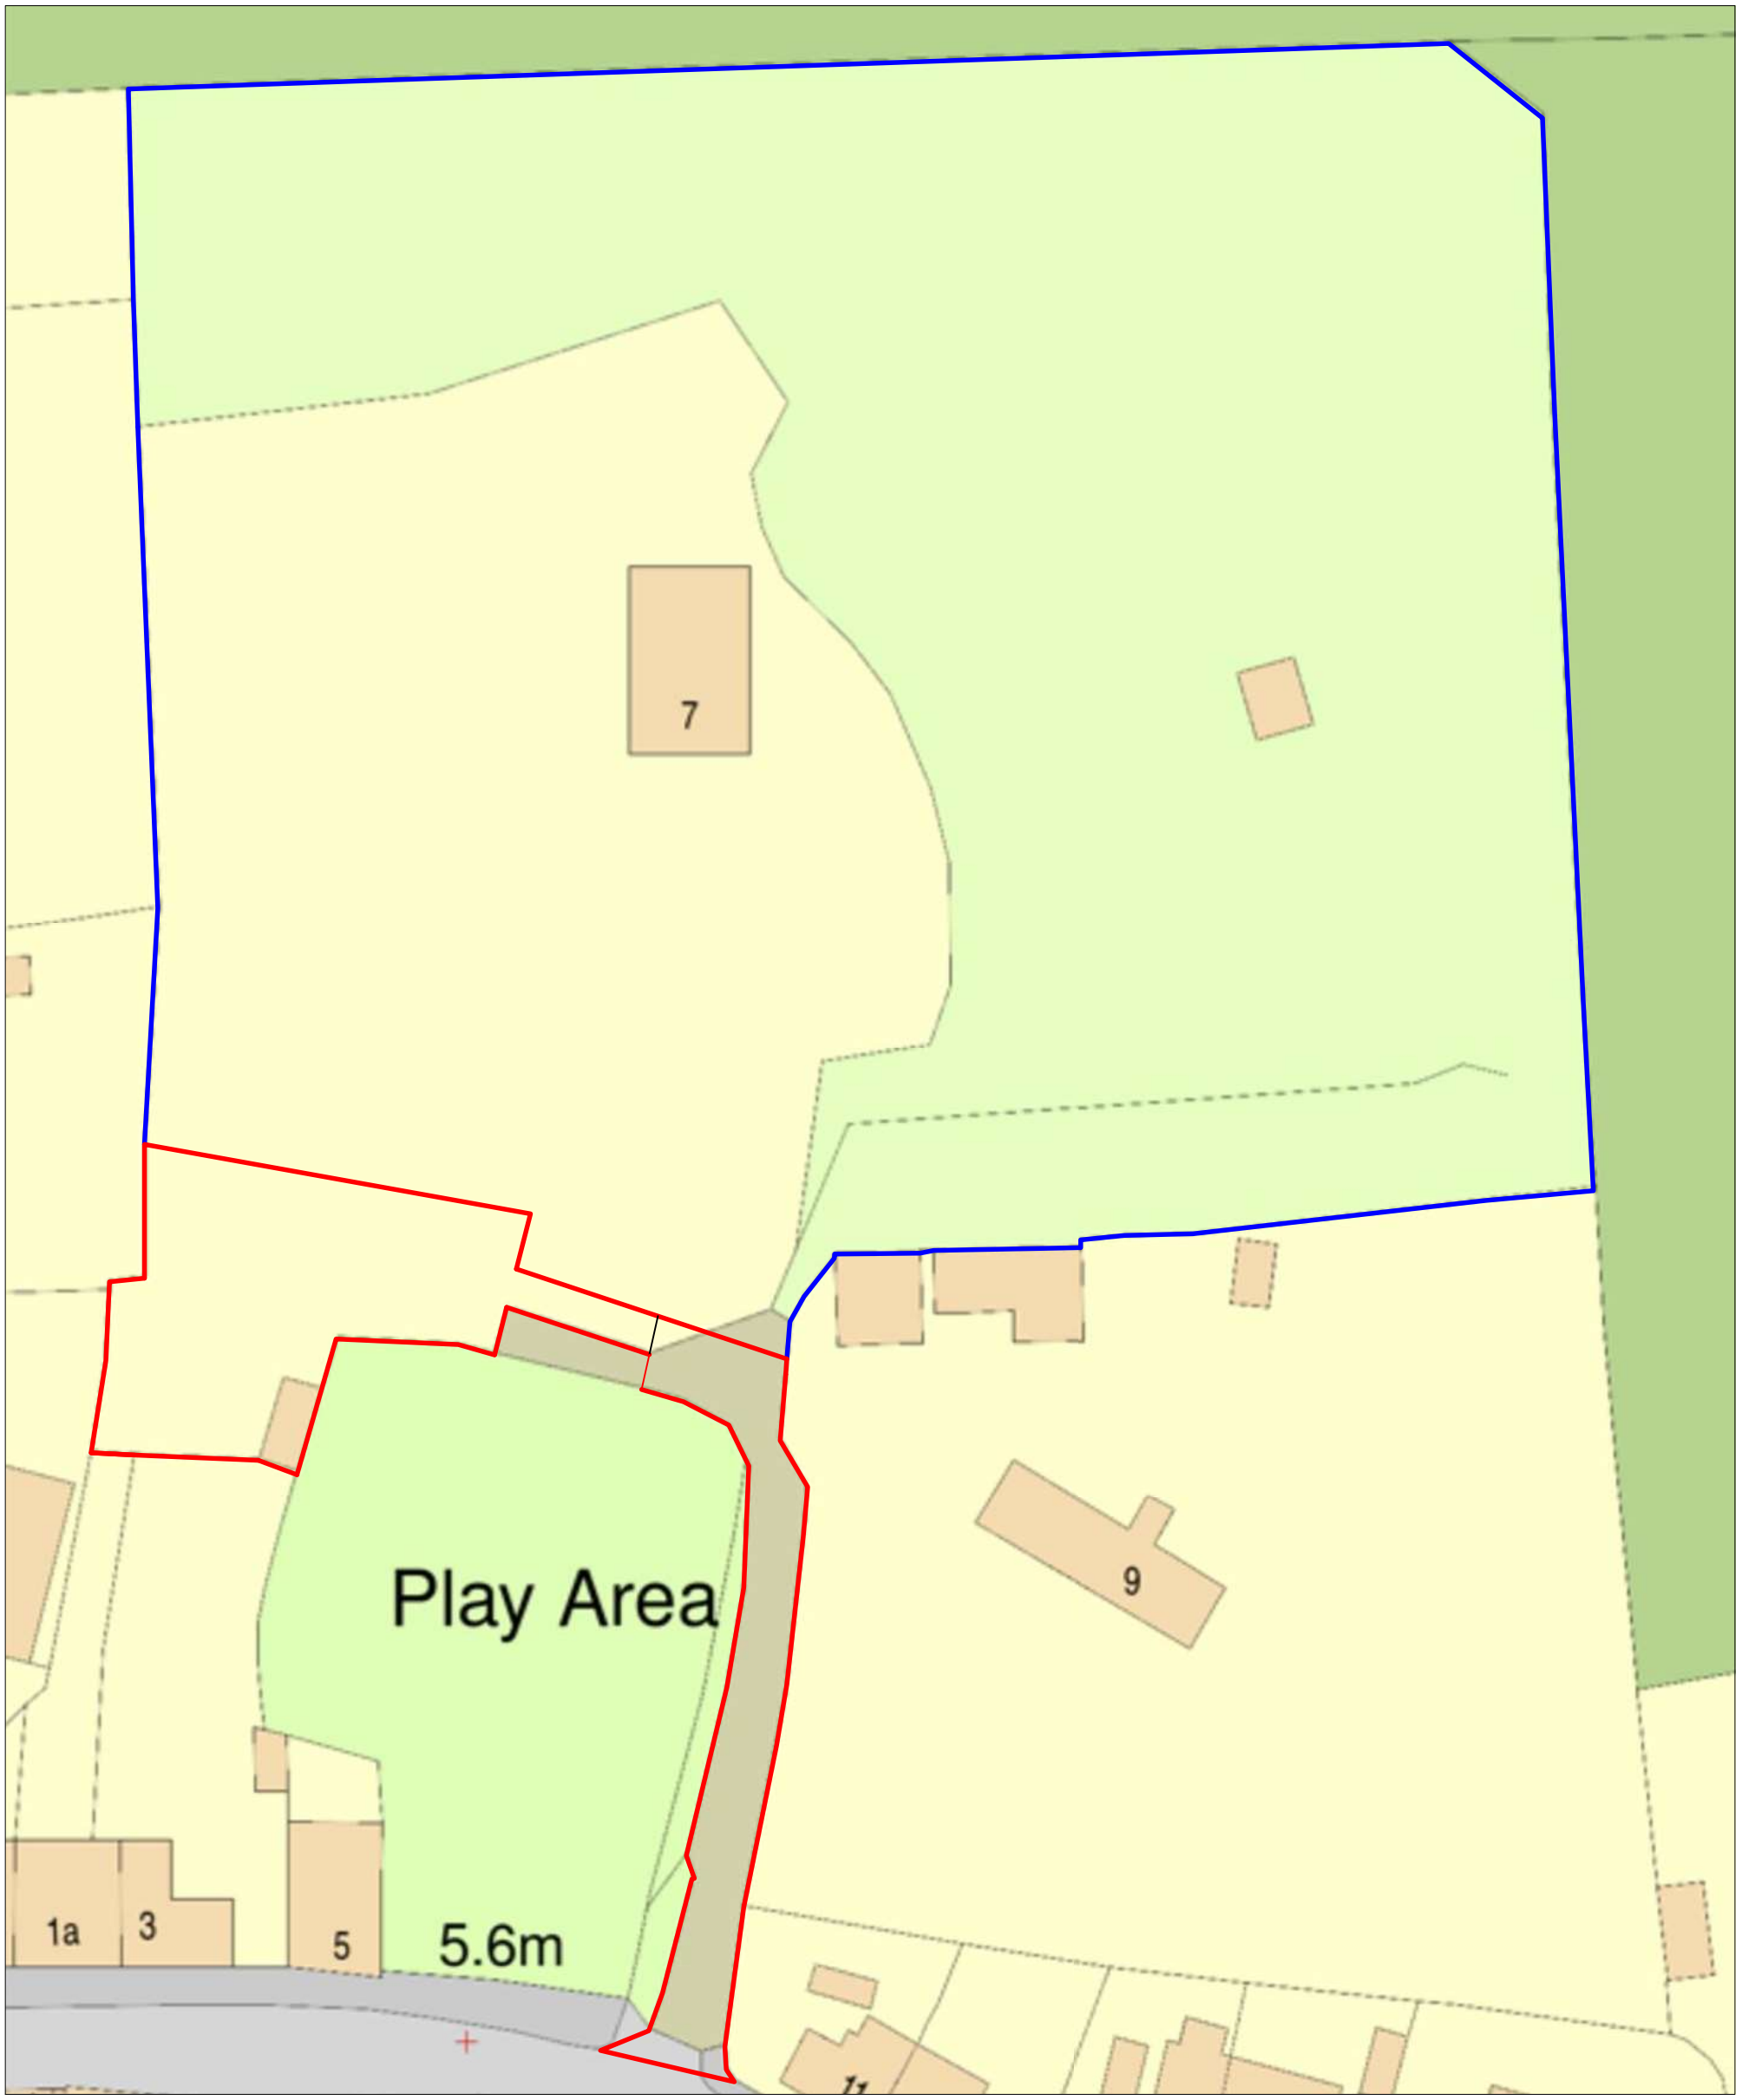

Comments: NB Drawings are not for construction purposes.	planning direct The Furnace, The Maltings, Princes Street, Ipswich, Suffolk, IP1 1SB. Tel: 01473 407911 enquiries@planningdirect.co.uk www.planningdirect.co.uk	Client Details: Melton Site: Land serving 7 Station Road, Tydd Gote, Wisbech, Cambs, PE13 5QA Site Area: 797.7m2 Footprint: GIFA:	Title: Existing Block Plan Drawn by: JB Date: 30.09.21 Scale: 1:500 Sheet: A3 Sheet No: 2 Rev: 1 Ref: 0034	

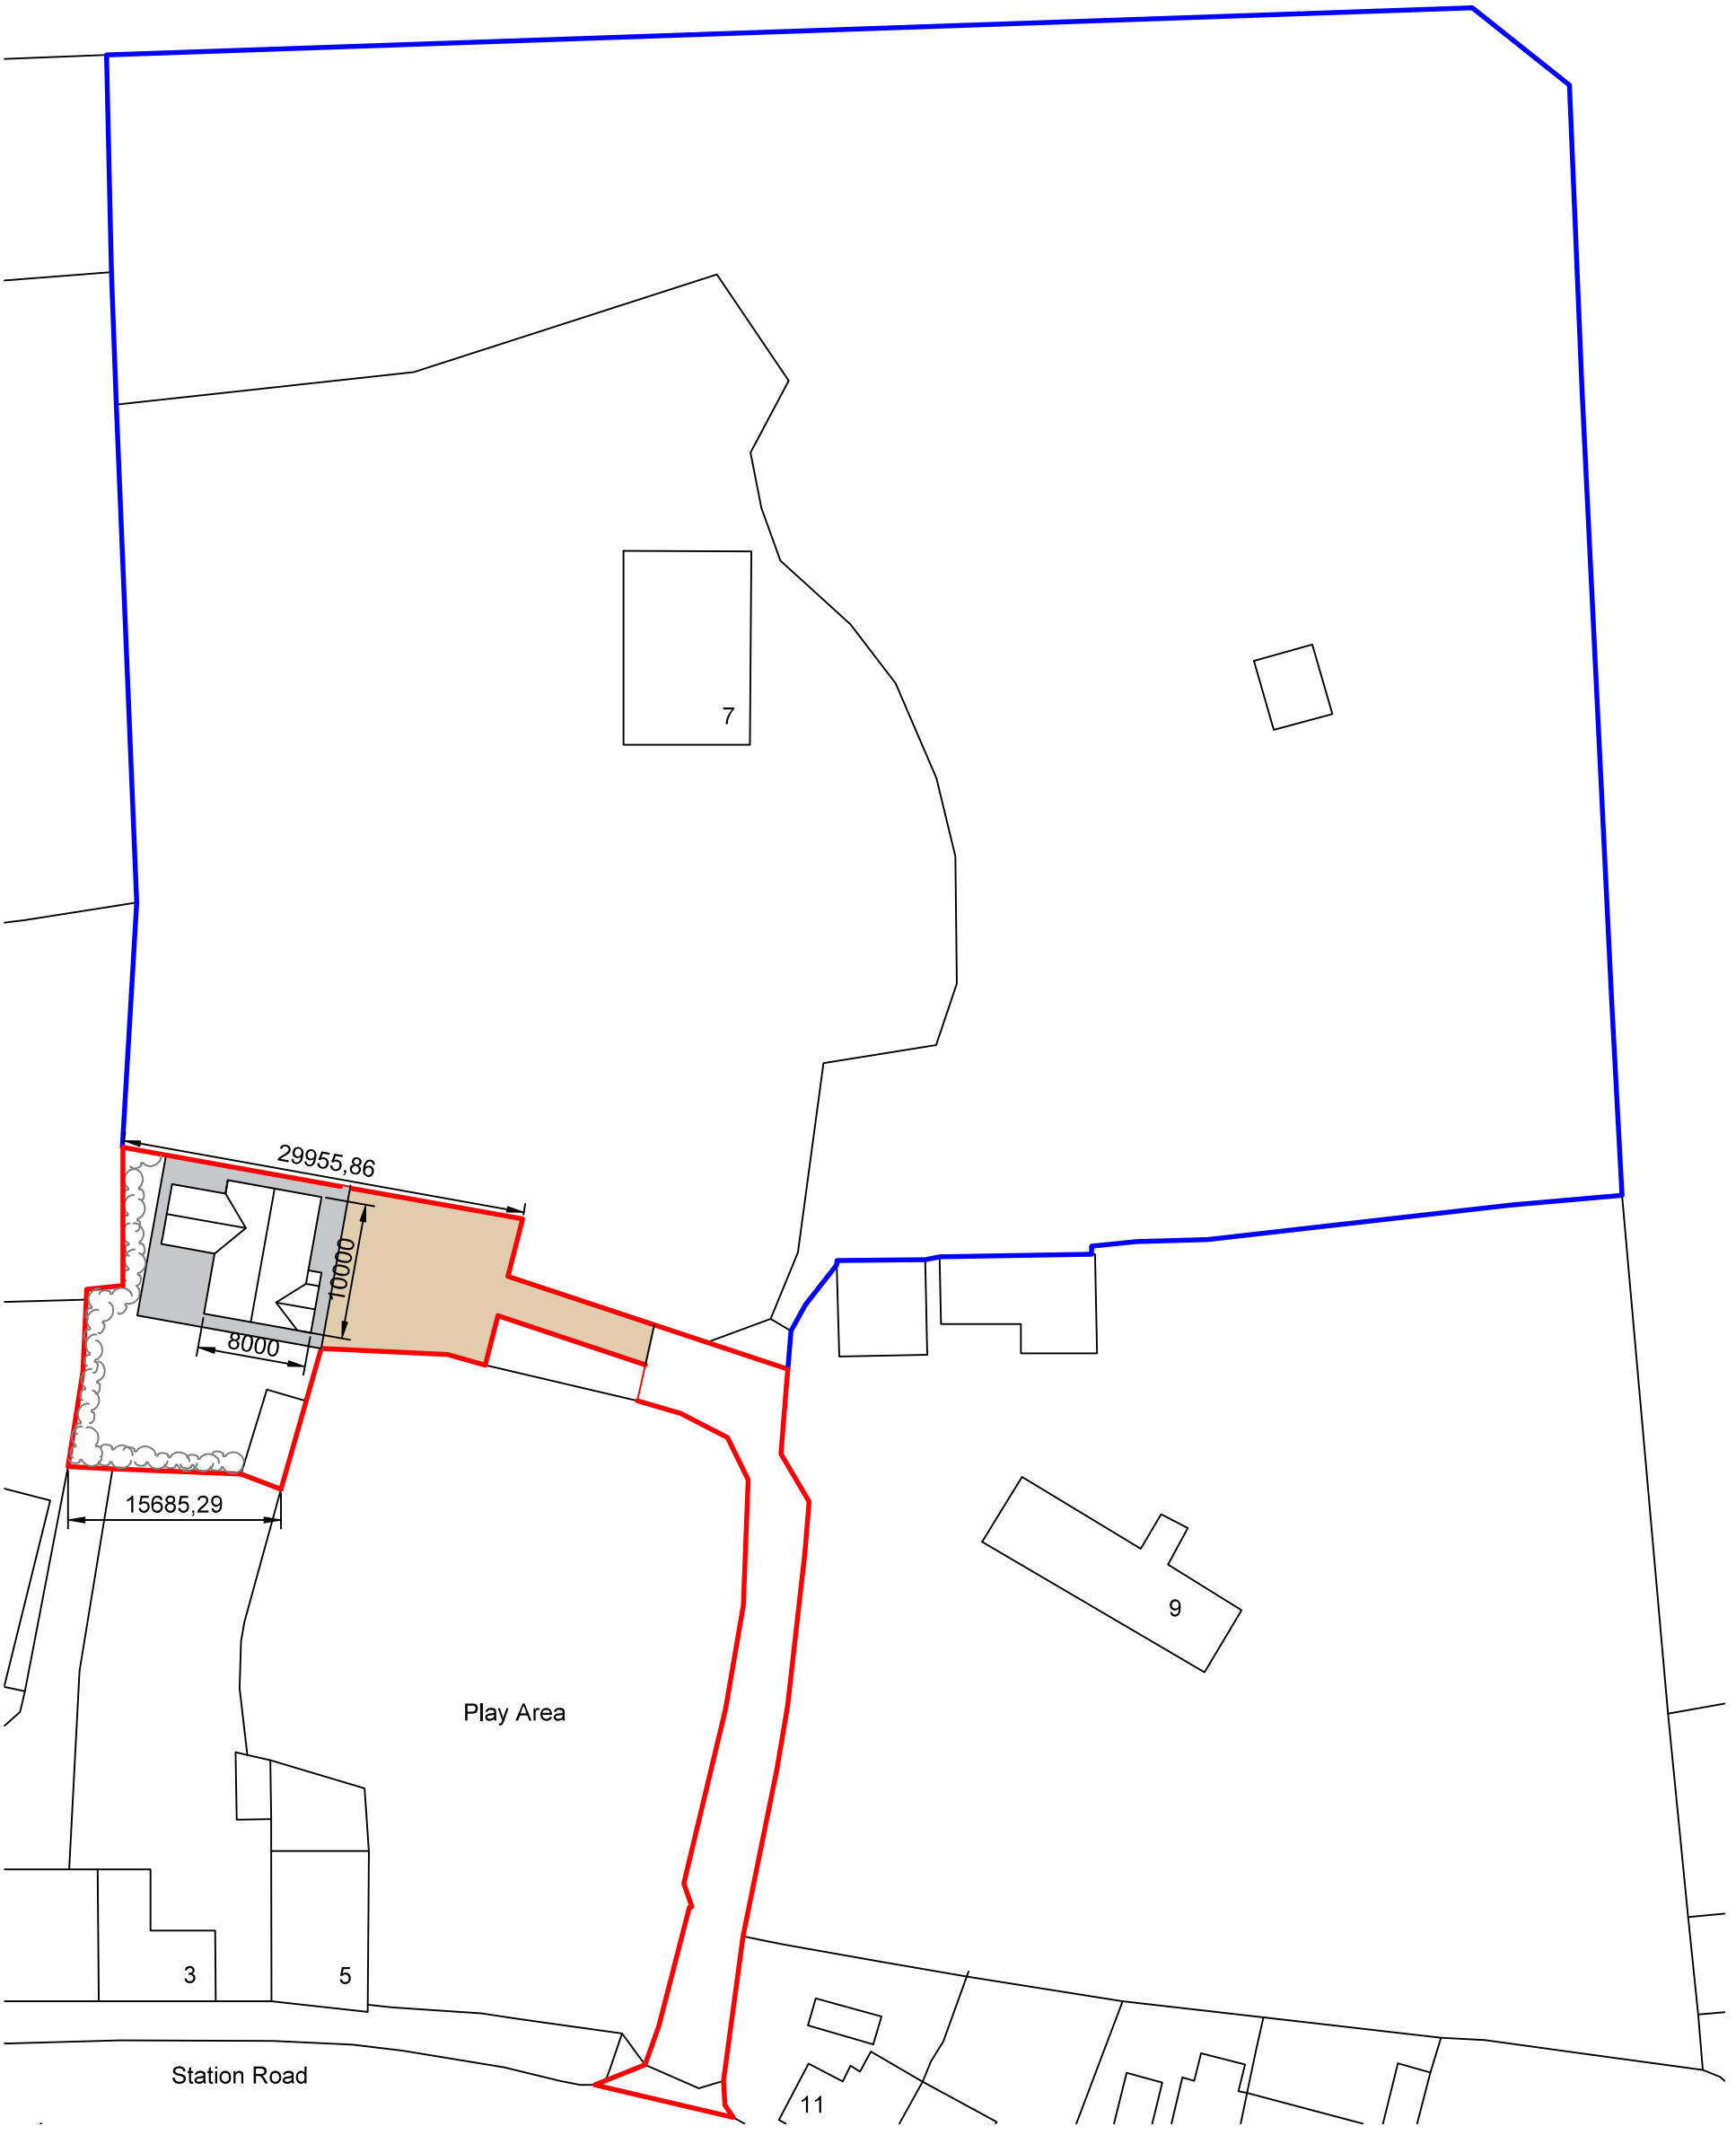


Comments: NB Drawings are not for construction purposes.	planning direct The Furnace, The Maltings, Princes Street, Ipswich, Suffolk, IP1 1SB. Tel: 01473 407911 enquiries@planningdirect.co.uk www.planningdirect.co.uk	Client Details: Melton Site: Land serving 7 Station Road, Tydd Gote, Wisbech, Cambs, PE13 5QA Site Area: 797.7m2 Footprint: 91.5m2 GIFA:	Title: Proposed Block Plan Drawn by: JB Date: 30.09.21 Scale: 1:500 Sheet: A3 Sheet No: 3 Rev: 1 Ref: 0034	

Appendix 4 Indicative Floor Plans and Elevations



Ground Floor Plan

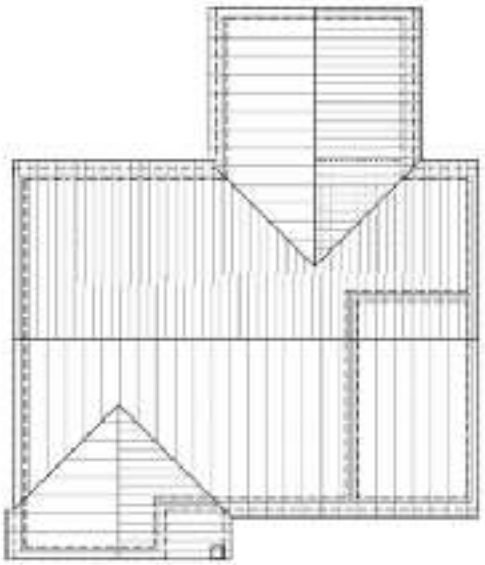

Roof Plan



South Elevation




West Elevation



North Elevation



East Elevation

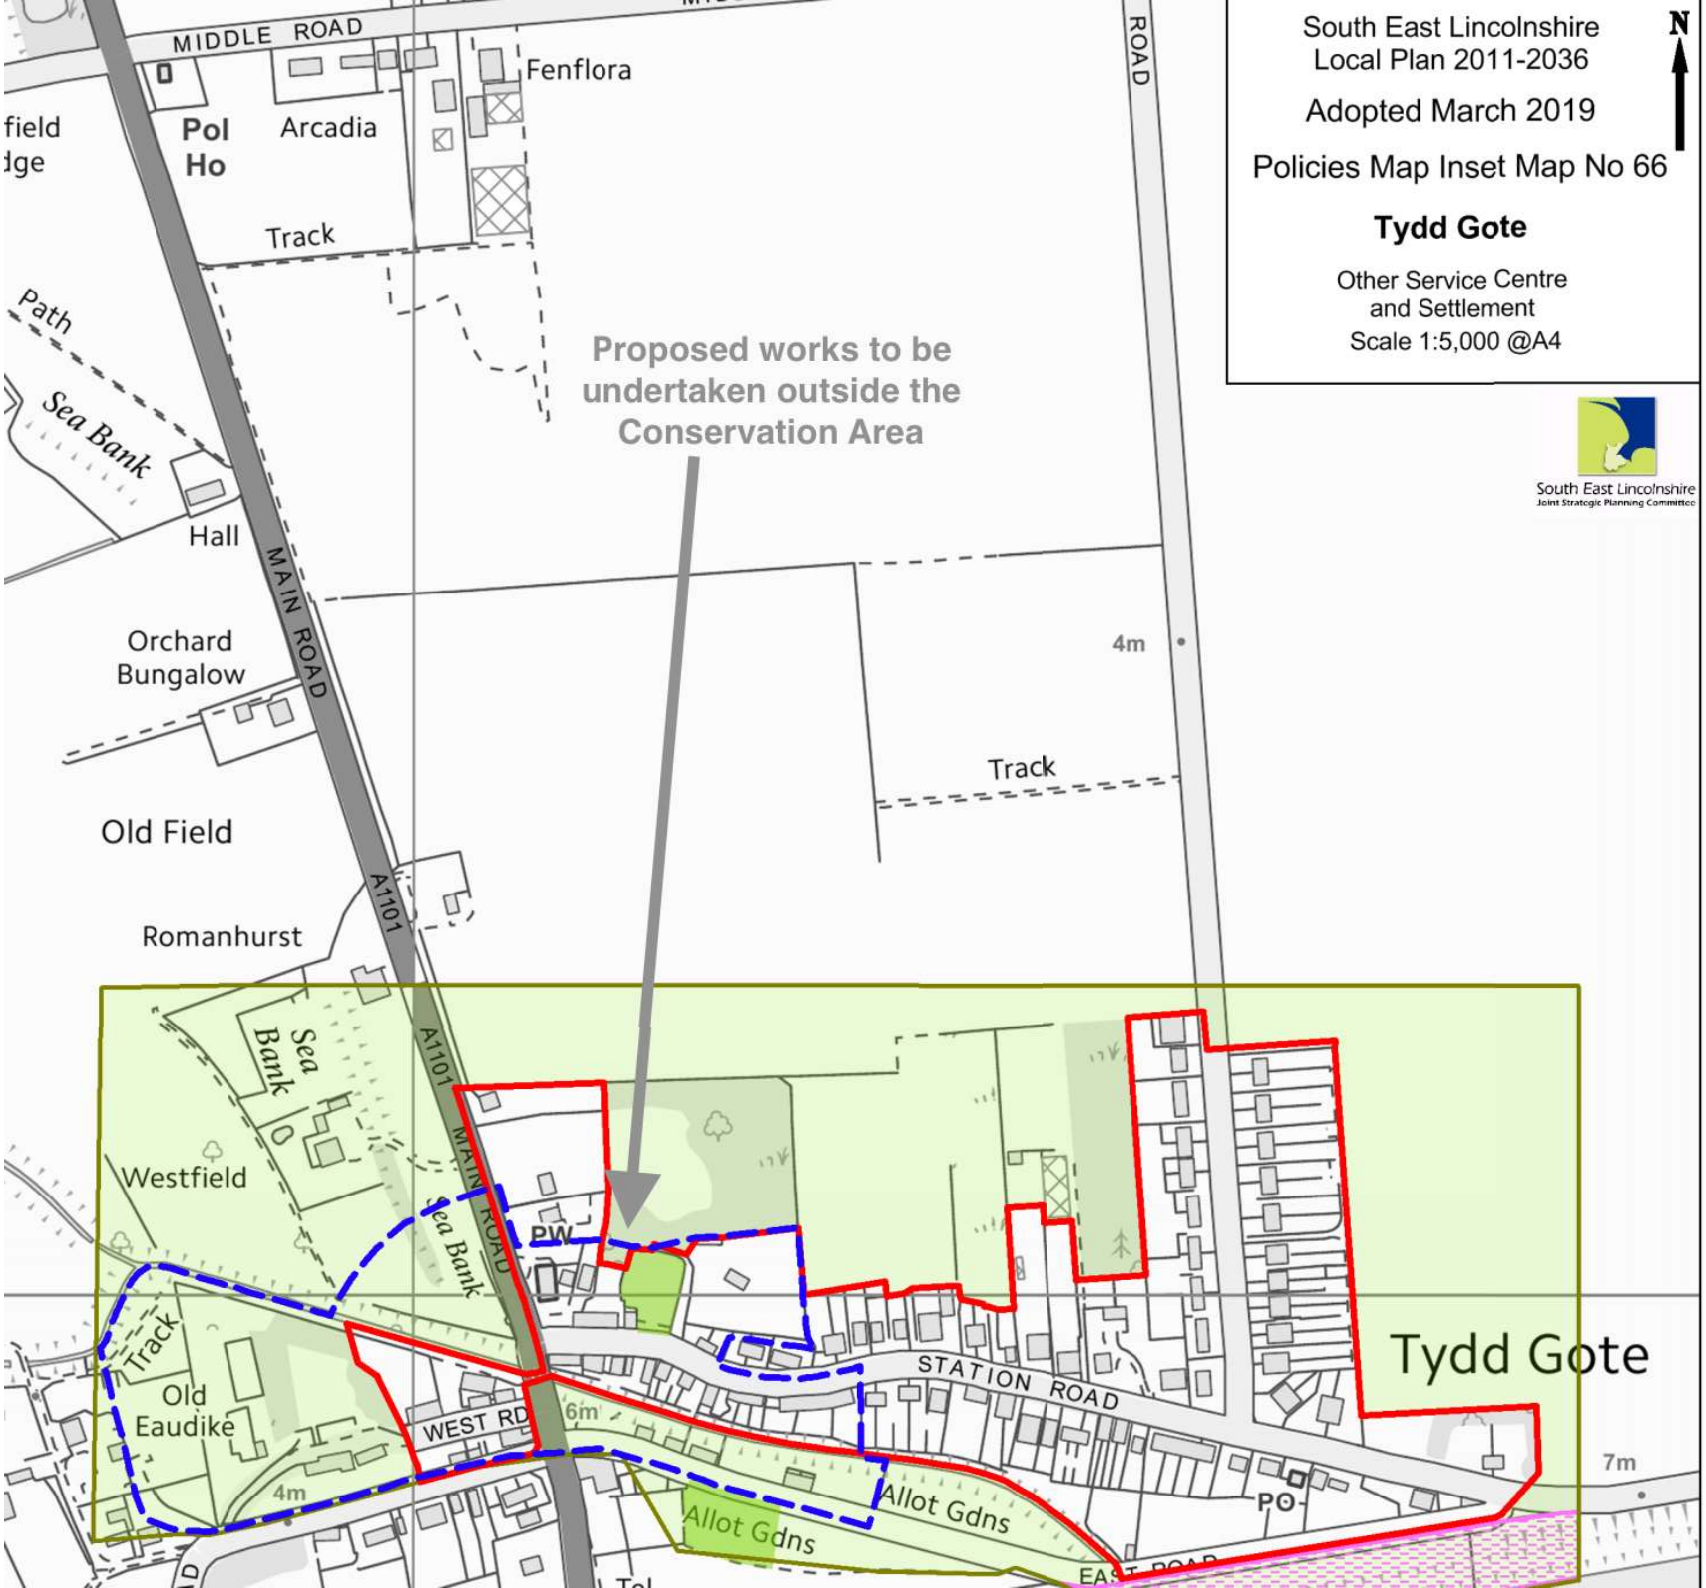
South East Lincolnshire
Local Plan 2011-2036
Adopted March 2019
Policies Map Inset Map No 66
Tydd Gote
Other Service Centre
and Settlement
Scale 1:5,000 @A4
N
South East Lincolnshire
Joint Strategic Planning Committee
Proposed works to be undertaken outside the Conservation Area
MIDDLE ROAD
Fenflora
Arcadia
Pol Ho
Track
Path
Sea Bank
Hall
MAIN ROAD
A1101
Orchard Bungalow
Old Field
Romanhurst
Westfield
Sea Bank
PW
Track
Old Eaudike
WEST RD
STATION ROAD
Tydd Gote
Allot Gdns
Allot Gdns
PO
EAST ROAD
4m
6m
7m