


FRONT ELEVATION




SIDE ELEVATION




REAR ELEVATION

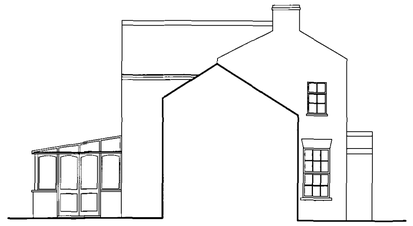


SIDE ELEVATION

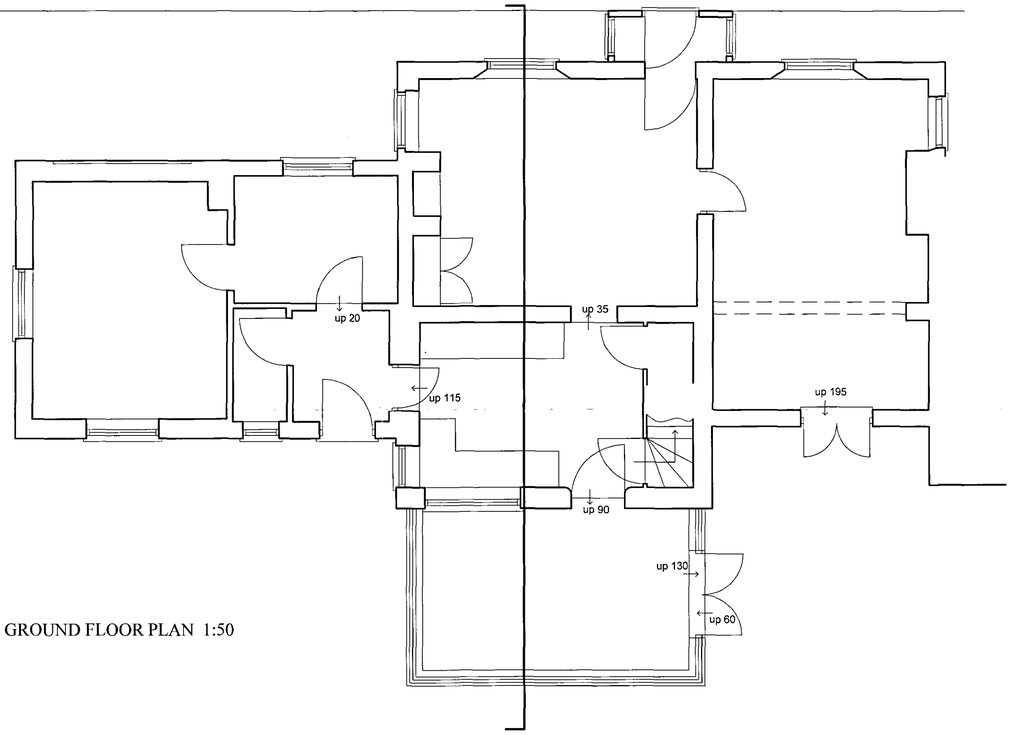

GROUND FLOOR PLAN 1:50

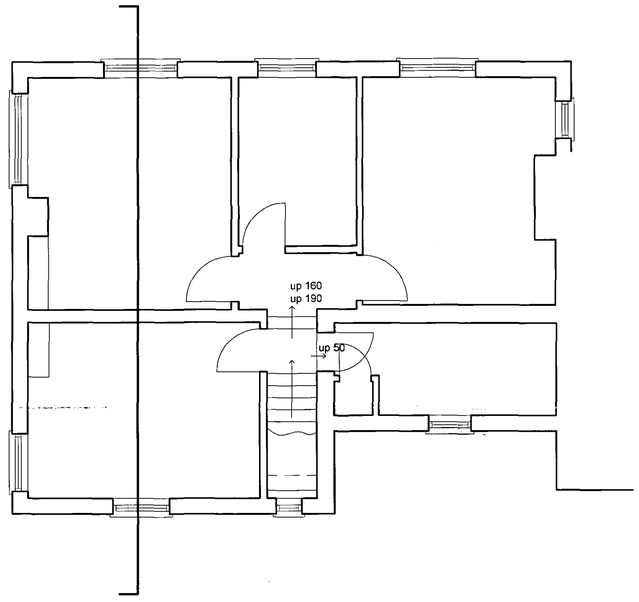

FIRST FLOOR PLAN 1:50

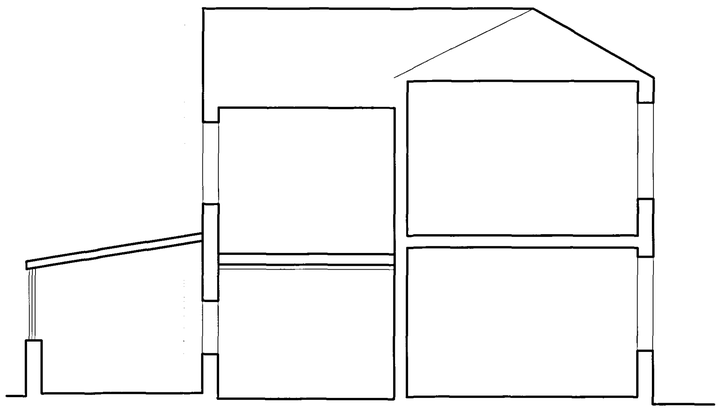

EX. SECTION 1:50

S.D.C.
PLANNING & DEVELOPMENT
06 AUG 2008
Ref. 0550/08

B. MINOR ADJUSTMENT MADE TO PLAN DRF 24-07-08
A. APPLE TREE POSITION VERIFIED BY CLIENT DRF 22-07-08

PRELIMINARY DRAWING : SUBJECT TO CHECK SURVEY ON SITE

RICHARD C.F. WAITE ARCHITECT
34 • Bridge • Street • Kings Lynn • Norfolk • Tel: (01553) 772656

Existing Plans & Elevations of Trafford House, Church Way, Tydd St. Mary, Wisbech.

For Mr. P. Cleary

This drawing is subject to amplification from further construction information. Any discrepancy found on drawing to be notified to Architect immediately. All foundations to be modified to suit ground conditions & structural requirements after site investigation by others. No dimensions or sizes to be scaled from this drawing. All sizes or dimensions to be checked before construction. This drawing is copyright & must not be copied without consent.

Scale: 1:50/1:100
Drawn: DRF
Date: 25-06-08

2/295/1B

