


FRONT ELEVATION




SIDE ELEVATION




REAR ELEVATION

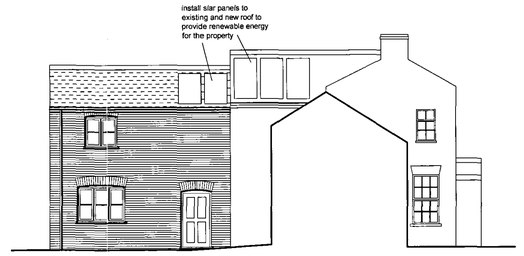


SIDE ELEVATION

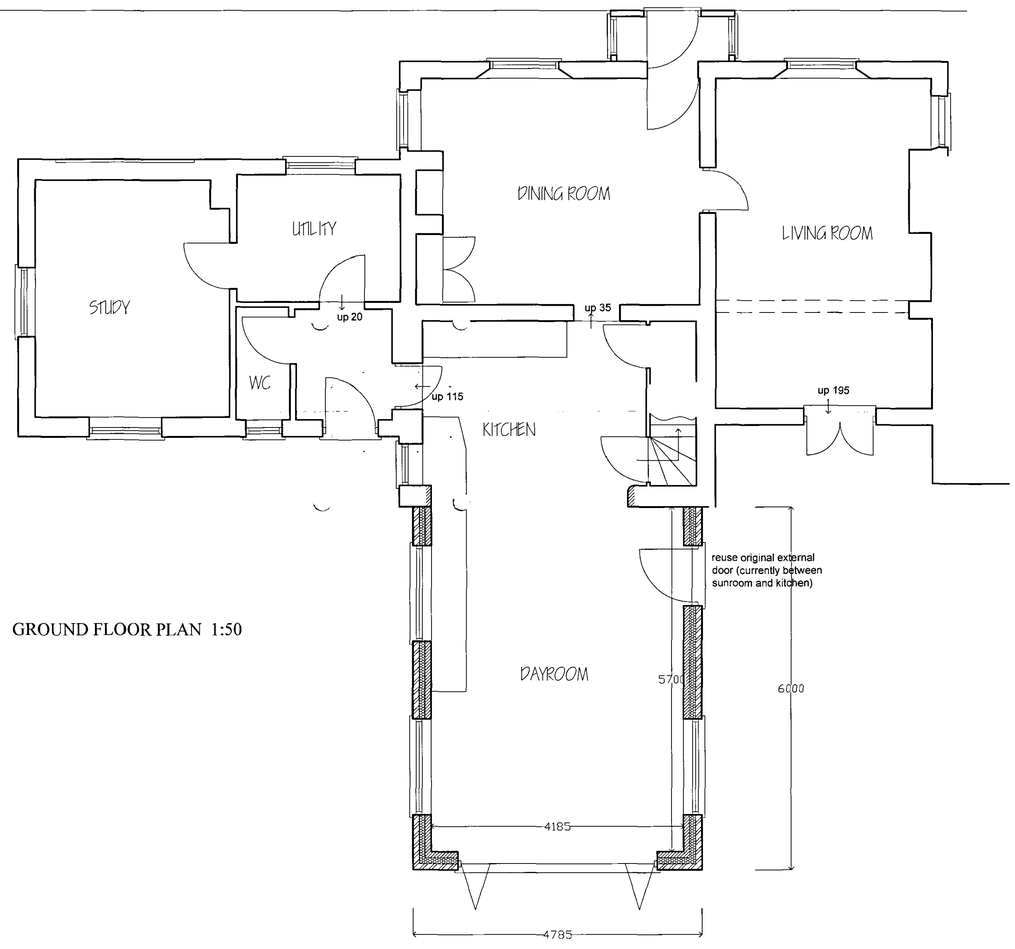



GROUND FLOOR PLAN 1:50

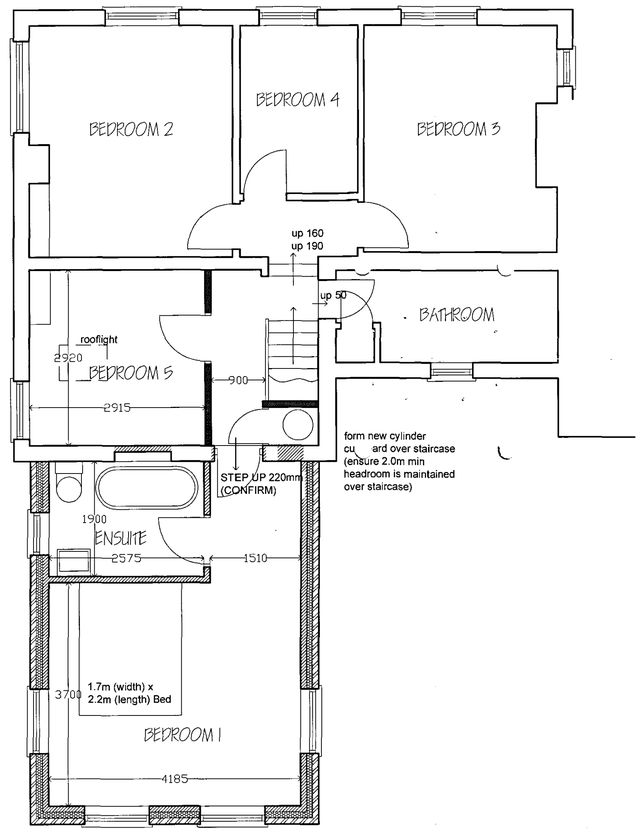

FIRST FLOOR PLAN 1:50

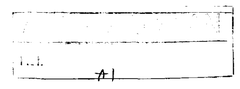

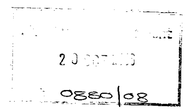

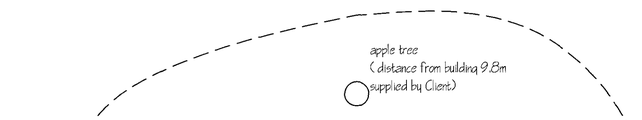

E. ROOF SOLAR PANELS ADDED DRF 17-10-08
D. ADJUSTMENTS MADE FOLLOWING CLIENT CONSULT WITH PLANNING OFFICER DRF 03-10-08
C. MINOR ADJUSTMENT MADE TO PLAN DRF 24-07-08
B. SLATE ROOF TO MATCH EXISTING MAIN BUILDING ROOF FINISH DRF 21-07-08
A. CLIENTS ADJUSTMENTS MADE DRF 10-07-08

PRELIMINARY DRAWING : SUBJECT TO AGREEMENT & APPROVAL

RICHARD C.F. WAITE ARCHITECT
34 • Bridge • Street • Kings Lynn • Norfolk • Tel: (01553) 772656

Proposed Extension of Trafford House, Church Way, Tydd St. Mary, Wisbech.

For Mr. P. Cleary

This drawing is subject to amplification from further construction information. Any discrepancy found on drawing to be notified to Architect immediately. All foundations to be modified to suit ground conditions & structural requirements after site investigation by others. No dimensions or sizes to be scaled from this drawing. All sizes or dimensions to be checked before construction. This drawing is copyright & must not be copied without consent.

Scale: 1:50/1:100
Drawn: DRF
Date: 28-06-08

2/295/2E