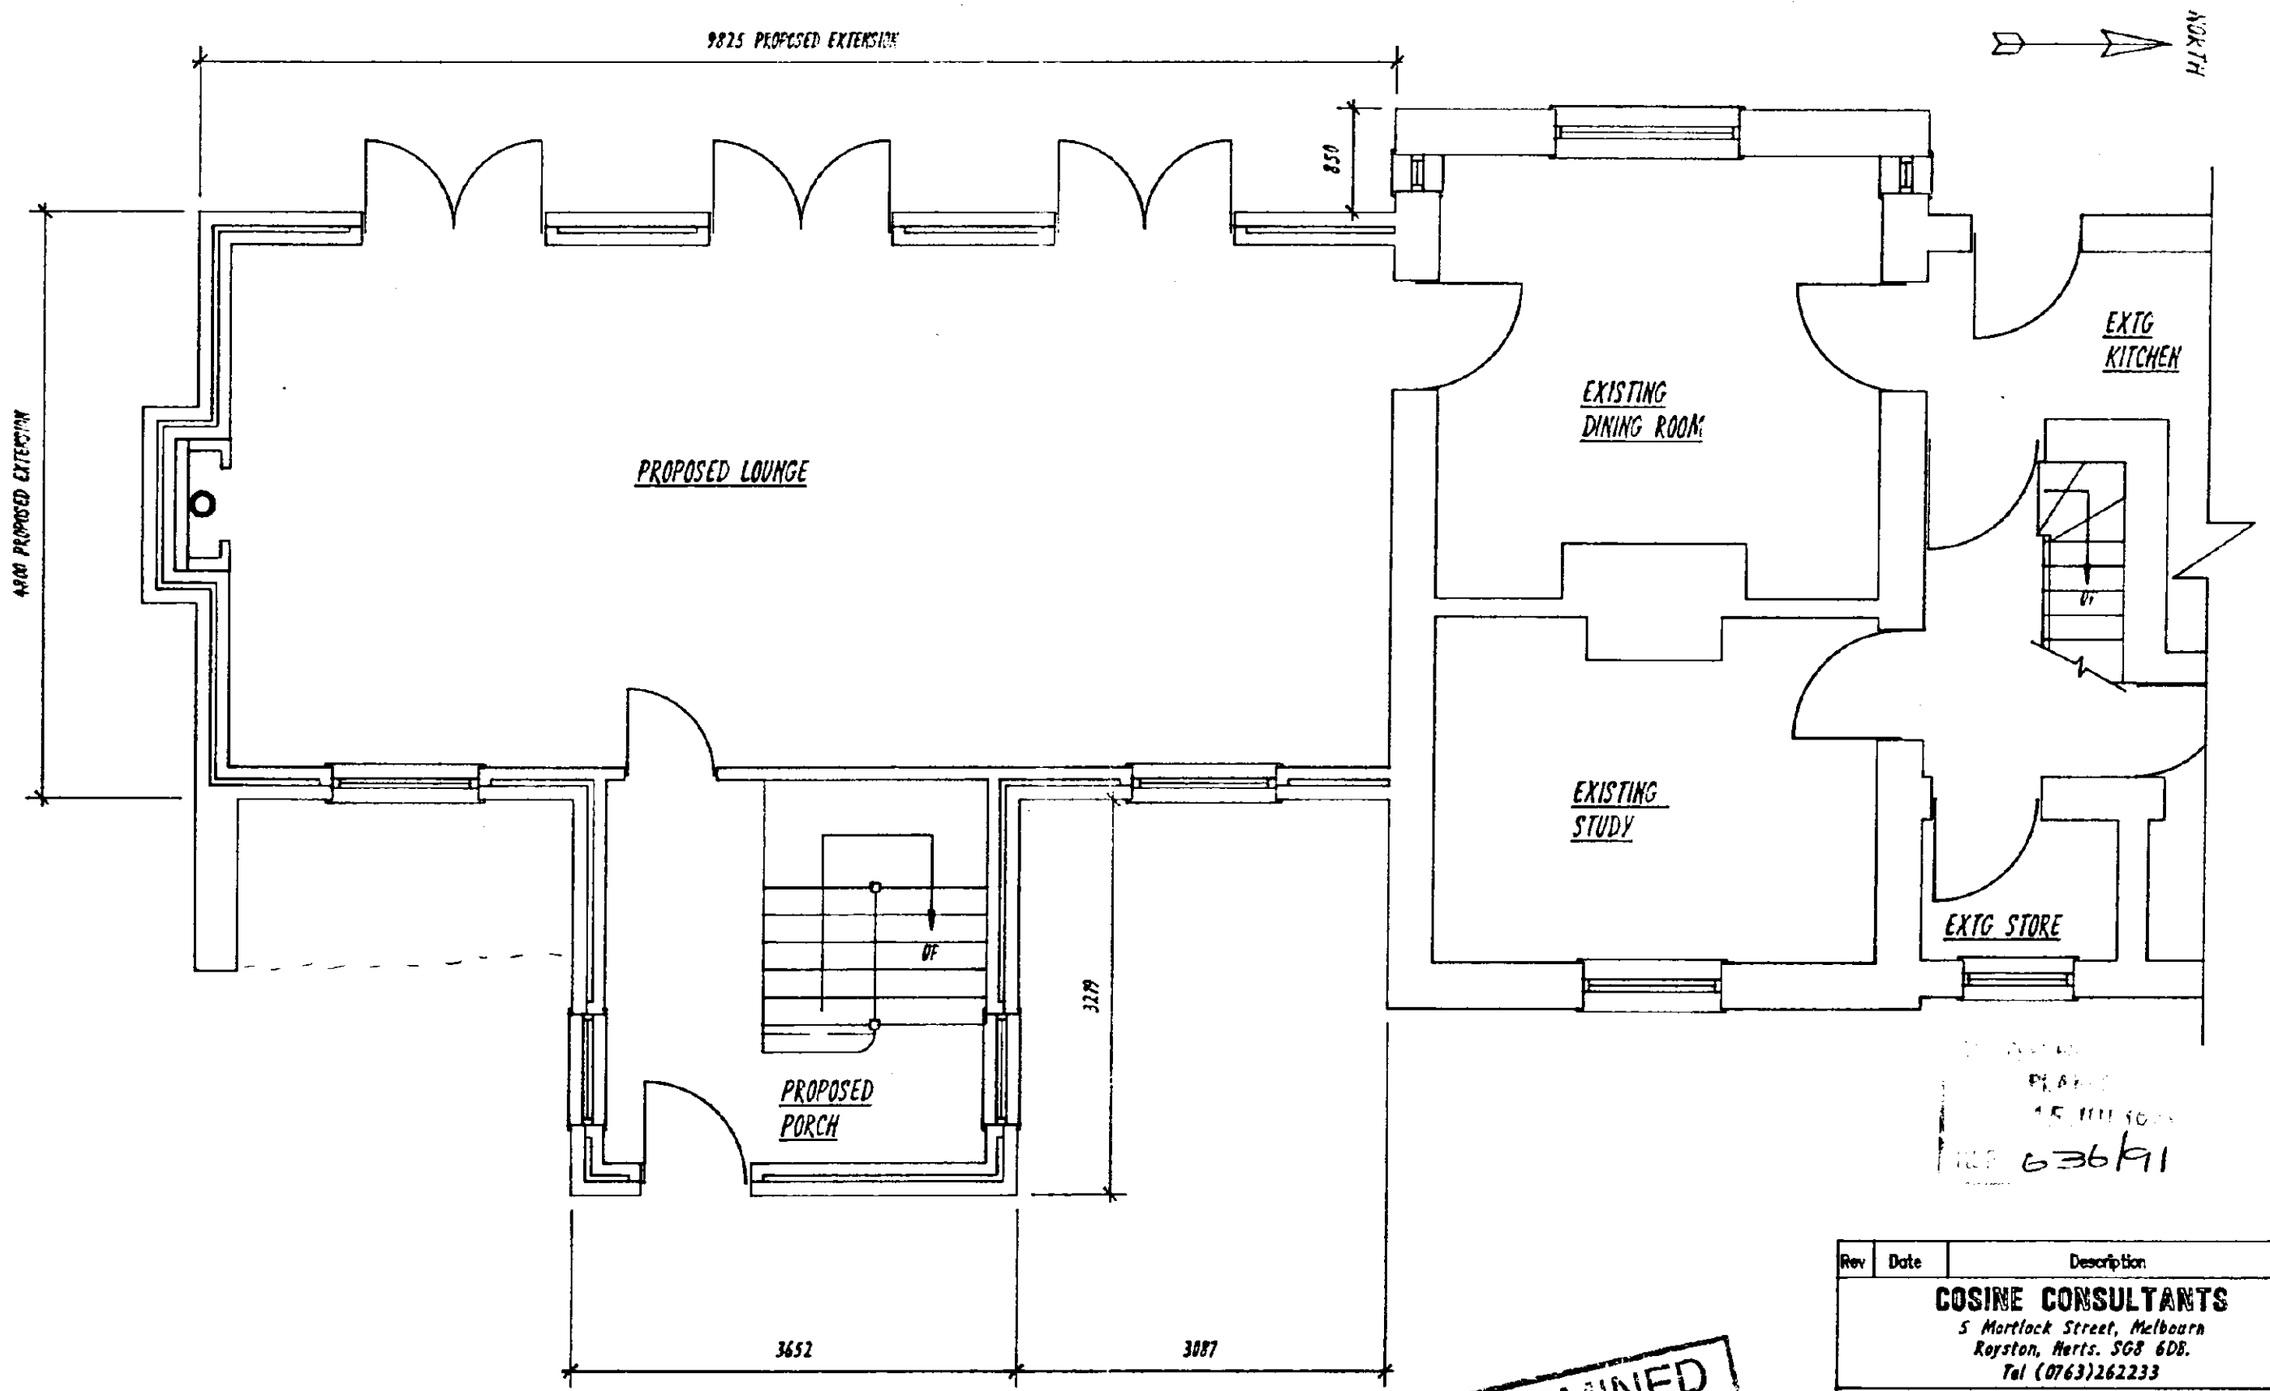


GROUND FLOOR PLAN

DETERMINED PLAN


636/91

Rev	Date	Description

COSINE CONSULTANTS
5 Mortlock Street, Melbourn
Royston, Herts. SG8 6DB.
Tel (0763)262233

Title: PROPOSED EXTENSION AT STATION HOUSE STATION ROAD, TYDD GOTE, WISBECH, CAMBS. FOR Mr A.HARMESS

Drawn: Norman Wise	Date: July 1991	
Scale: 1:50	Drawing No. 172/1/91	Rev

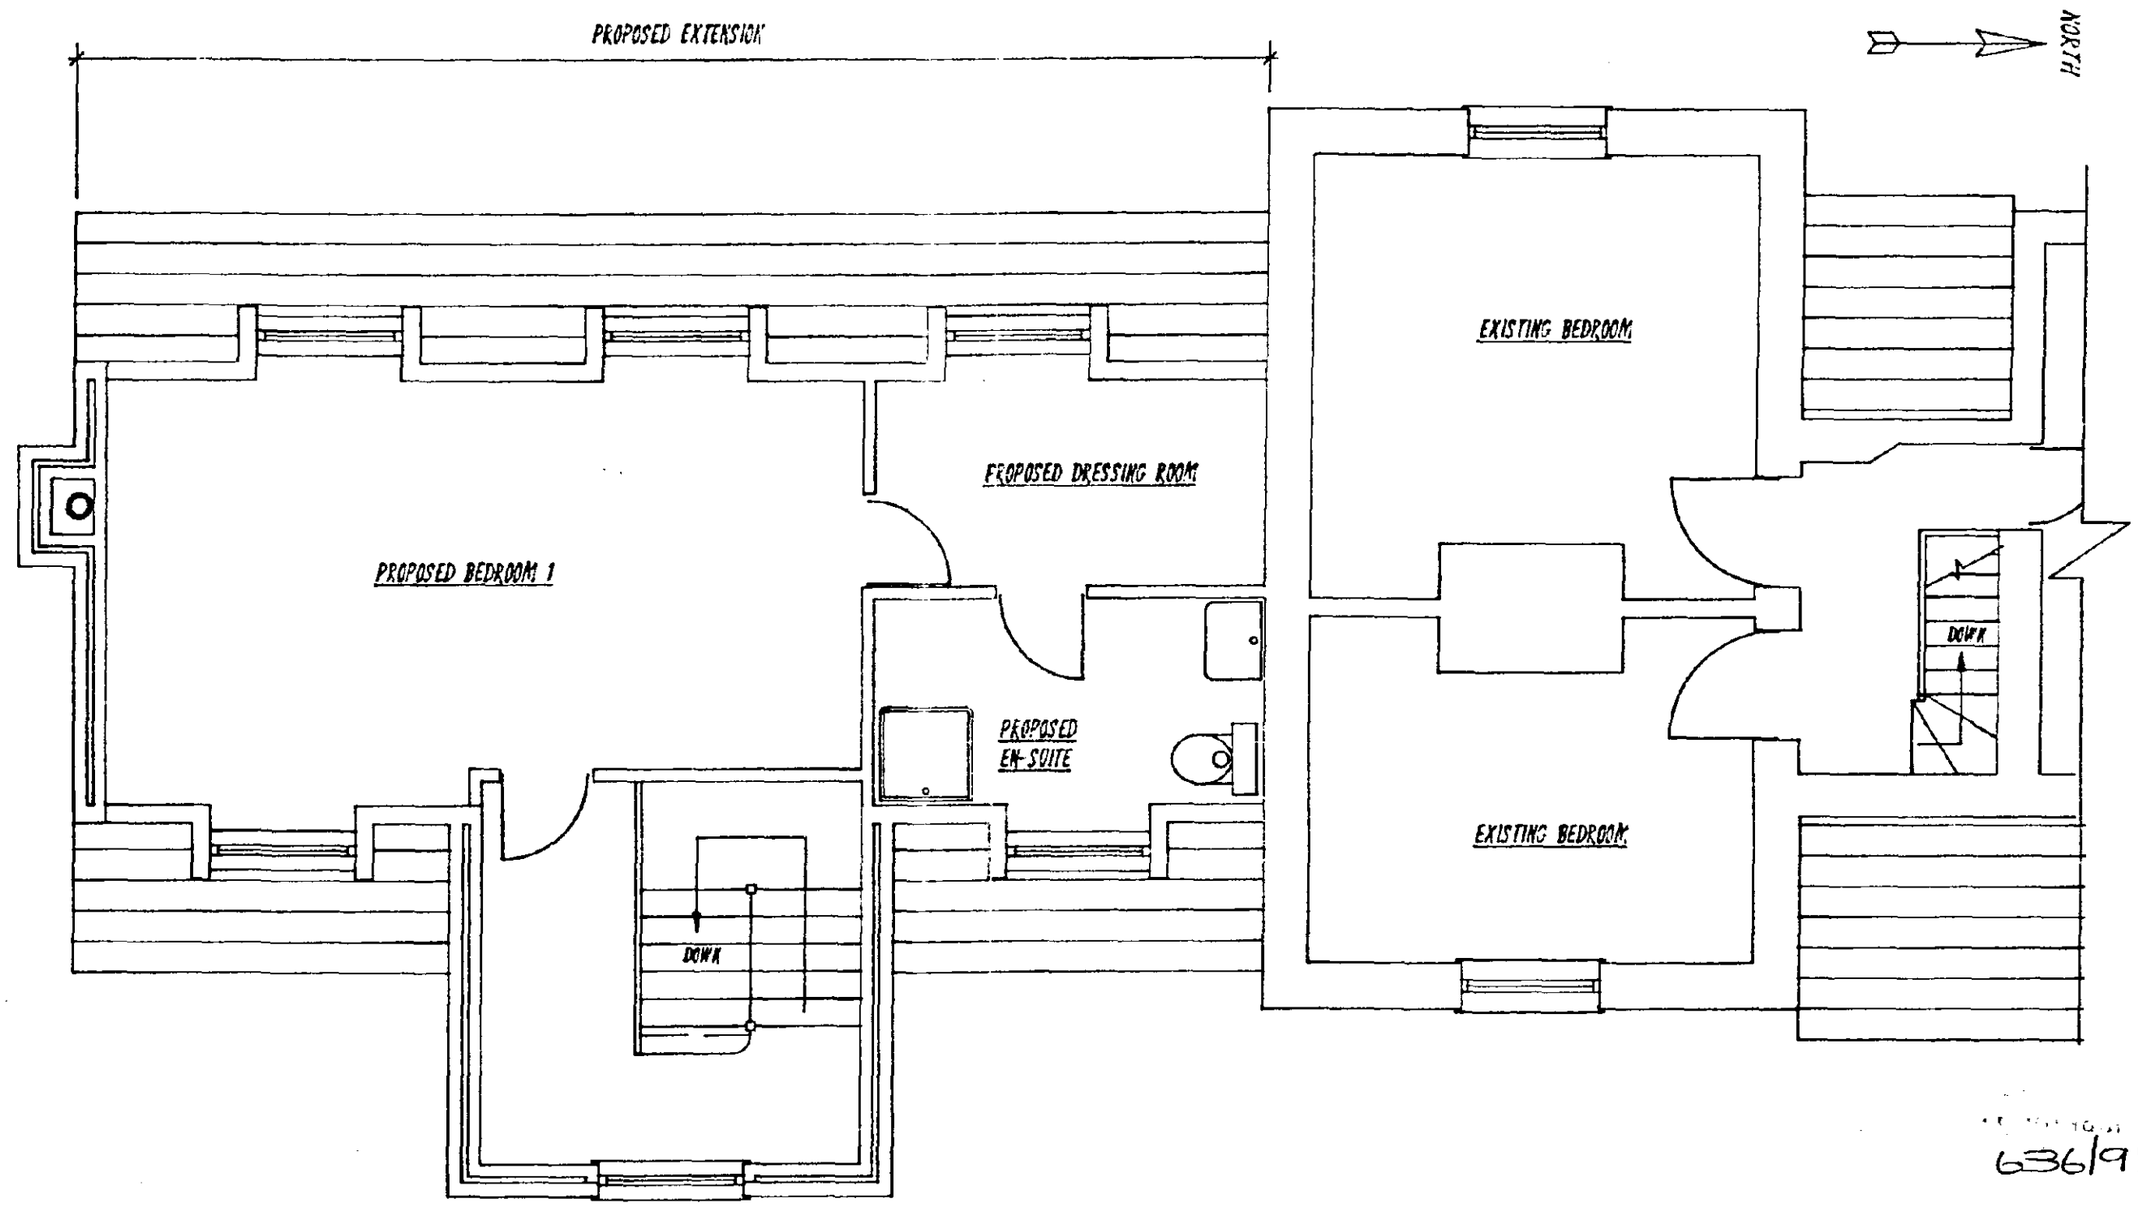

636/91

FIRST FLOOR PLAN


Rev	Date	Description

COSINE CONSULTANTS
5 Martlock Street, Melbourn
Royston, Herts. SG8 6DB.
Tel (0763)262233


Title: PROPOSED EXTENSION AT STATION HOUSE STATION ROAD, TYDD GOTE, WISBECH, CAMBS, FOR Mr A.HARNESS

Drawn: Norman Wise	Date: July 1991	
Scale: 1:50	Drawing No. 172/2/91	Rev


FLANKING NOTES:
1. NEW BRICKWORK TO MATCH EXISTING
2. NEW ROOF SLATES TO MATCH EXISTING

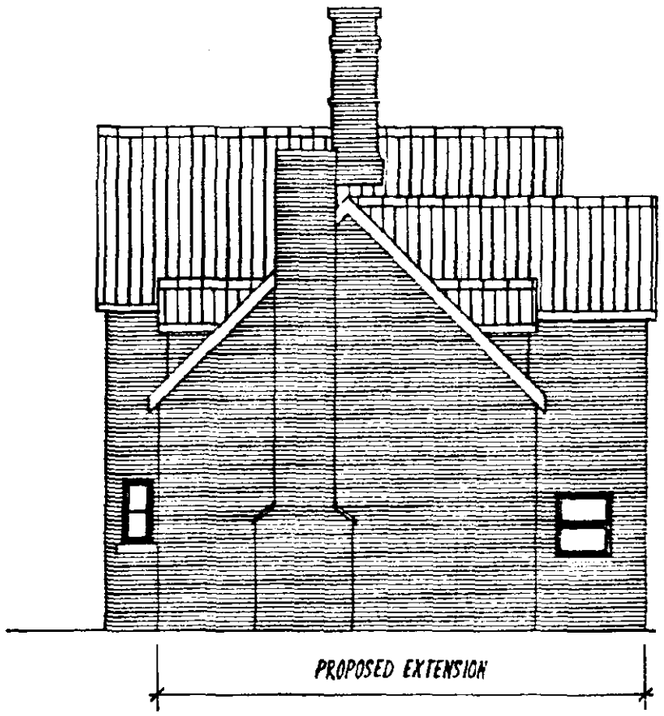


SOUTH ELEVATION

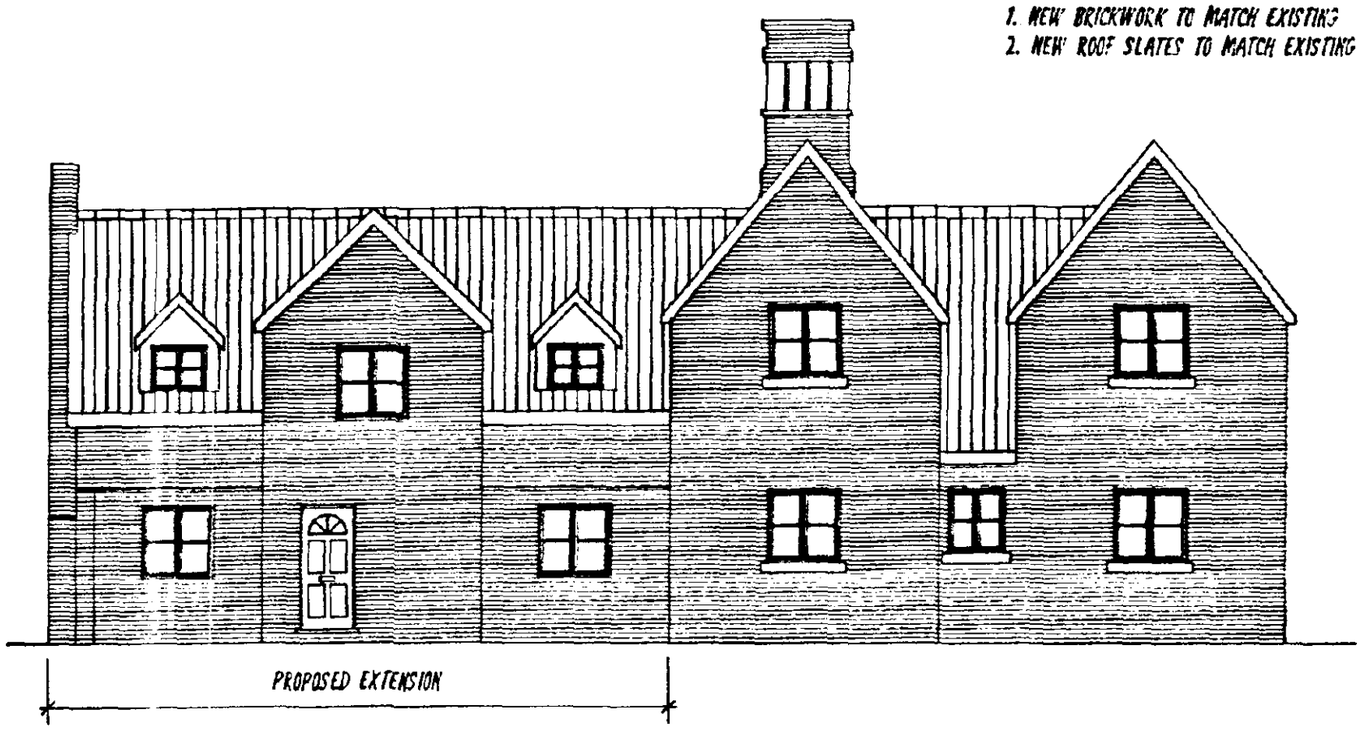

EAST ELEVATION

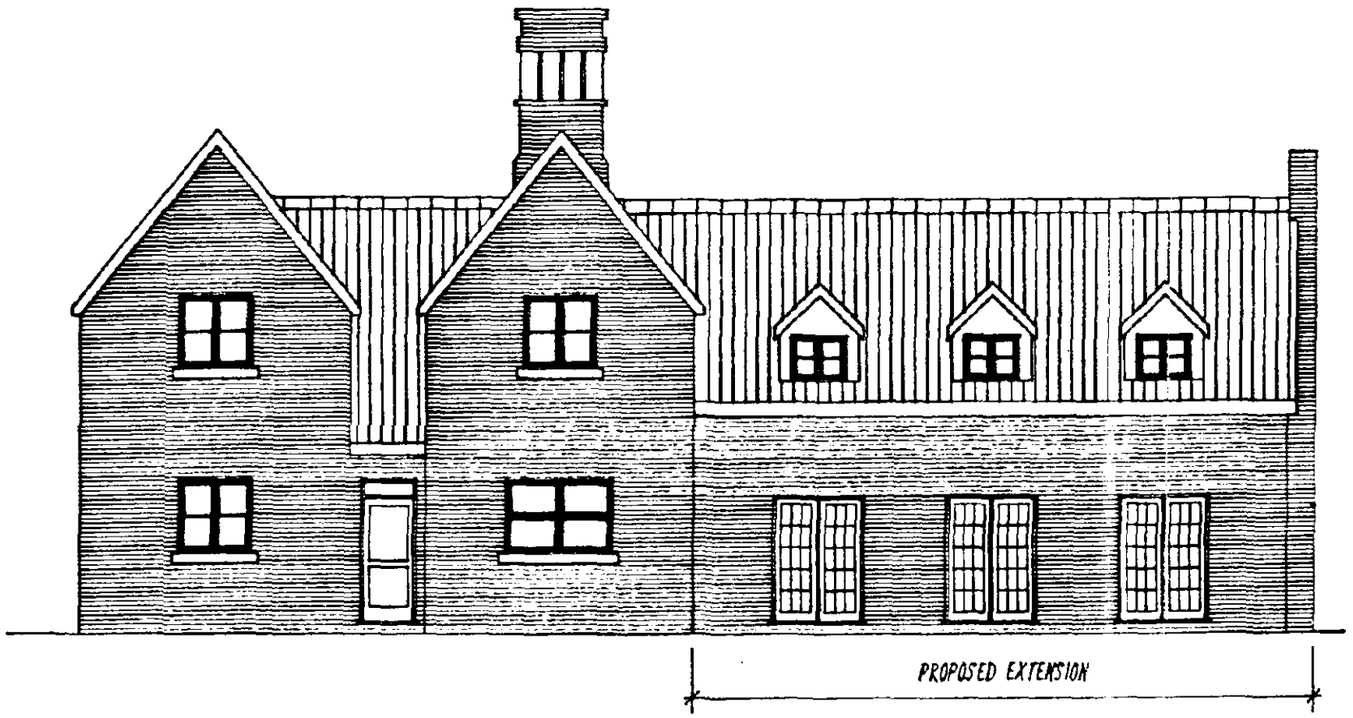

WEST ELEVATION

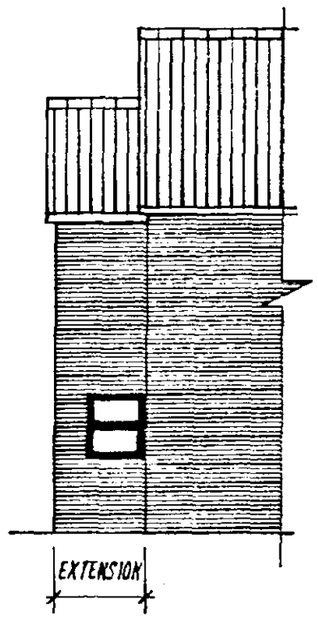

PART NORTH ELEVATION

Ref. 636/91

DETERMINED
PLAN


Rev	Date	Description

COSINE CONSULTANTS
5 Mortlock Street, Melbourn
Royston, Herts. SG8 6DB.
Tel (0763)262233

Title: PROPOSED EXTENSION AT STATION HOUSE STATION ROAD, TYDD GOTE, WISBECH, CAMBS, FOR Mr A.HARKNESS

Drawn: Norman Wise	Date: July 1991	
Scale: 1:100	Drawing No. 772/3/91	Rev

DETERMINED
PLAN

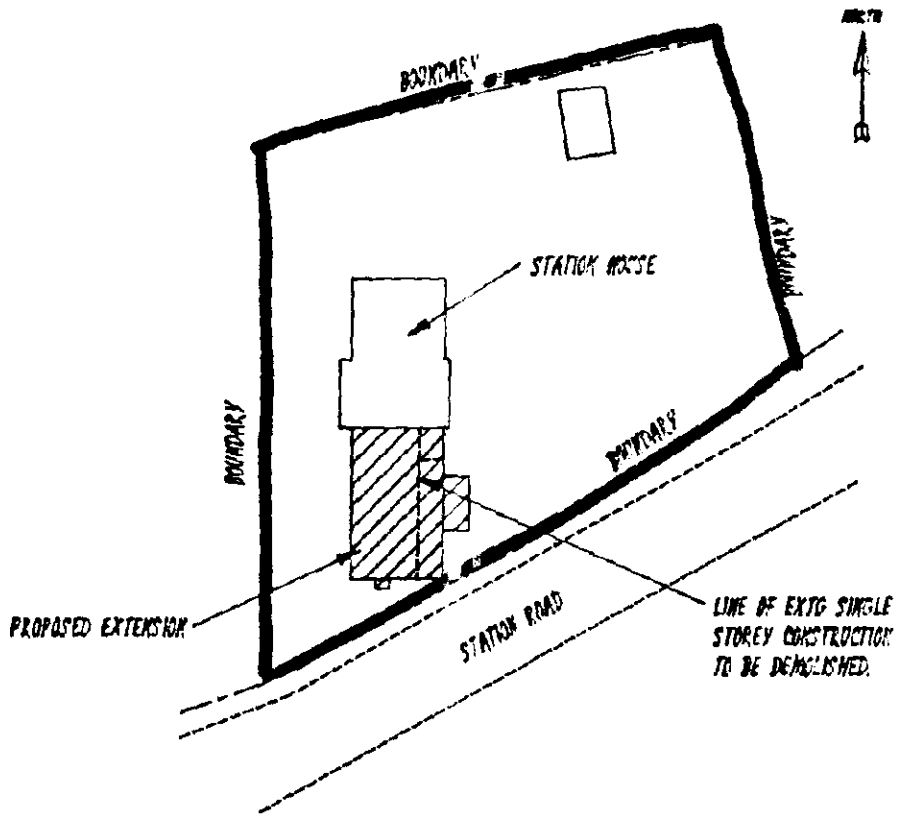

BLOCK PLAN

(Scale 1:500)

SOUTH HOL...
PLAN ...
15 NOV 1991
REF...636/91

Rev	Date	Description

COSINE CONSULTANTS
5 Mortlock Street, Melbourn
Royston, Herts. SG8 6DB.
Tel (0763)262233

Title: PROPOSED EXTENSION AT STATION HOUSE, STATION ROAD, TYDD GOTE, WISBECH, CAMBS, FOR Mr A. HARNESS

Drawn: Norman Wise	Date: July 1991	
Scale: AS SHOWN	Drawing No. 712/4/91	Rev

APPROVED