


Front Elevation

Scale: 1:100


0 1 2 3 4 metres

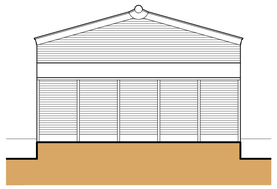

Side Elevation

Scale: 1:100


0 1 2 3 4 metres

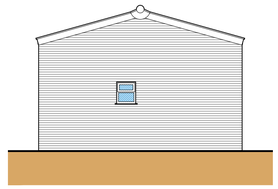

Side Elevation

Scale: 1:100


0 1 2 3 4 metres

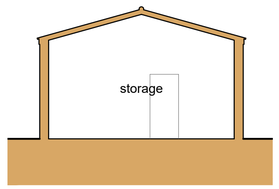

Section A-A

Scale: 1:100


0 1 2 3 4 metres

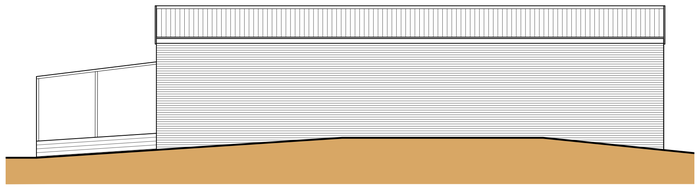

Rear Elevation

Scale: 1:100


0 1 2 3 4 metres

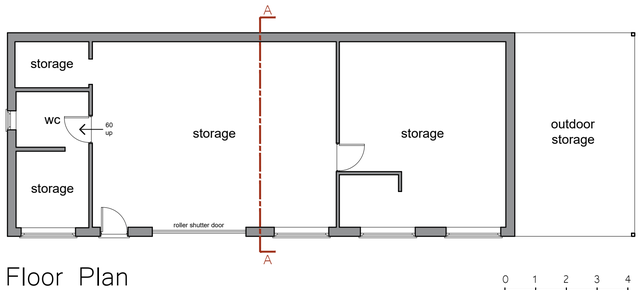

Floor Plan

Scale: 1:100


0 1 2 3 4 metres

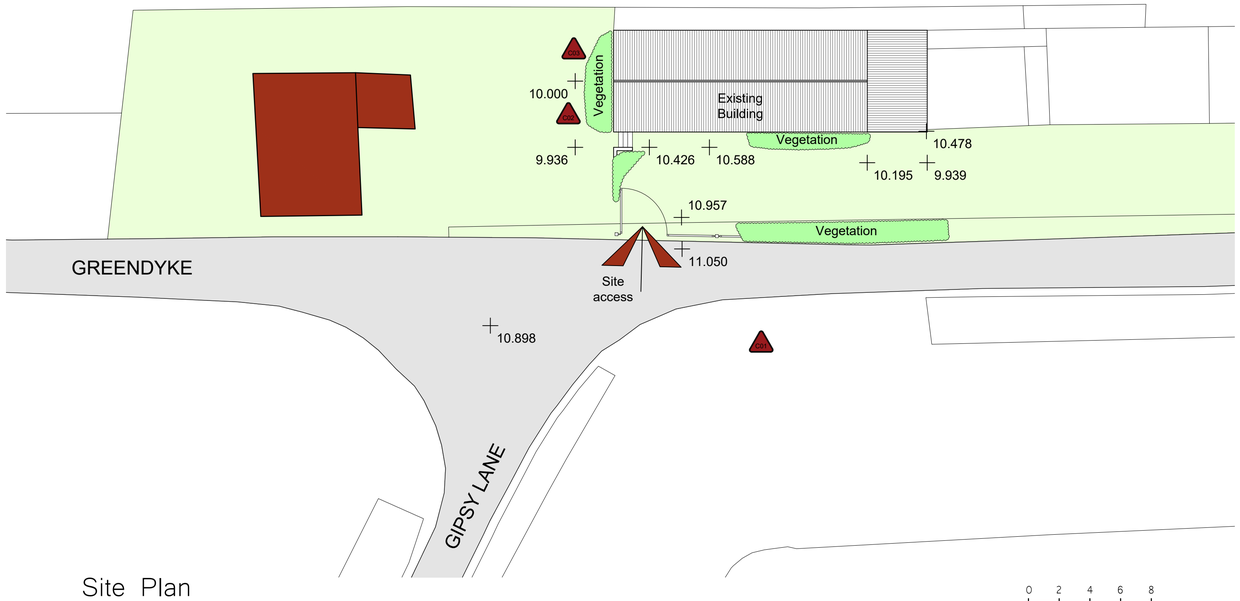

Site Plan

Scale: 1:200

0 2 4 6 8 metres

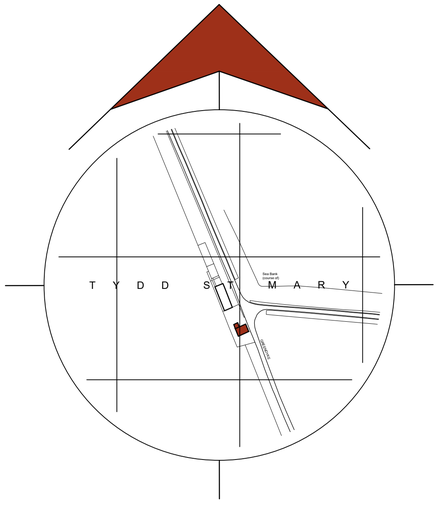

Location Plan

Scale: 1:2500

0 20 40 60 80 metres

C01 Telegraph Pole/Electricity Pole



C02 Manhole



C03 Water Connection



ELEVATION KEY

- Joinery
- Brickwork
- Roof tiles

FLOOR PLAN KEY

- Existing walls

SITE PLAN KEY

- Surveyed buildings
- Un-surveyed OS buildings
- Existing grassed areas
- Existing tarmac road
- Existing vegetation
- Existing site levels (10.195, 9.939)
- Site access
- Site risk

General Notes

1. This drawing shall not be scaled, figured dimensions only to be used.
2. All dimensions are shown in 'mm' unless otherwise stated.
3. The contractor, sub-contractors and suppliers must verify all dimensions on site prior to the commencement of any work.
4. This drawing is to be read in conjunction with all relevant engineers and specialist sub-contractors drawings and specifications.
5. Any discrepancies are to be brought to the designers attention.

CONSTRUCTION DESIGN & MANAGEMENT REGULATIONS 2015

The following information must be read in conjunction with the project Risk register. This drawing highlights significant design related Health & Safety Risks present during Construction phase, and Residual Risks which remain post completion. Other Health & Safety Risks associated with Construction Activities may be present, and must be identified by the Principal Contractor prior to works commencing. Design Risks relating to specialist design items must be identified by the relevant specialist designers/ consultants ad issued to the Principal Designer.

Status

FOR COMMENT

SWANN EDWARDS ARCHITECTURE

Swann Edwards Architecture Limited, Swann Edwards Architecture, Black Barn, Fen Road, Guyhirn, Wisbech, Cambs. PE13 4AA
t 01945 450694 e info@swannedwards.co.uk w www.swannedwards.co.uk

Job Title: Proposed Barn Conversion Greendyke, Tydd St Mary, Wisbech, Cambs For: Mr and Mrs Town

Drawing Title: Survey Drawing Plan, Elevations, Section, Site Plan and Location Plan

Date	Drawn by
July 2019	M.N.
Checked by	G.E.
Job No.	SE-1259
Dwg No.	100
Sheet Size	A1
Revision	

Swann Edwards Architecture Limited ©